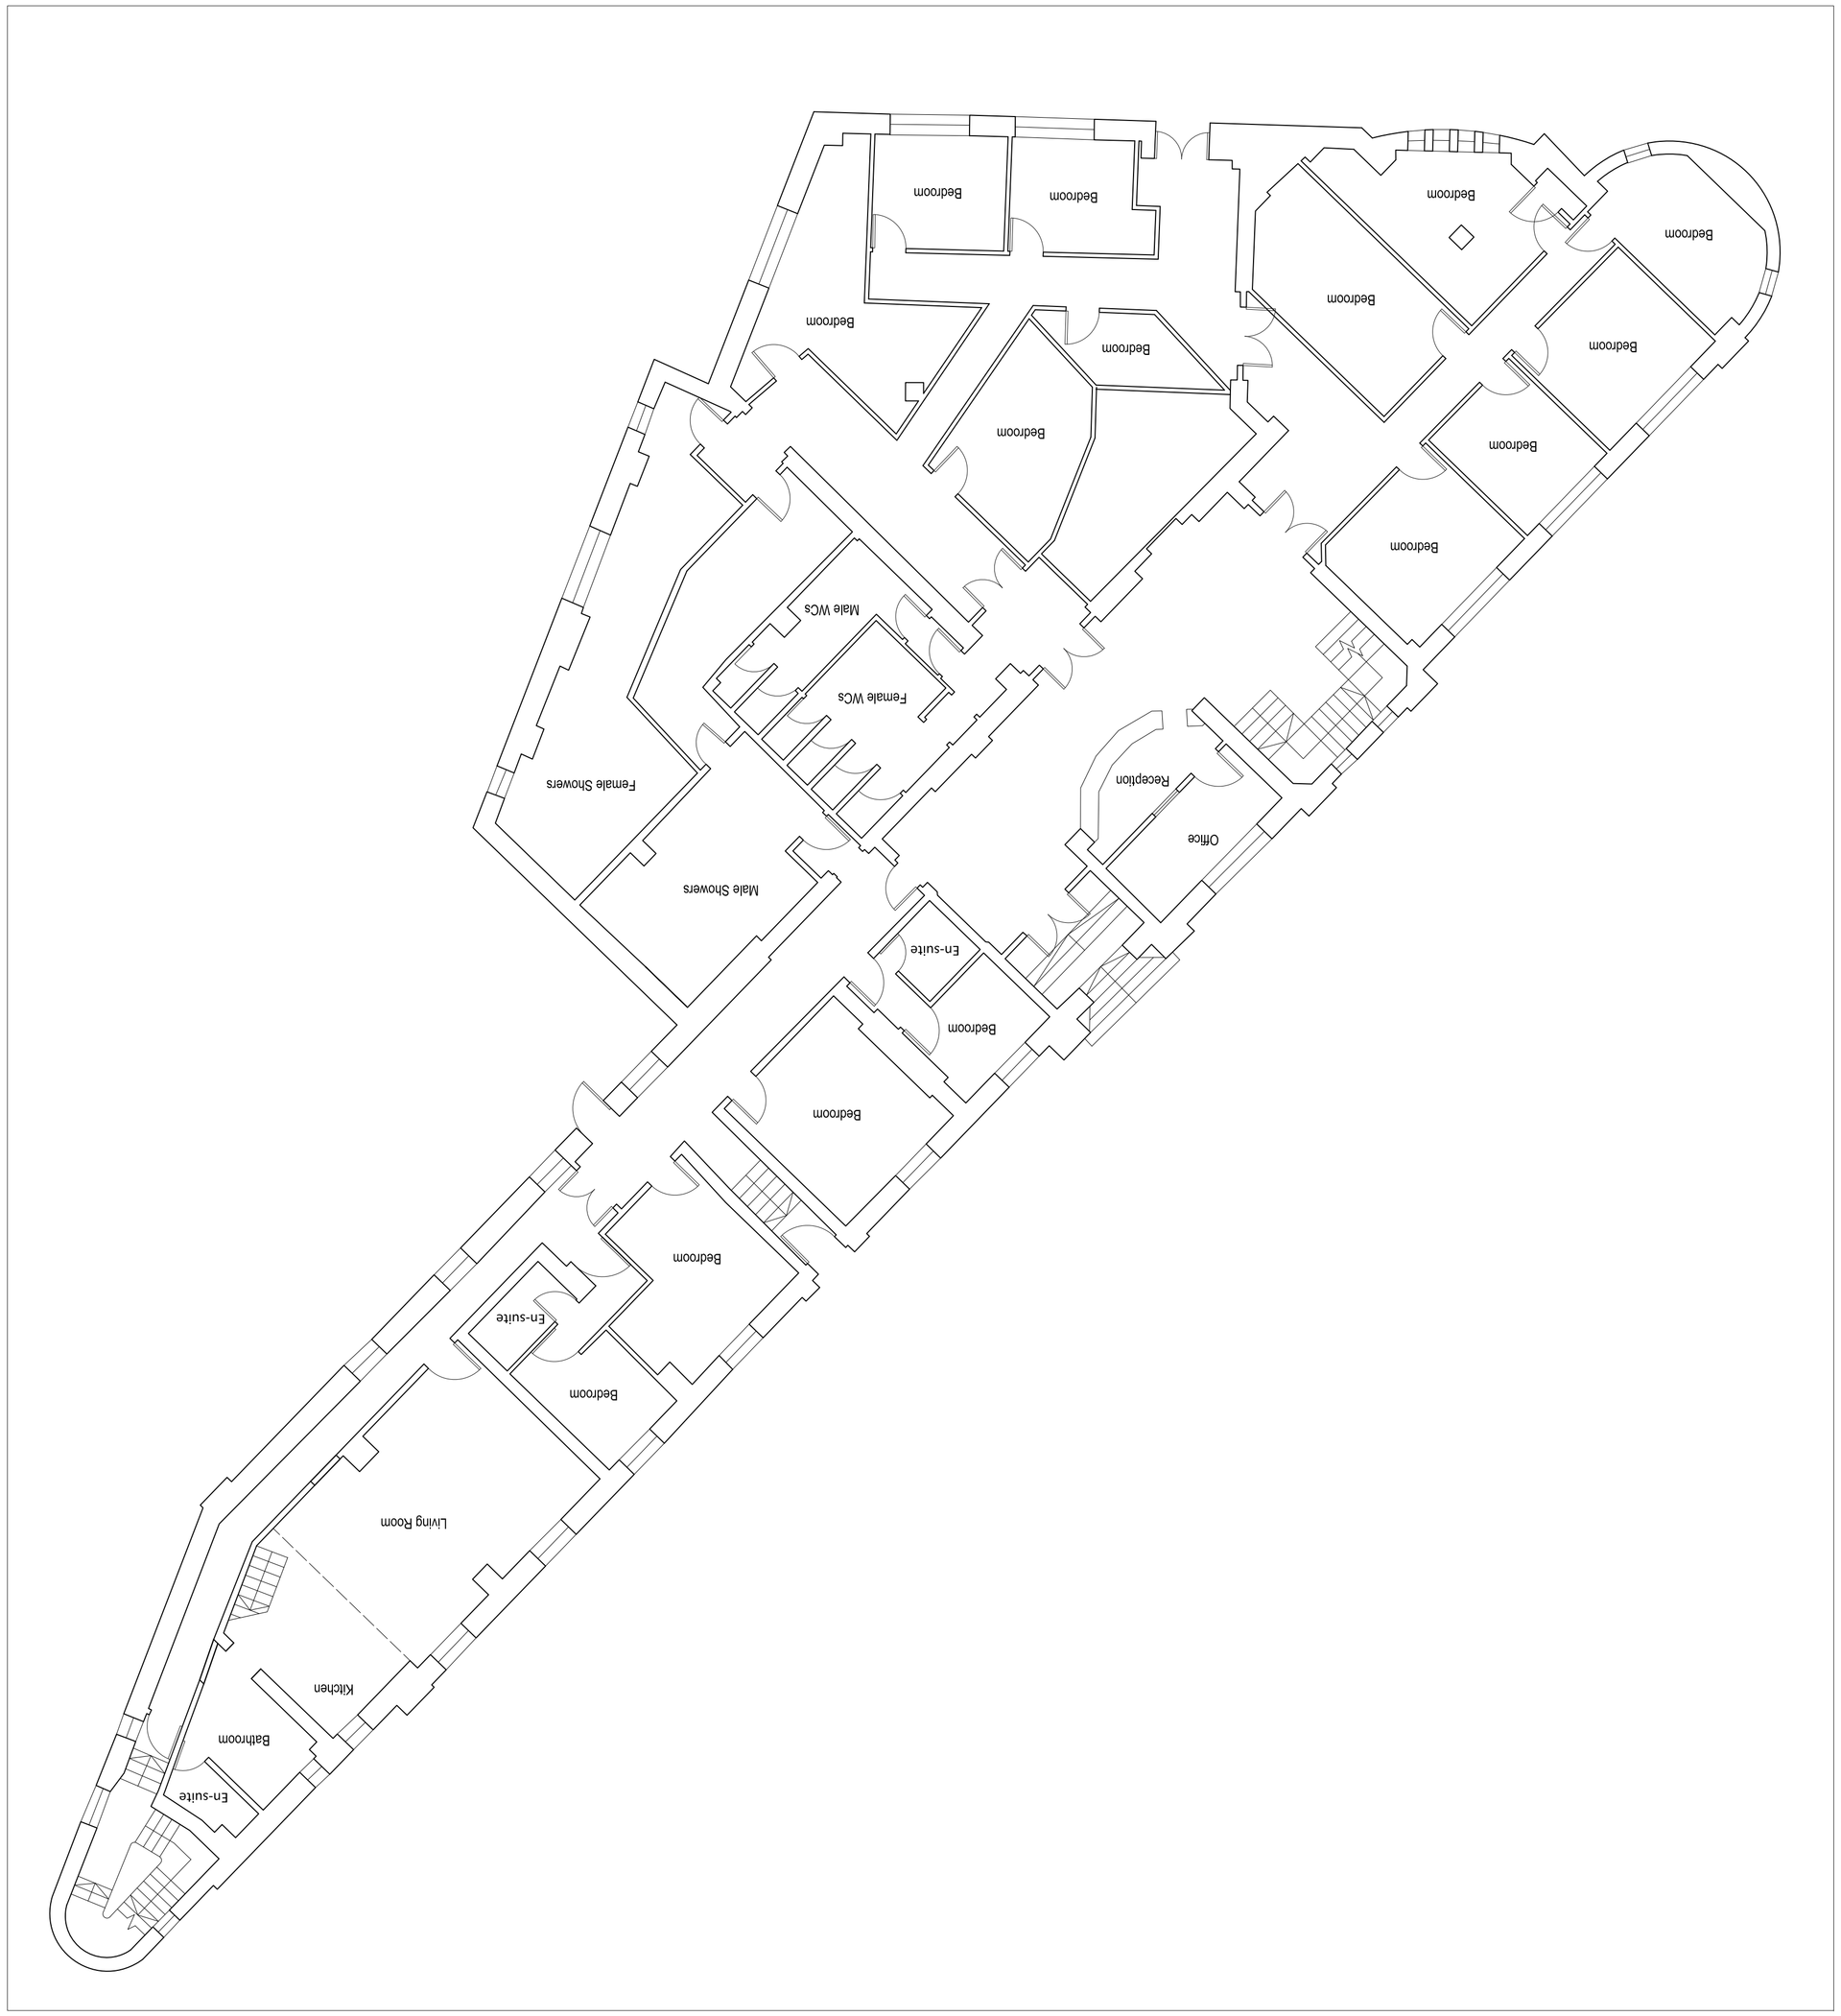

ASHTON HOUSE, CORPORATION ST, MANCHESTER

GROUND FLOOR

1/100@A1;1:200 @ A3

DWG: 07328_02A

RICHARD DRINKWATER ARCHITECTS

04.03.07