
COPYRIGHT OF ATELIER MB LTD
DO NOT SCALE FROM THIS DRAWING
DIMENSIONSTO BE CHECKED ON SITE

Existing

Downstand beams

Existing to be removed - non original fabric

Existing roof to be removed - original fabric

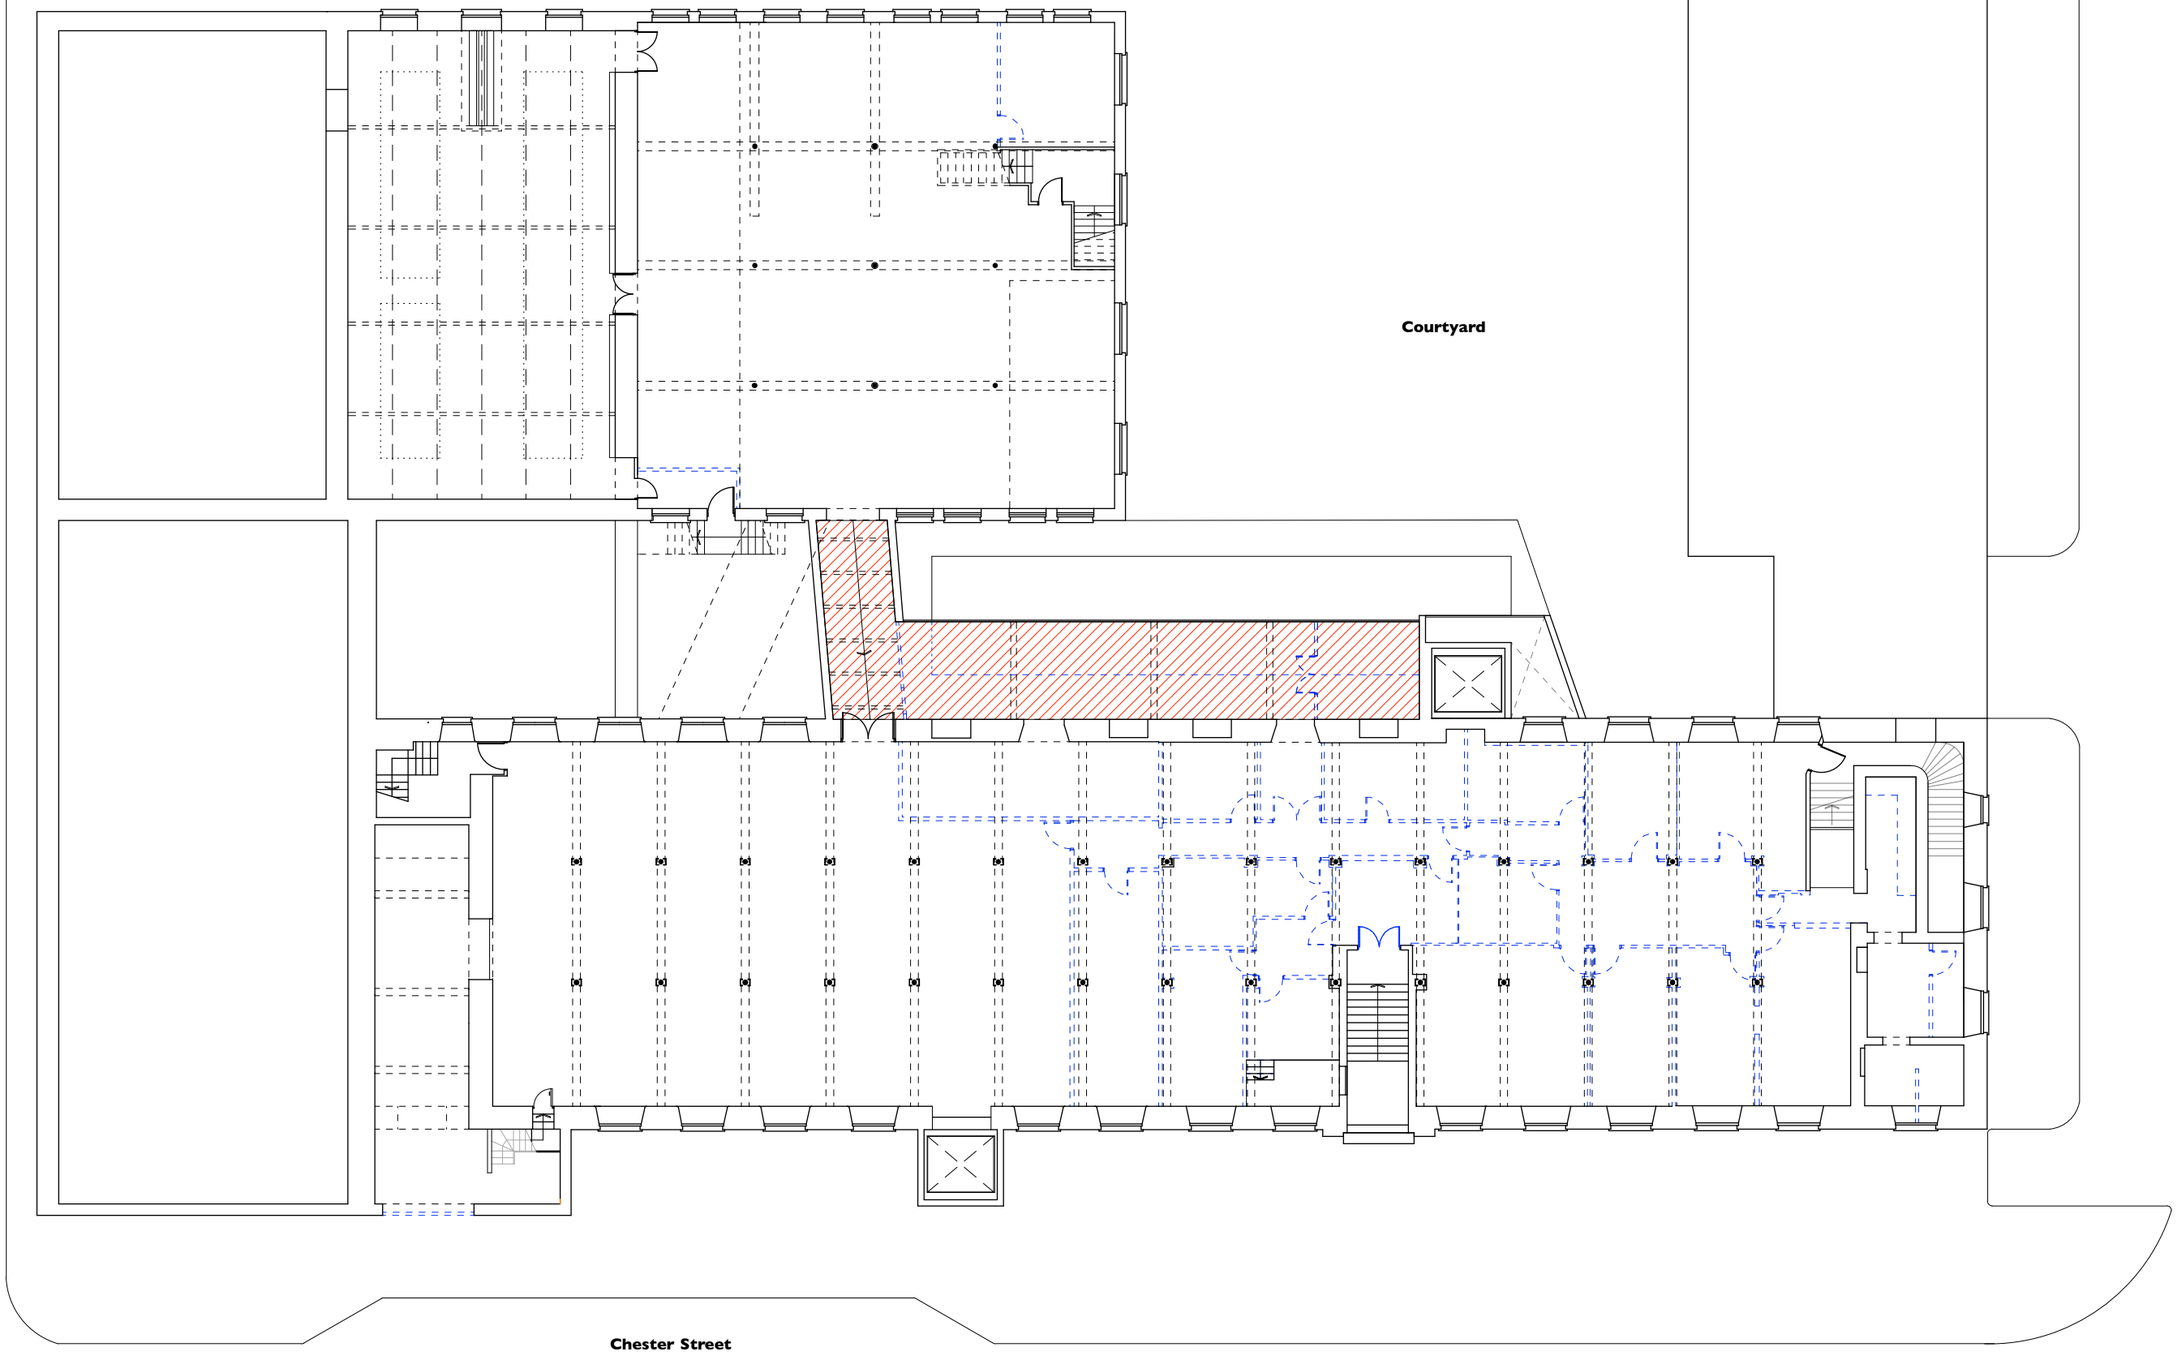

B	Sept 16	Hatch revised.
A	Sept 16	Areas revised.

Chatham Mill
Manchester

Ground Floor Plan
Proposed Soft Strip Out

scheme	1624
drwg no.	**P(111)**
rev	B
scale	**1:200@A3**
date first drawn	Jan 16
drawn	ZS

***SK** sketch **P** proposed **T** tender **C** construction **AB** asbuilt*

www.ateliermb.co.uk
t 0161 236 0051
e architect@ateliermb.co.uk

Atelier MB
Urban Architects