This drawing is copyright & the property of EC Harris & must not be copied in whole or in part without their written permission. Copyright is reserved. ©
This drawing must not be scaled. The Contractor is to report all dimensional discrepancies & errors to the Contract Administrator prior to construction commencing.
It is essential that this drawing is read in conjunction with all specifications/schedule of works & that all works are included for.

Existing



Rear Elevation

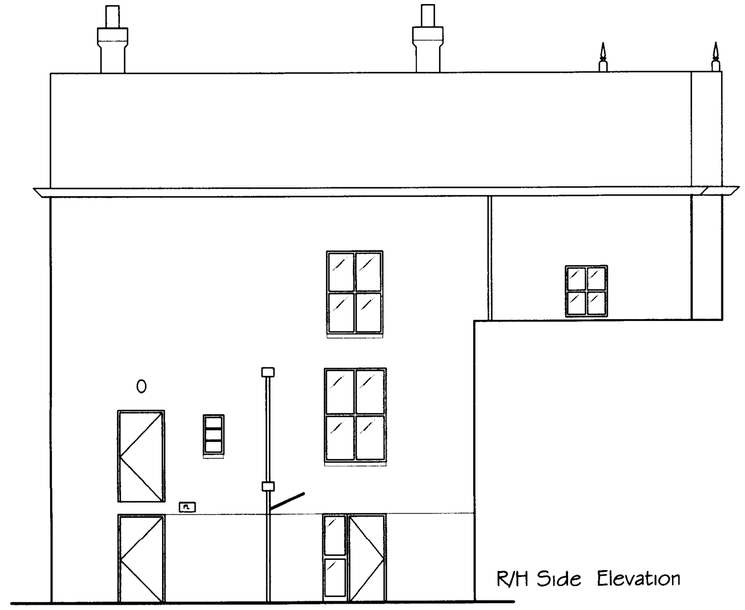

R/H Side Elevation

Proposed

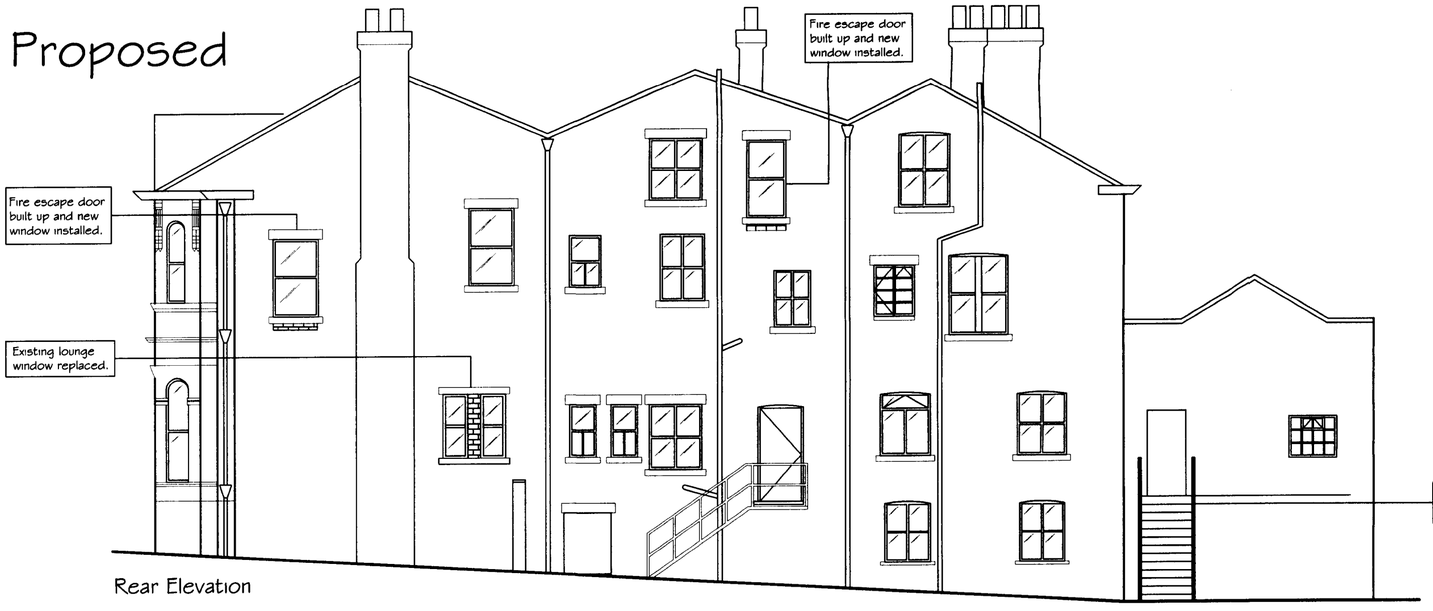

Rear Elevation



R/H Side Elevation

Notes

The existing fire escape staircase and associated lighting will be removed.
The existing cast iron soil vent pipes and downpipes will be replaced with new aluminium ones powder coated black.
The existing fire escape doors will be removed the opening will be bricked up and replaced with windows with a new stone cill.
The steel window to the lounge will be removed a brick pillar will be introduced and two timber windows to match the existing style will be introduced.
A new galvanised steel staircase will be constructed to the rear of the Annex to provide access to the bin store to the rear.

Revisions	Comments	Dates
Client: Riverside Housing Group		Date: Nov 2007
		Drawn: MAS
Project title: Newbury House, 80 Daisy Bank Road, Rusholme		Approved
		Scale: 1:100@A2
Drawing title: Elevations to Rear & RH Side Existing and Proposed		Job No.: 207/1821
		Dwg. No.: 04

EC HARRIS

EC HARRIS LLP
The Royal Exchange, Manchester, M2 7EH
Tel: 0161 214 0214 Fax: 0161 214 0215
information@echarris.com
www.echarris.com

Delivering better value results for clients

P:\Business Units\BU251-Public\Projects\207\1800\1821 Newbury House\Drawings\Planning drawings.dwg