




FRONT ELEVATION

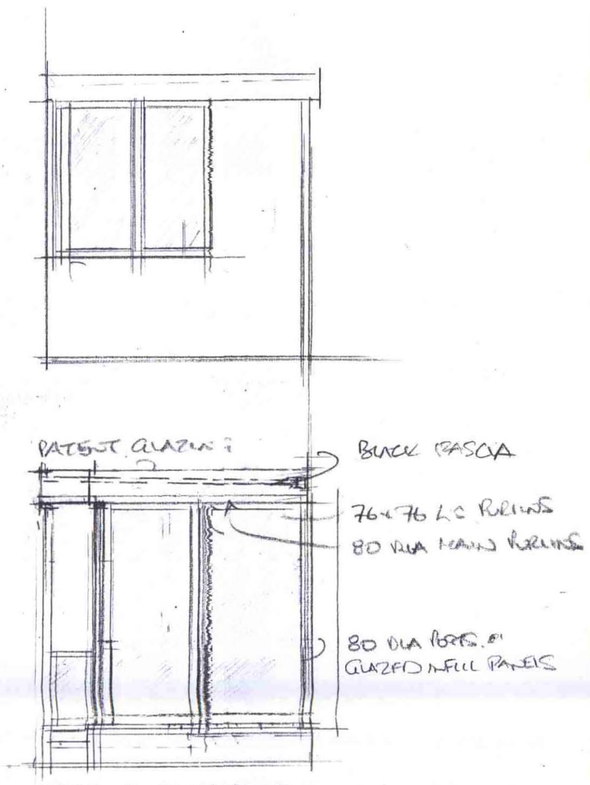

SIDE ELEVATIONS

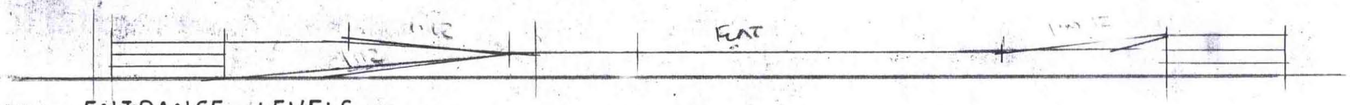

ENTRANCE LEVELS

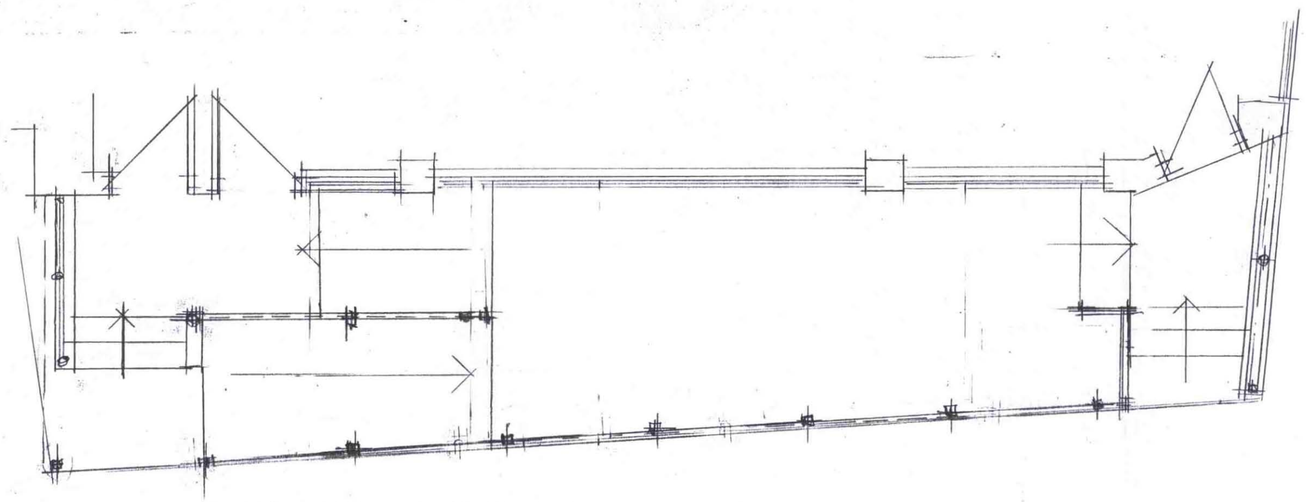

ENTRANCE AREA GROUND FLOOR PLAN

NOTES

CLIENT
SARDAR
72-74 MANCHESTER ROAD
CHORLTON M21 9PQ

JOB TITLE
PROPOSED RESTAURANT AND DELICATESSEN

DRG. TITLE
ENTRANCE DETAILS

PLANNING AND BUILDING CONTROL
25 APR 2012

HOLBOROW ORMESHER Limited
architectural & interior design
Station House
Adams Hill
Knutsford
Cheshire WA16 6DN
telephone : 01565 652275
fax : 01565 750501

ISSUE	ORIGINAL	1	2	3	4	5	6	7
REVISION		A	B					
DATE		OCT 10	APR 12					
DRAWN		DMB	AD.					
CHECKED								
APPROVED								

SCALE 1:50

DRAWING NUMBER 3025/08/02 A B

M 512650 R