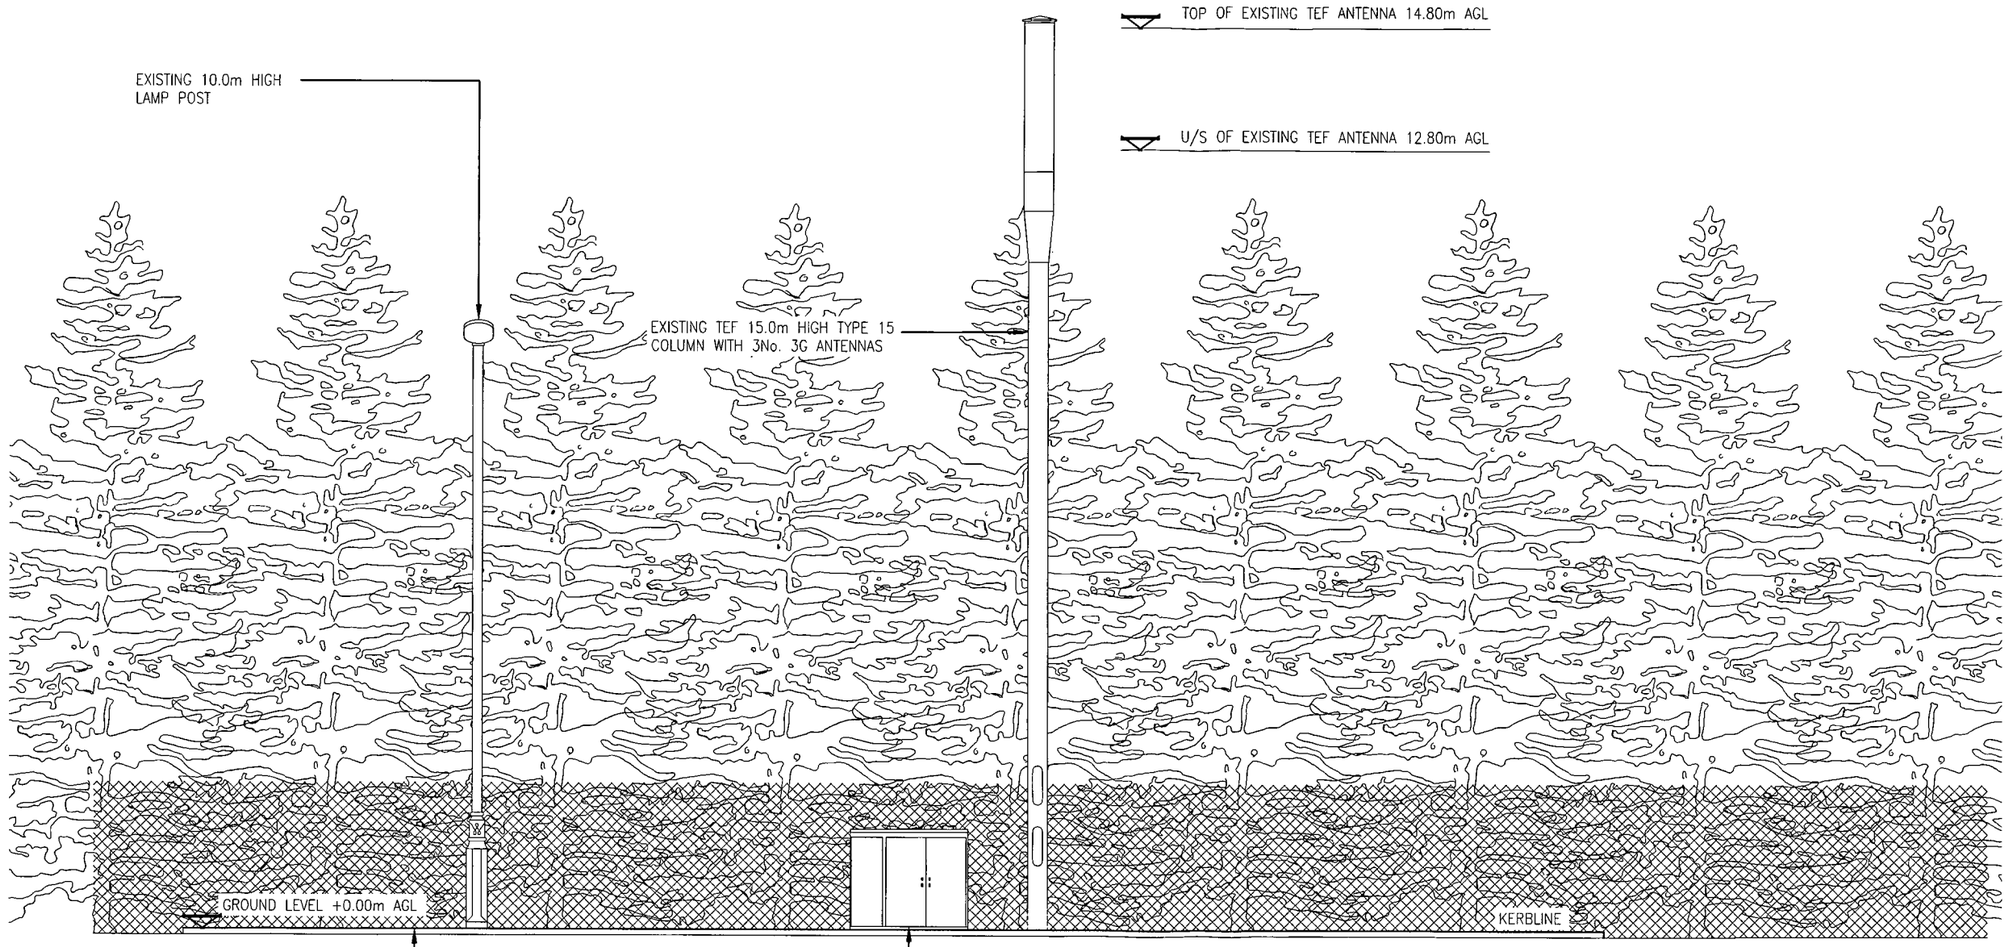

EXISTING SOUTH WEST ELEVATION

(1:100)

The drawings comply with TEF & Vodafone Non-Standard ICNIRP guidelines.
Designed in accordance with Cornerstone document: CORN/09/006

Notes:
1 ALL DIMENSIONS ARE IN MM UNLESS NOTED OTHERWISE

N.G.R. E: 383411 N: 397107

PLANNING AND BUILDING CONTROL
10 APR 2013

REV	MODIFICATION	BY	CH	DATE
A	Issued for Approval	S.S	J.T	12.02.13

mono
MONO CONSULTANTS LIMITED
No. 58 Cygnet Court
Timothy's Bridge Road
Stratford-upon-Avon
Warwickshire
CV37 9NW
t. 44 (0)1789 206500
f. 44 (0)1789 206529
www.monoconsultants.com

CTIL

Cell Name	Opt
MANCHESTER ROYCE	A

Cell ID No

CTIL	Host	Sharer
(CTIL) 129140	(VF) 85050	(TEF) 039040

Site Address / Contact Details

FLEXICELL ON JACKSON CRESCENT
JACKSON CRESCENT
MANCHESTER
M15 5AD

Drawing Title: EXISTING SITE ELEVATION

Purpose of issue: PLANNING

Drawing Number: 301

Scale:	Drawn:	Date:	Issue:
As Shown	S.S	12.02.13	A

Checked:	Date:	Approved:	Date:
J.T	12.02.13	P.A	12.02.13