

Kitchen
Existing North Elevation

Gym

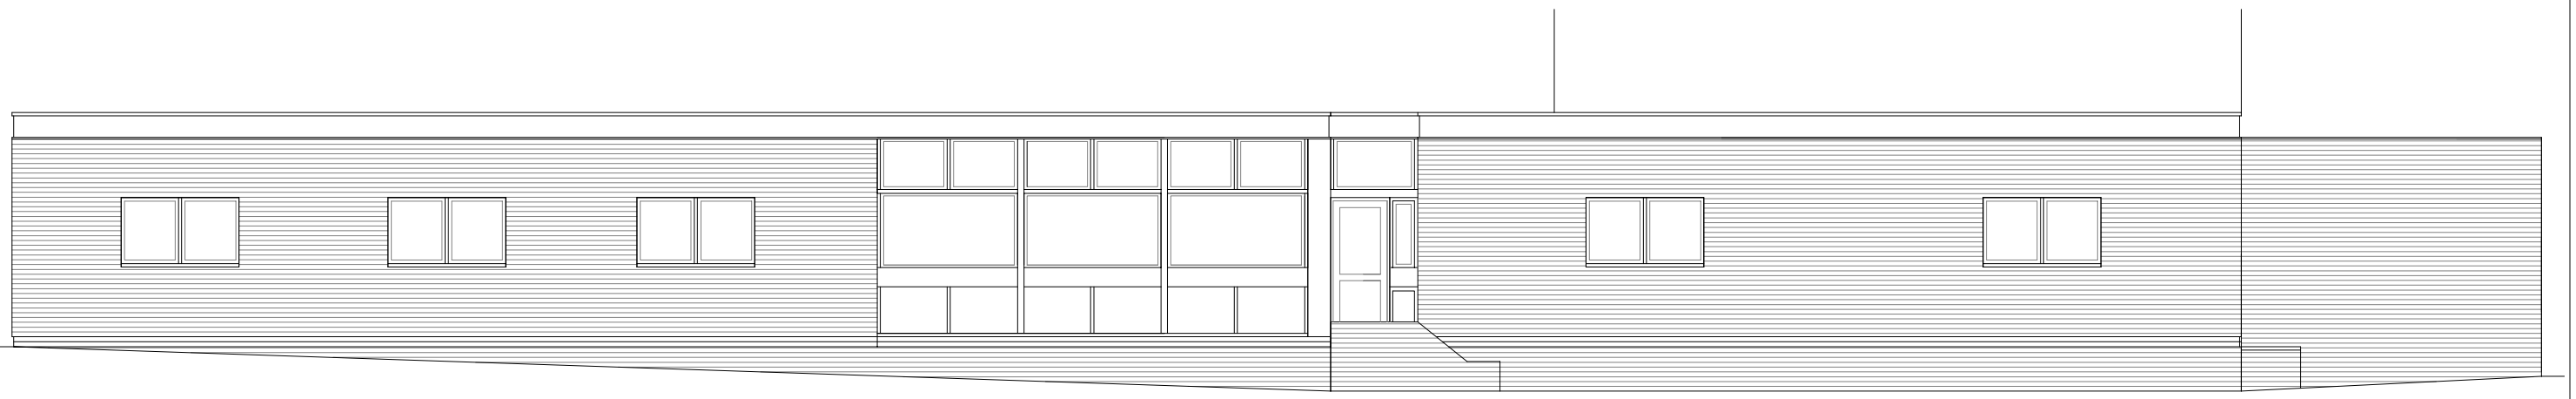

Kitchen
Proposed North Elevation

Gym

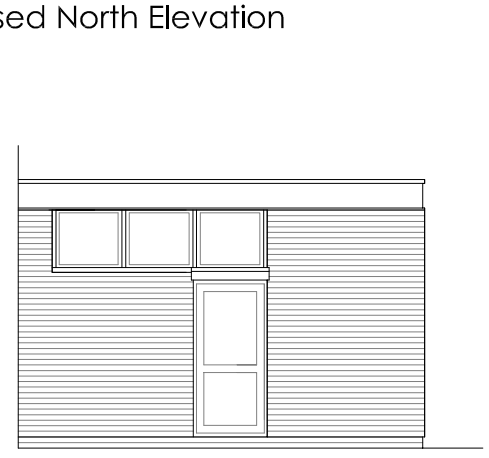

Kitchen
Existing East Elevation



Gym
Existing and Proposed West Elevation

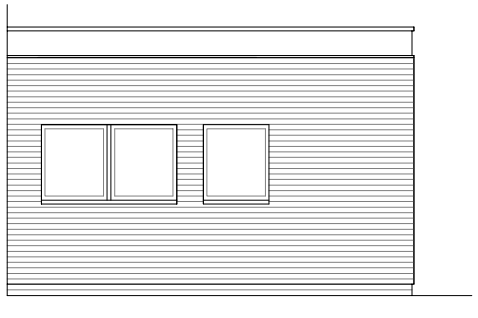

Kitchen
Proposed East Elevation

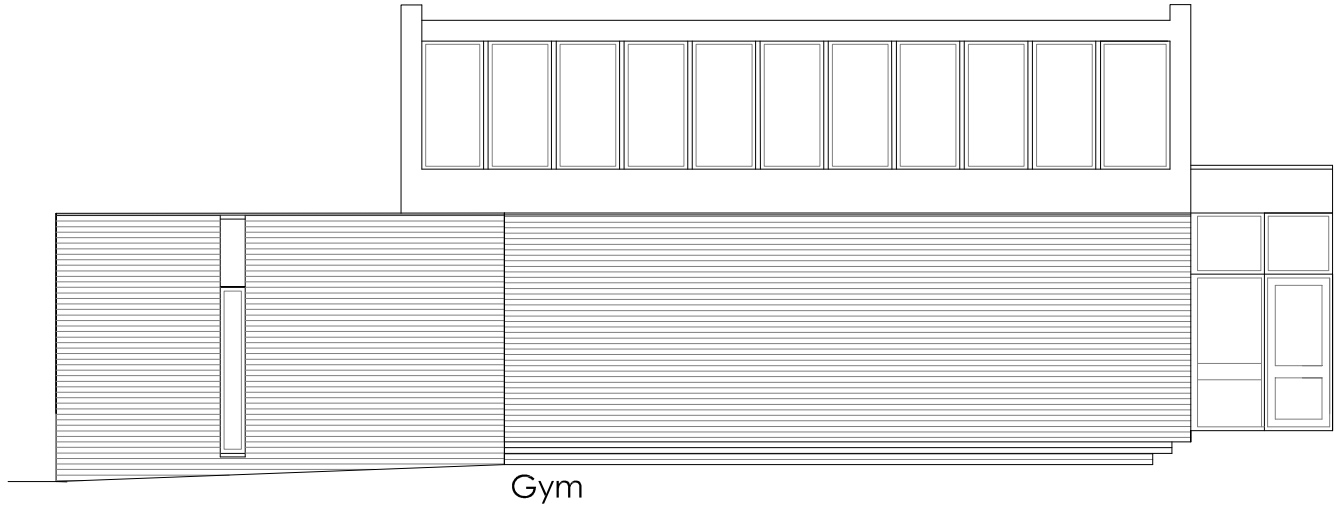

Gym
Existing and Proposed South Elevation

REVISIONS

DRAWN	FH	SCALE	AREA
DATE	July 2013	1:100@A3	SQ.M. / SQ.FT.

PROJECT: Gym and Kitchen Conversion at Langdale Hall

CLIENT: NJoy Student Living

TITLE: Existing and Proposed Elevations

HDD
Heathcote Design And Development
20 Macclesfield Road, Buxton, SK17 9AH
T: **01298 23199** M: **0787 5551825**
E: **hdd@talktalk.net**

DRAWING NUMBER	REV
03.03	-