
© 2012 RAFAEL VIÑOLY ARCHITECTS

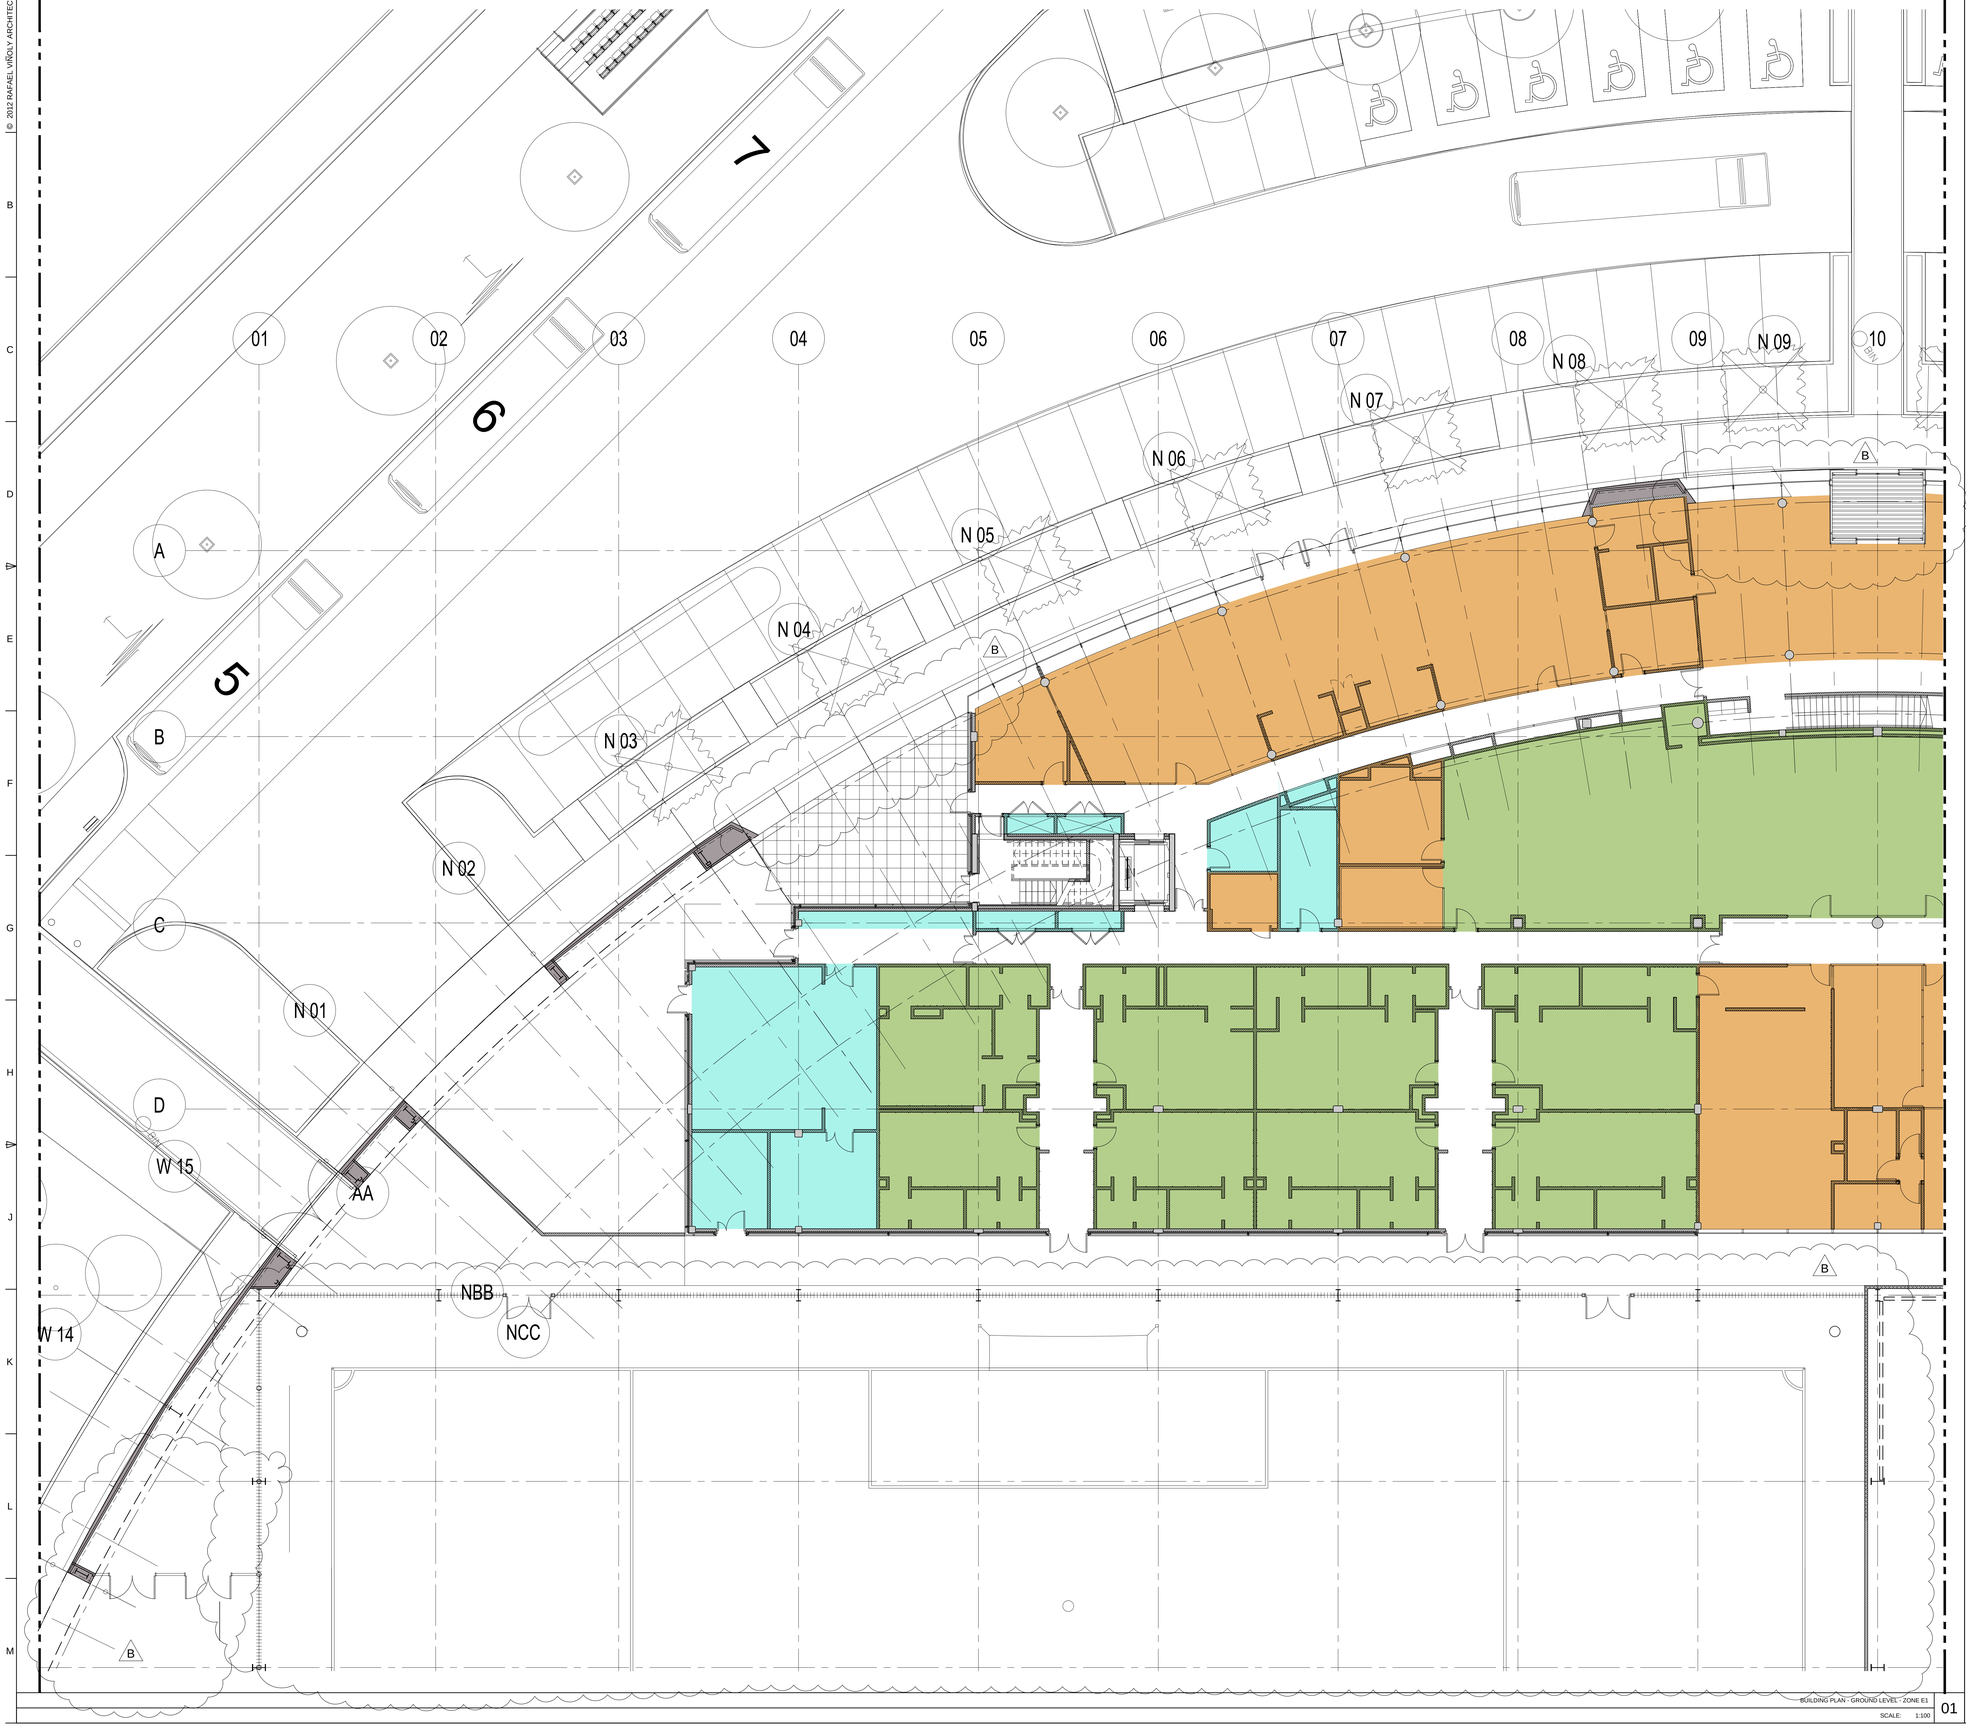

BUILDING PLAN - GROUND LEVEL - ZONE E1

SCALE: 1:100

01

GENERAL NOTES

1. REFERENCE ELEVATIONS ARE AS SET OUT IN THE SCHEDULE BELOW, UNLESS OTHERWISE NOTED THUS [x ....]

LEVEL NAME	REFERENCE ELEVATION (MM)
LEVEL 3 (PLANT SSL)	75.900
LEVEL 2	71.900
LEVEL 1	67.900
GROUND LEVEL	63.900
BASEMENT LEVEL	E1-E2:61.100 / E3-E4:59.950

2. REFER TO A111 SERIES SHEETS FOR 1:300 SCALE OVERALL BUILDING PLANS.


3. REFER TO A112 SERIES SHEETS FOR 1:100 SCALE BUILDING ZONE PLANS.

4. LOCATION OF WINDPOSTS AND MOVEMENT JOINTS IN MASONRY WALL TO BE CONFIRMED WITH STRUCTURAL ENGINEER

COLOUR KEY

- TRAINING FACILITIES
- PLAYERS' WELFARE, HEALTH, MANAGEMENT AND SUPPORT FACILITIES
- BACK OF HOUSE, PLANT & STORAGE
- PLAYERS' ACCOMMODATION

KEY PLAN:

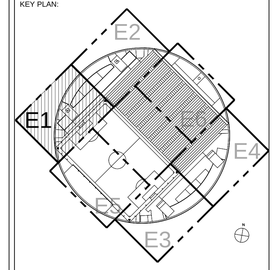

PROJECT NAME AND LOCATION:
MANCHESTER CITY FOOTBALL ACADEMY
MANCHESTER, M11 3FF
TEL: N/A

OWNER:
MANCHESTER CITY FOOTBALL CLUB LTD
ETIHAD STADIUM,
MANCHESTER, M11 3FF
TEL: +44 161 438 7768

PROJECT MANAGER:
CHRISTAL MANAGEMENT LTD
BASS WAREHOUSE, 4 CASTLE STREET
MANCHESTER, M3 4LZ
TEL: +44 161 819 2822

DESIGN AND BUILD CONTRACTOR:
BAM CONSTRUCTION LTD
NEW COURT, REGENTS PLACE REGENTS ROAD
SALFORD, MANCHESTER, M5 4HB
T: +44 161 877 9274

ARCHITECT OF RECORD:
RAFAEL VIÑOLY ARCHITECTS PC
11 - 29 FASHION STREET
LONDON, E1 6PX
TEL: +44 20 8206 6200

STRUCTURAL ENGINEER:
ARUP
8TH FLOOR, ST JAMES'S BUILDINGS, OXFORD STREET,
MANCHESTER, M1 6EL
TEL: +44 161 228 2331

ENVIRONMENTAL ENGINEER:
BUILDING DESIGN PARTNERSHIP
11 DUCIE STREET
PICCADILLY BASIN, MANCHESTER, M60 3JA
TEL: +44 161 828 2200

LANDSCAPE ARCHITECT:
PLANIT
2 BACK GRAFTON, ALTRINCHAM
CHESHIRE, WA14 1DY
TEL: +44 161 928 9281

REV	DESCRIPTION	DATE	DRWN	APRV
B	PLANNING UPDATE	2012-AUG-24	EPA	JG
A	PLANNING	2011-SEP-09	AC	JG

DRAWING ORIGINATOR:
RAFAEL VIÑOLY ARCHITECTS

DRAWING TITLE:
BUILDING PLAN
GROUND LEVEL
ZONE E1

DATE: 2011-SEP-09 | SCALE: 1:100 | SIZE: A0

DRAWING NUMBER / FILE NAME:
A112.00.E1.PL

STAGE: STAGE F | REV: B

DISCLAIMER:
THE ARCHITECT SHALL HAVE NO RESPONSIBILITY FOR ANY LIABILITY, LOSS, COST, DAMAGE OR EXPENSE HOWSOEVER RELATING TO ANY USE OF THIS DOCUMENT FOR ANY PURPOSE OTHER THAN ITS INTENDED PURPOSE ON THIS PROJECT. THIS DOCUMENT IS PROTECTED BY COPYRIGHT.

THIS DOCUMENT IS TO BE CONSIDERED IN CONJUNCTION WITH ALL RELATED DOCUMENTATION.

ANY DISCREPANCIES IDENTIFIED IN THIS DOCUMENT MUST BE REPORTED IMMEDIATELY TO THE ARCHITECT OF RECORD BEFORE PROCEEDING.

CONTRACTORS MUST VERIFY ALL DIMENSIONS PRIOR TO PROCEEDING WITH ANY WORK. ONLY FIGURED DIMENSIONS ARE TO BE USED FOR VERIFICATION.

DOCUMENT STATUS: ISSUED FOR TENDER: NOT FOR CONSTRUCTION

RESTRICTED

This document has been declared:
RESTRICTED
To be viewed by MCFC employees or external named persons only.