
APPENDIX 9.1

DRAWINGS AND PHOTOGRAPHS

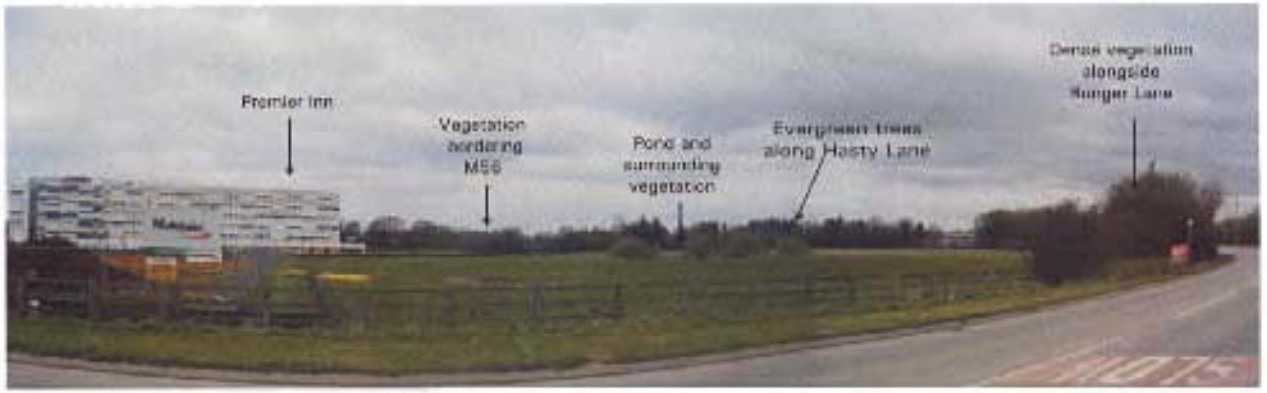

Viewpoint 1: View looking west towards the southern section of the site and Premier Inn from Runger Lane.



Viewpoint 5: View of Hasty Lane from Runger Lane.



Viewpoint 2: View from junction of Avro Way and Runger Lane looking west.



Viewpoint 4: View from public footpath looking north towards the site

Tall vegetation screens views both sides of footpath for the majority of the route to Hasty Lane

TEP		
Project: Manchester Airport Transit Unit		
Title: Photographic Views 1		
Figure No: D1664.001		
Scale: Not to Scale		
Drawn by: SW	Checked by: CC	Date: April 2008



Viewpoint 5: View northeast from public footpath rear of Premier Inn.



View from Runger Lane looking south towards junction 6.



Viewpoint 7: View from public footpath west of M56.



Viewpoint 4: View looking north towards the site from Premier Inn car park.



Viewpoint 10: View from public footpath off Sunbank Lane looking north towards Oak Farm.



Viewpoint 9: View looking east from public footpath off Mathers Road.



Viewpoint 11: View from Sunbank Lane looking north towards Oak Farm.

TEP


Project:
Manchester Airport Inorset Unit


Title:
Photographic Views 2

Figure No.
C1664.002

Scale
Not to Scale

Drawn by:	Checked by:	Date:
SW	CG	April 2008

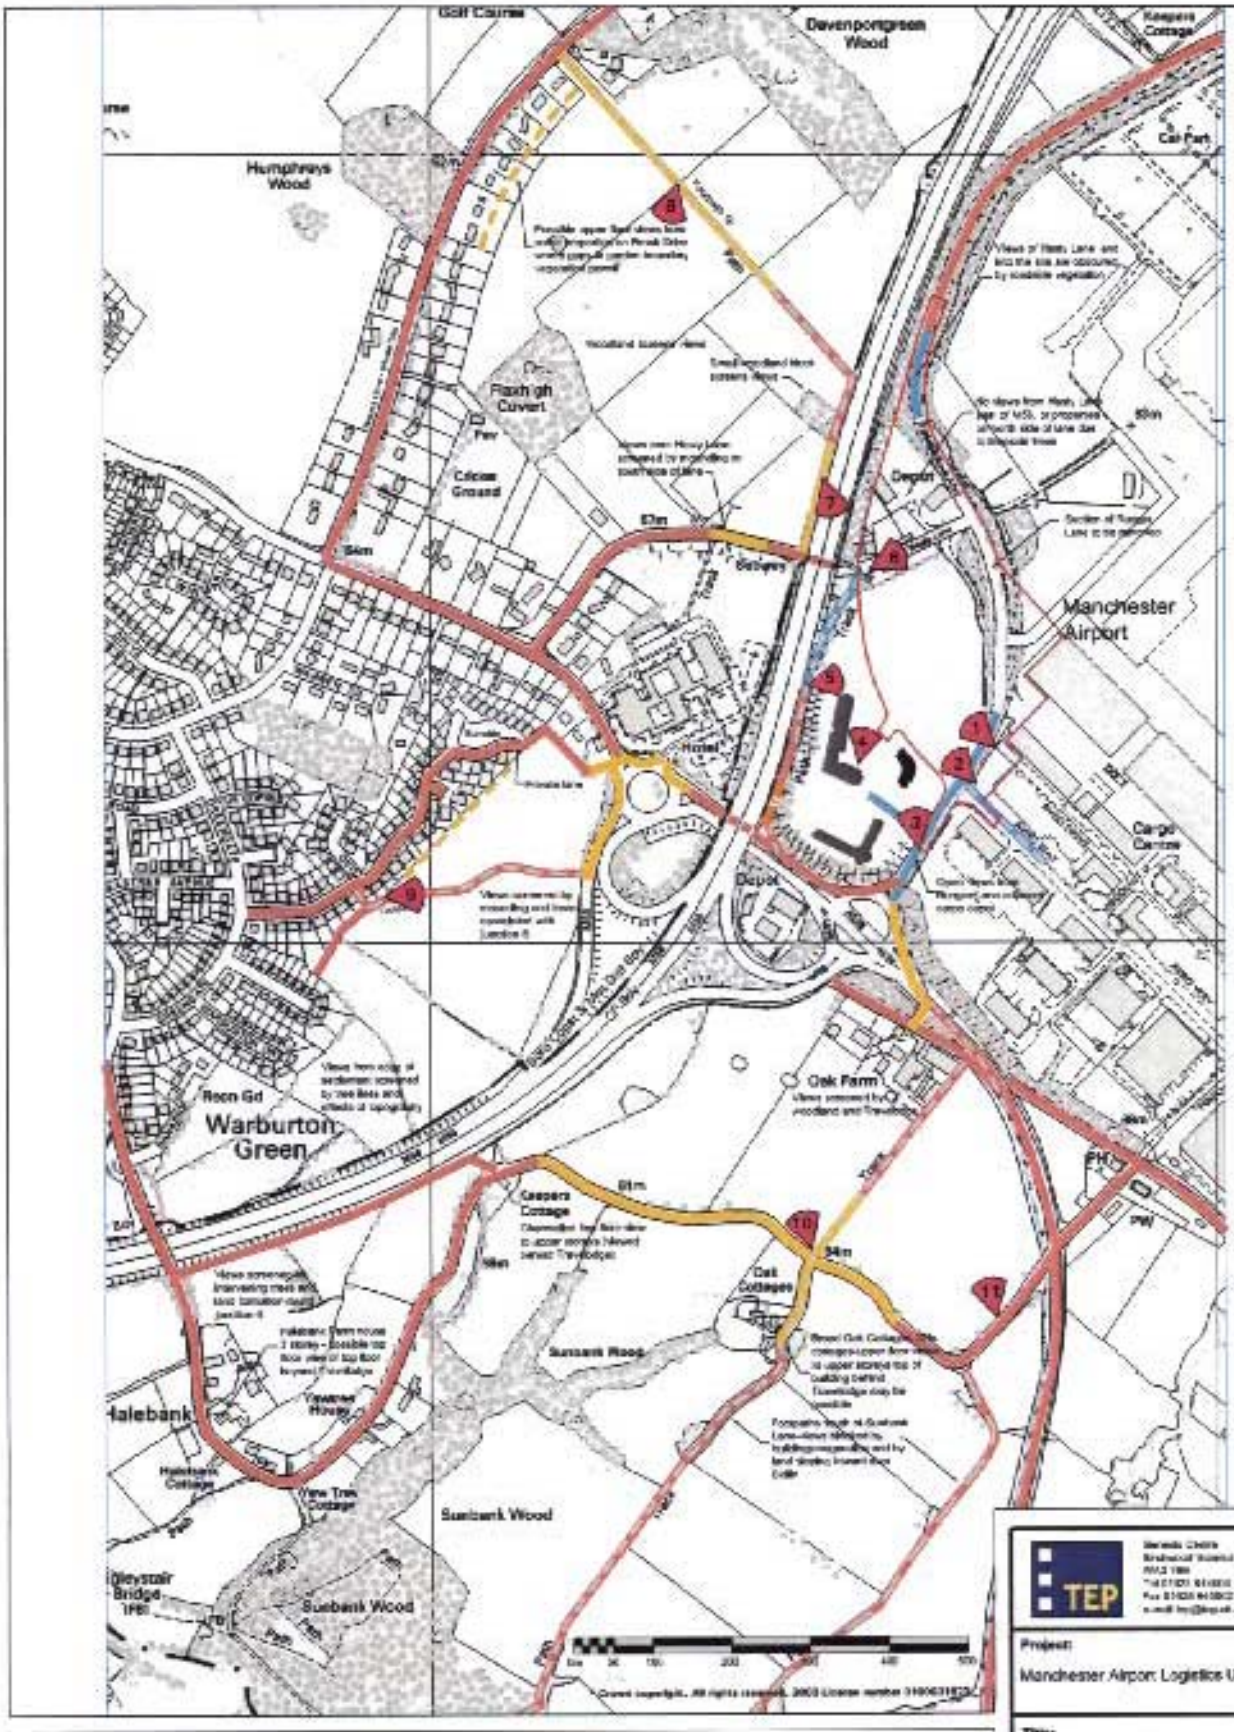
Golf Course
Davenportgreen Wood
Keepers Cottage
Car Park
Humphreys Wood
Flaxhigh Culvert
Cricket Ground
Depot
Manchester Airport
Hotel
Cargo Centre
Warburton Green
Oak Farm
Keepers Cottage
Oak Cottages
Sunbank Wood
Halebank
Halebank Cottage
Yew Tree Cottage
Greystair Bridge
Suebank Wood
Proposed build
Open views
Filtered / intermittent views to upper storeys only
Potential views from upper floors of properties
Views beneath tree canopy
No views anticipated from public right of way / lane / footpath
Photographic viewpoints
TEP
Project:
Manchester Airport Logistics Unit
Title:
Potential Visibility
D1664.002
See scale bar
SW
CG
28/04/08

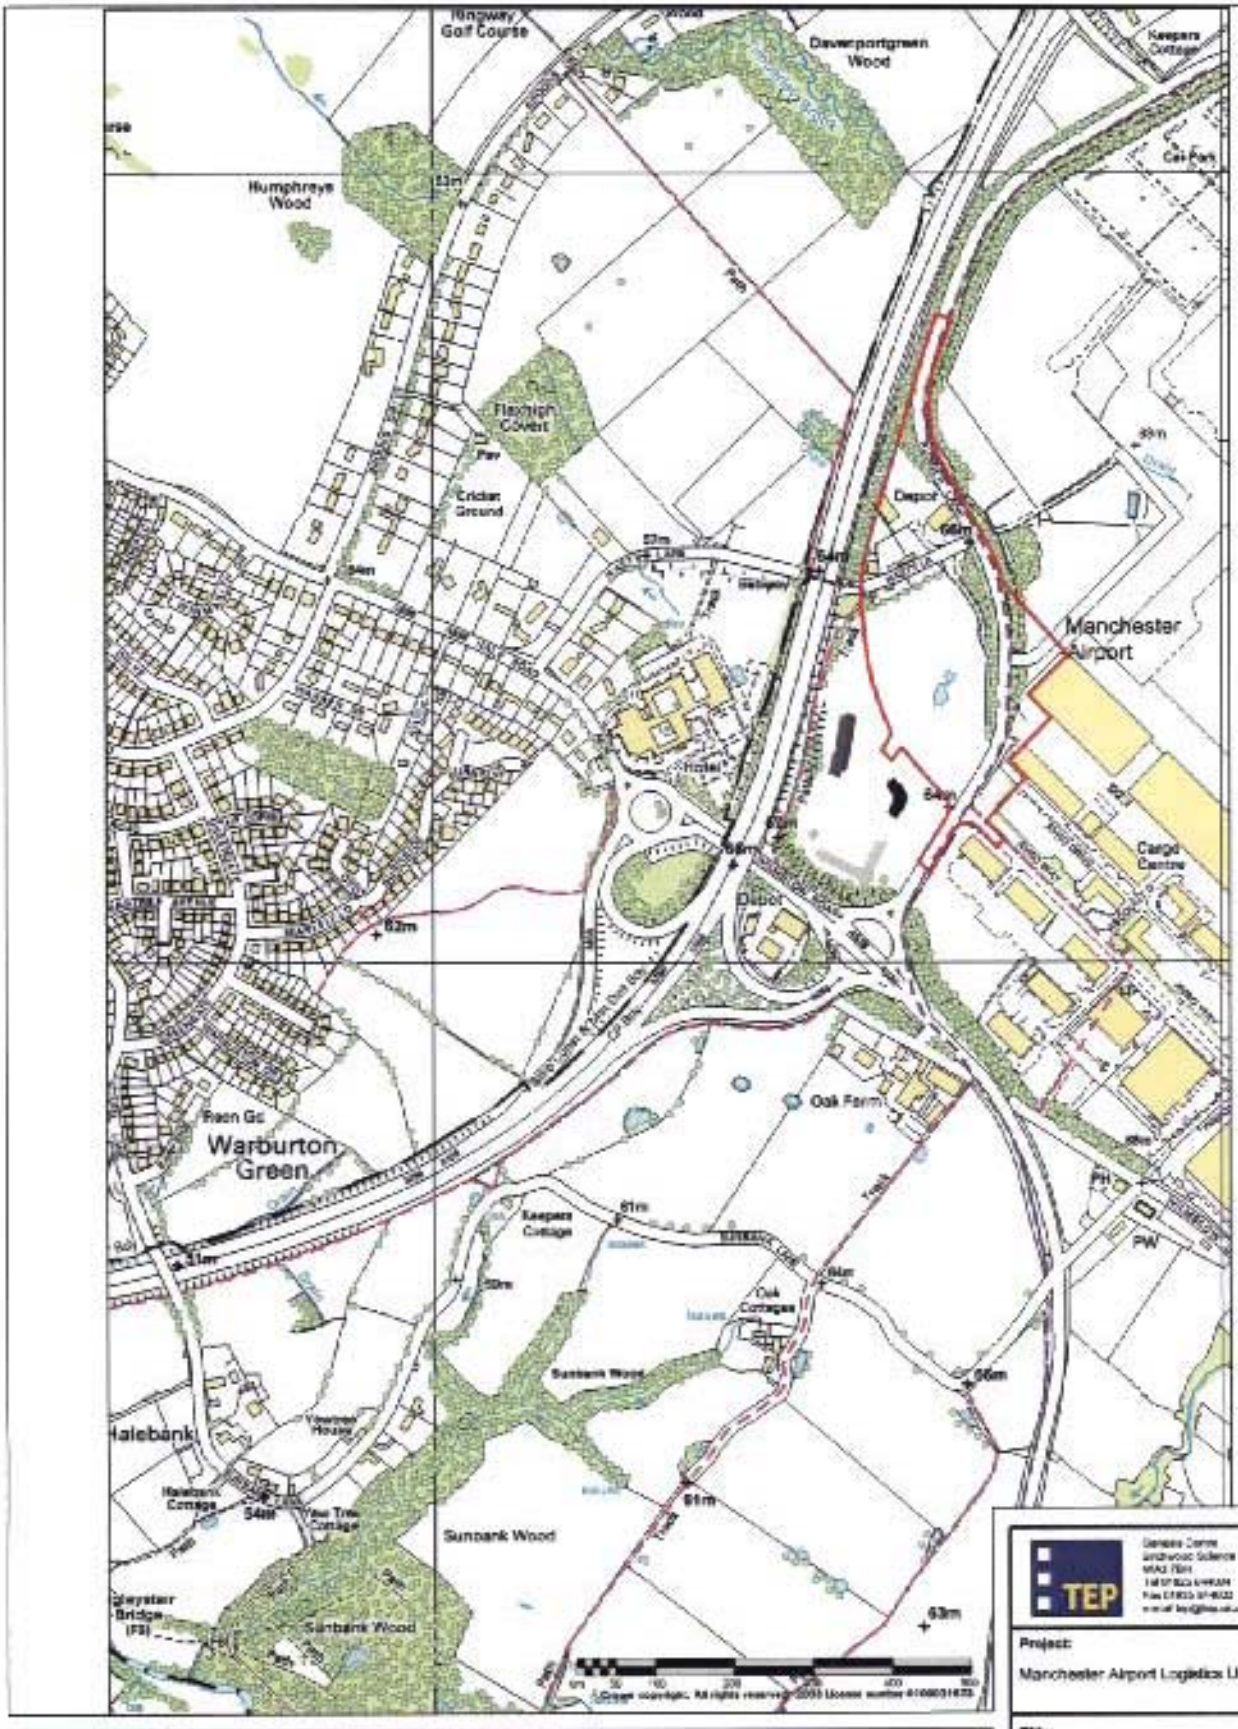

TEP


Project:
Manchester Airport Logistics Unit

Title:
Existing Landscape Features

Drawing No.
D1664.003

Scale:
See scale bar

Drawn by:	Checked by:	Date:
SW	CG	28/04/08

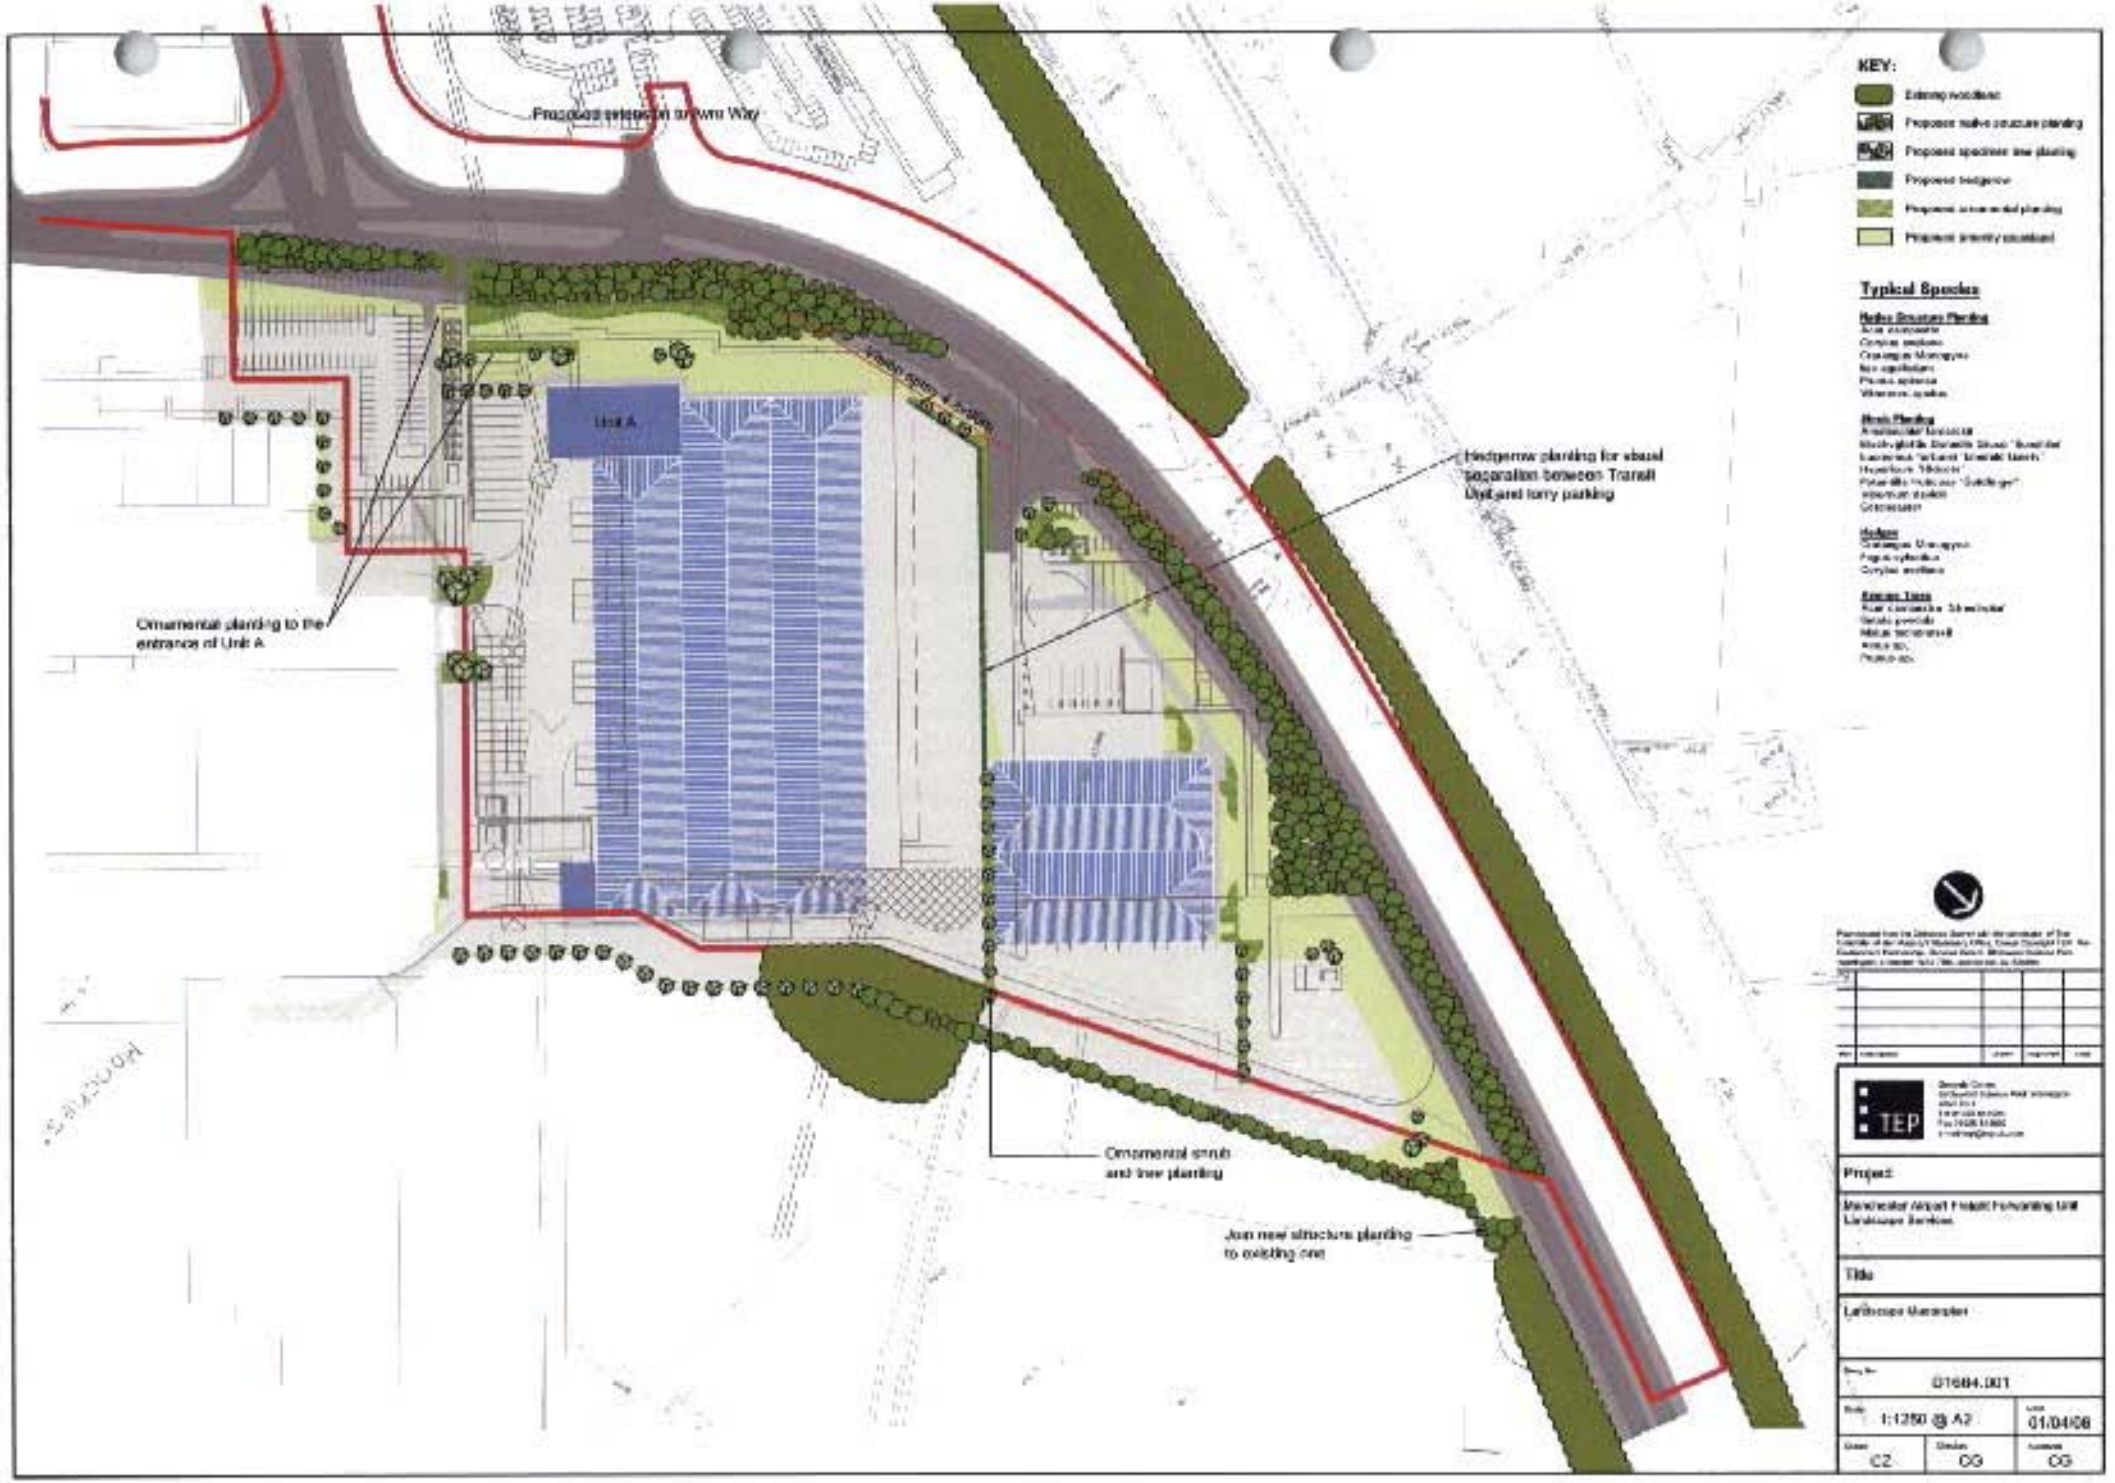
KEY:
Typical Species
Unit A
Ornamental planting to the entrance of Unit A
Hedgerow planting for visual separation between Transit Orchard lorry parking
Ornamental shrub and tree planting
Join new structure planting to existing one
TEP
Project:
Manchester Airport Freight Forwarding Unit
Landscape Services
Title
Landscape Masterplan
01684.001
1:1250 @ A2
01/04/08
CZ
CG
CG