Ground floor

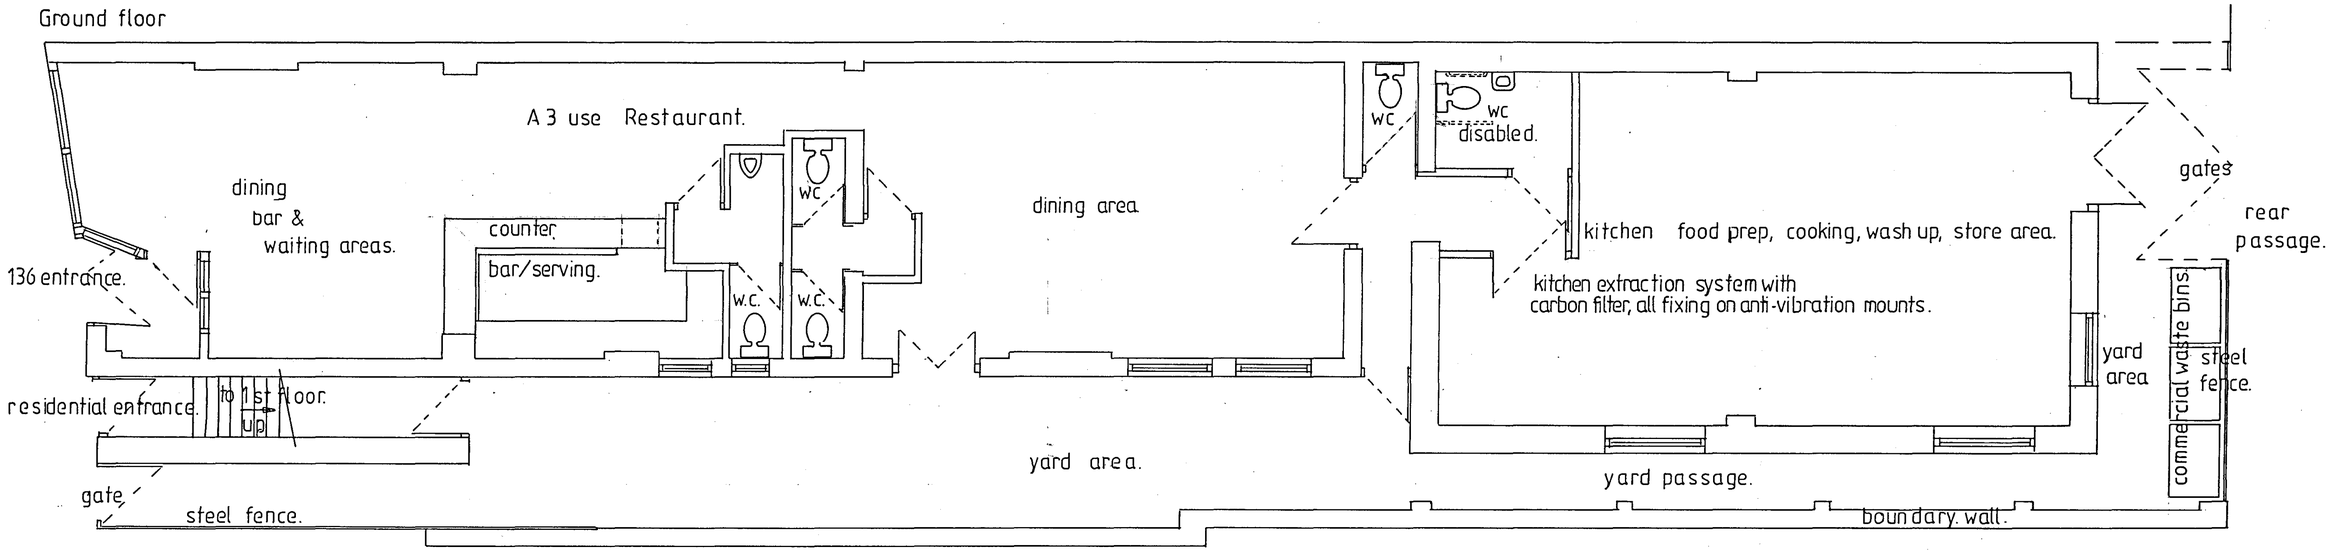

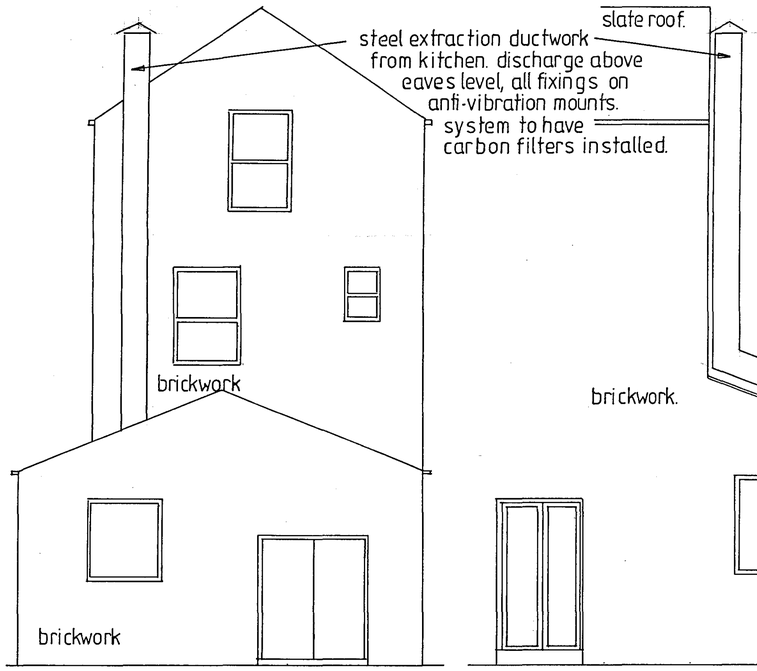

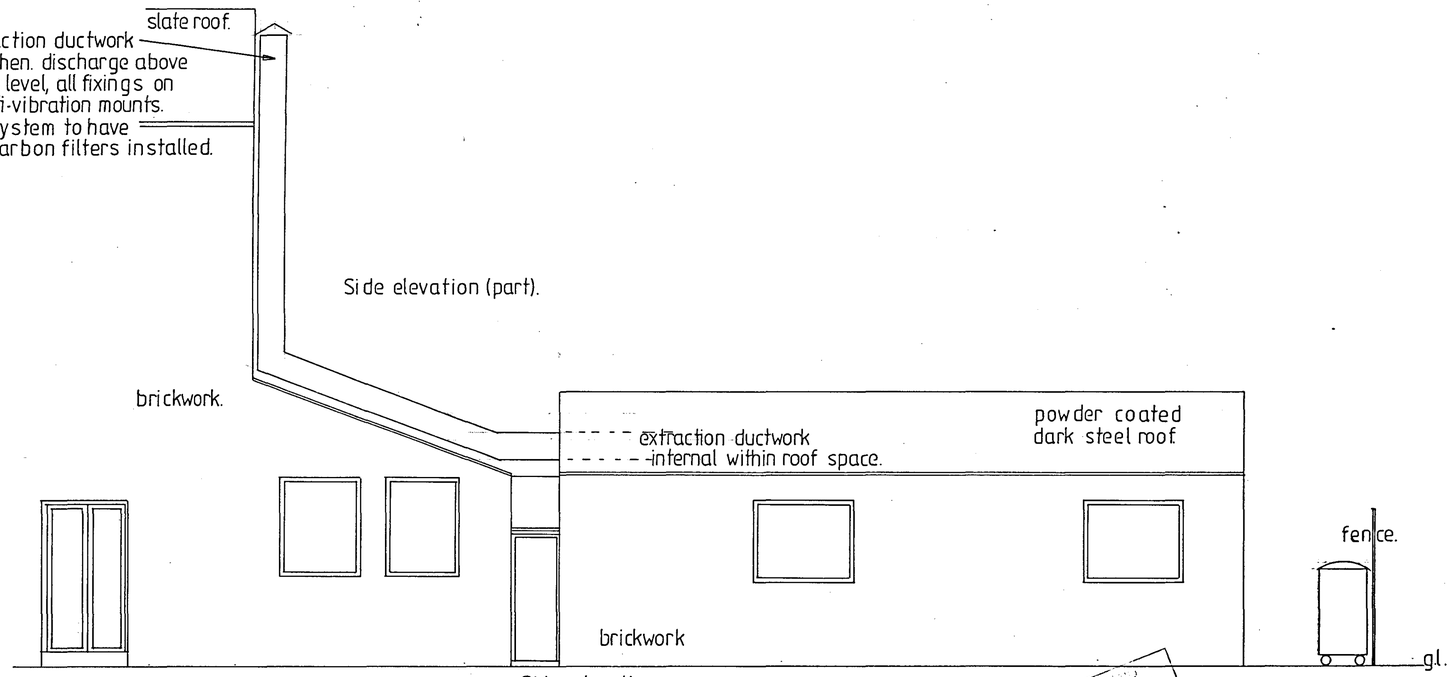

PLANNING AND
BUILDING CONTROL
05 OCT 2011

136 Burton Road Didsbury.
Manchester M20 1JQ

Proposed.
Ground floor layout plan.
Rear & side elevations

SCALE 1:50 | dwg 2.