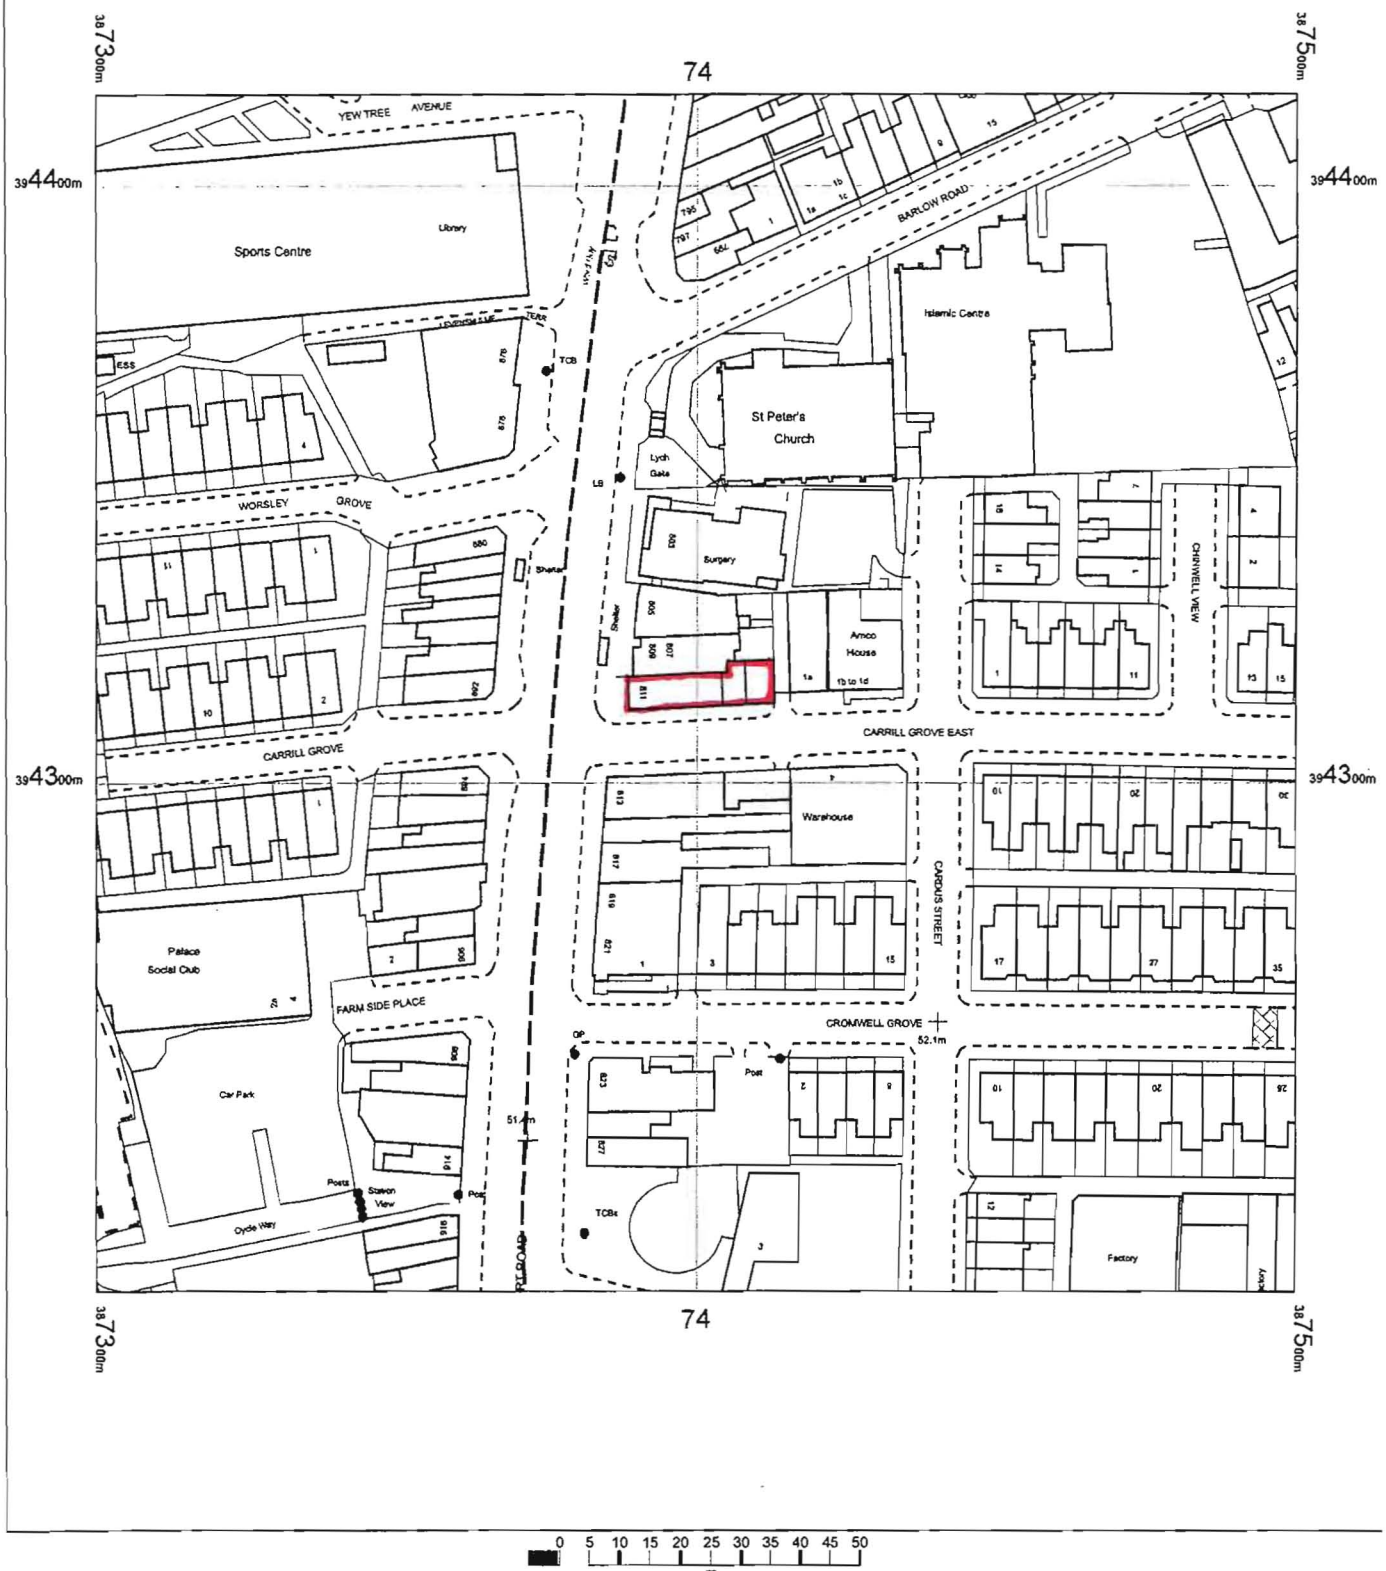

0 5 10 15 20 25 30 35 40 45 50
m

811 Stockport Road
Manchester
M19 3BS

OS MasterMap 1250/2500/10000 scale
25 April 2016, ID: BW1-00522692
www.blackwellmapping.co.uk

1:1250 scale print at A4, Centre: 387400 E, 394315 N

©Crown Copyright Ordnance Survey. Licence no. 100041040

N

OS Data

BLACKWELL'S
www.blackwellmapping.co.uk

TEL: 0114 268 7658
maps.sheffield@blackwell.co.uk