

Location Plan
Scale 1:1250

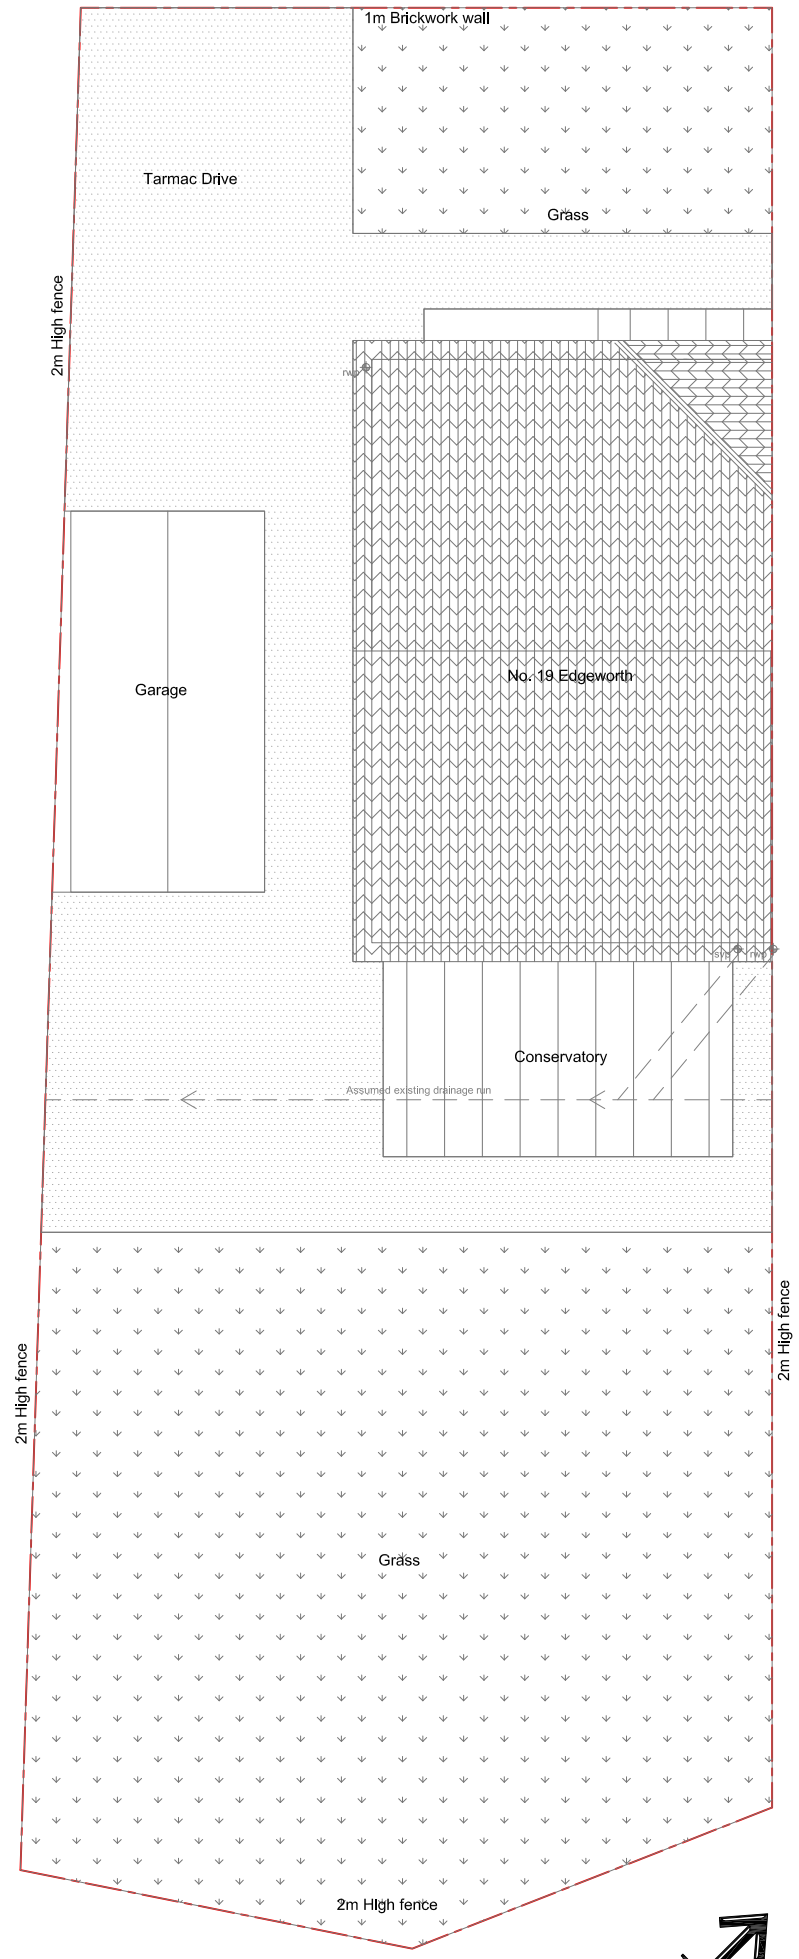

Existing Site Plan
Scale 1:100
SITE AREA = 238m2

original dr by			
rev	description	date	dr by	app by

Shaw Architectural Services Ltd
SHAW ARCHITECTURAL SERVICES
625 Manchester Road
Wardley, Manchester,
M27 9QH
Tel: 075408844488
www.shawarchitecturalservices.com

client: Lucas Carrasco	
project: 19 Edgeworth drive, Fallowfield, M14 6RN	
drawing: Location & site plan	
file reference: 2013-13 - planning	scale: 1:1250 & 1:100 @ A3
date: May 2013	status: PLANNING & B.R.
drawing number: 2013-13-01	revision:

ALL FIGURED DIMENSIONS TO TAKE PREFERENCE TO SCALE. ALL DIMENSIONS TO BE CHECKED ON SITE. THIS DRAWING SHALL NOT BE REPRODUCED OR COPIED WITHOUT THE PERMISSION OF SHAW ARCHITECTURAL SERVICES LTD