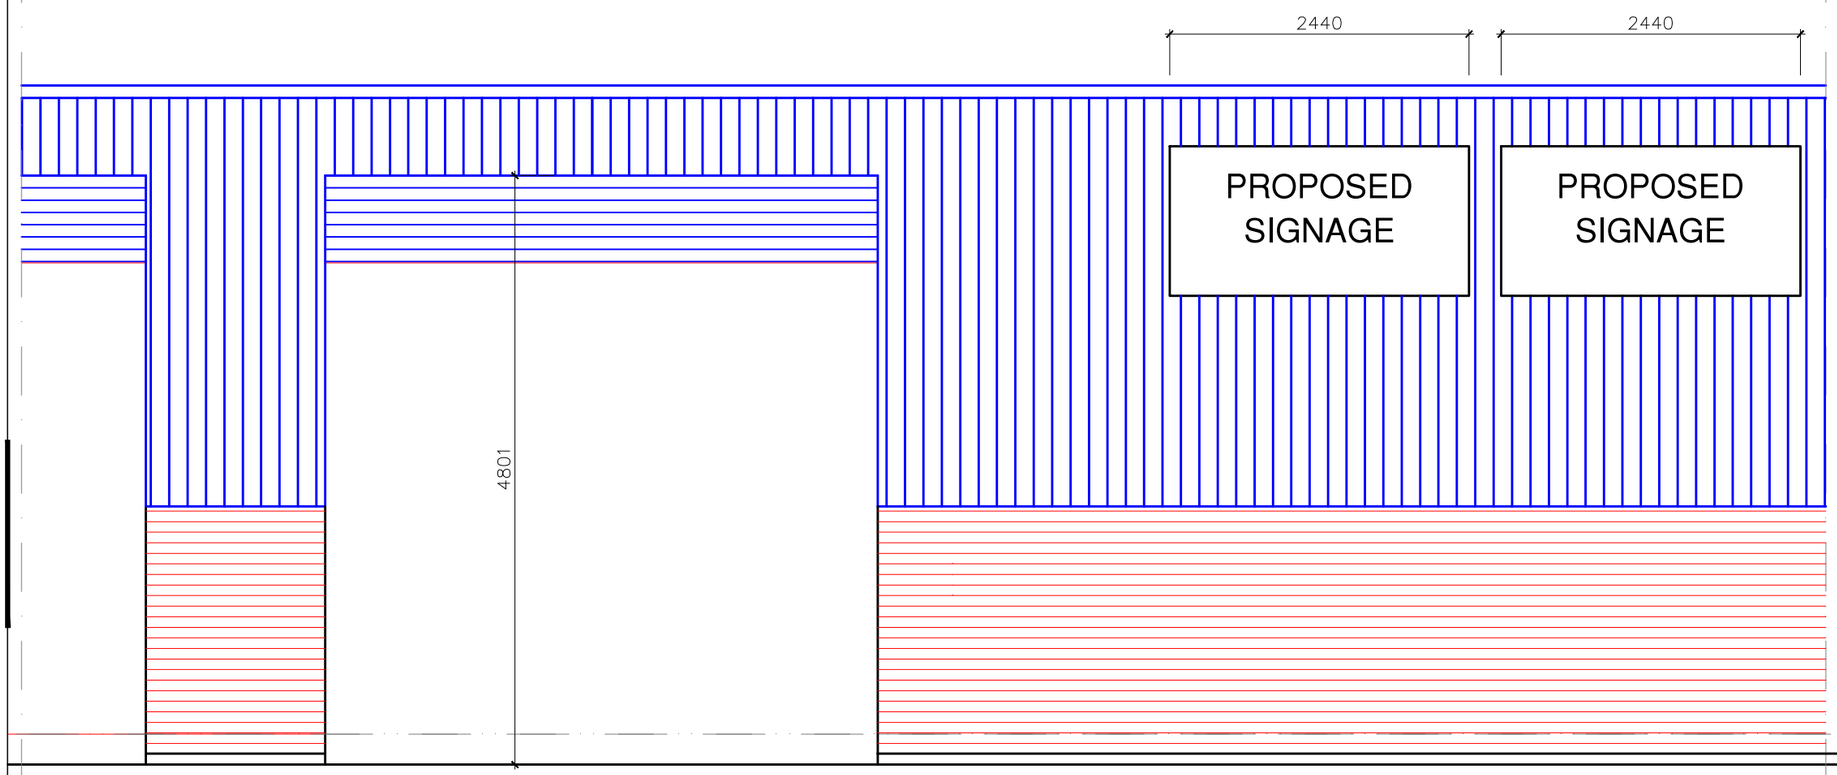

PROPOSED FRONT ELEVATION

NO EXTERNAL
ALTERATIONS ARE
PROPOSED.

NOTES: KEY

FOR PLANNING ONLY

Windows OLE Object

Windows OLE Object

Rev : .. Date: MARCH 2014

PROJECT: Unit 3 Olympia Trading Center.
M.O.T
MANCHESTER

TITLE: PROPOSED FRONT ELEVATION

Scale: 1:50
Date: MARCH 2014
Dwg. No: 05

REV	DATE	DESCRIPTION
..	..	....

Arch Designs. Tel: 07910600970

Project: Unit 3 Olympia Trading Center.