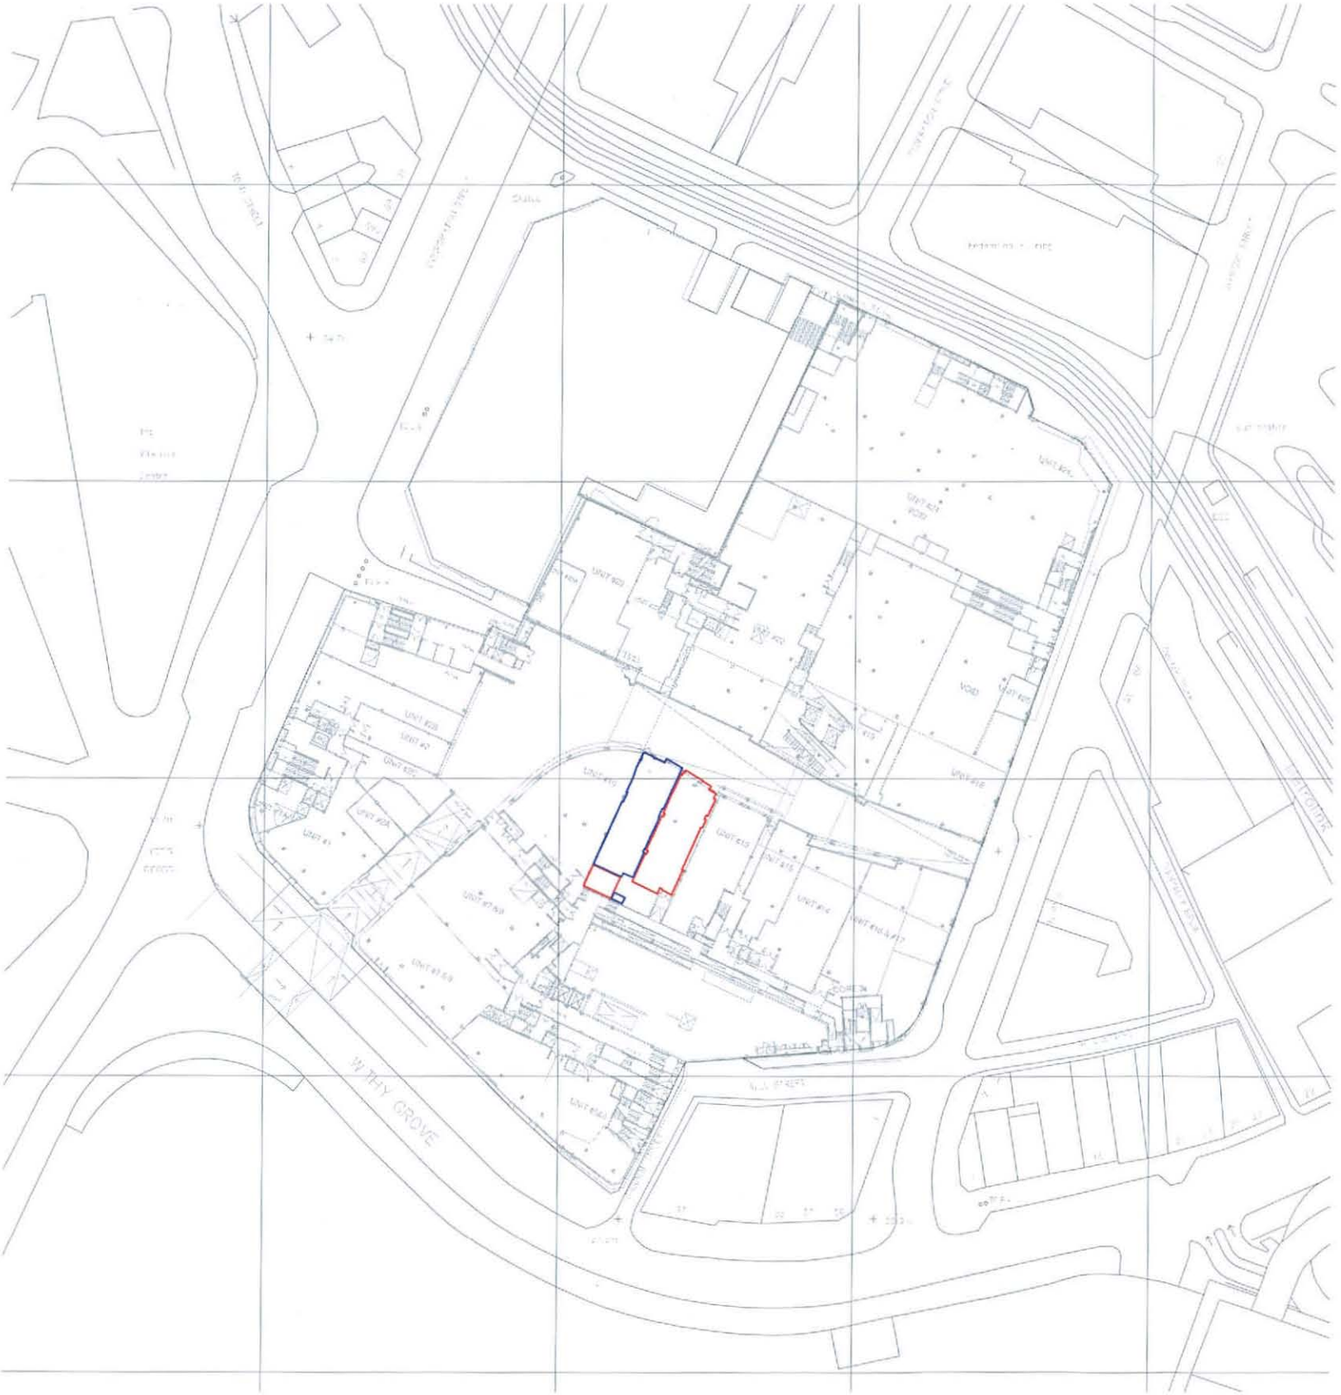

Land also in ownership of applicant

Application Site Area

North

Ordnance Survey (c) Crown Copyright 2011. All rights reserved. Licence number 100020449

Metres 10 20 30 40 50

C:\Revit Local Files\P2949 Pure Subdivision Printworks_CENTRAL_jwood.rvt
18/01/2013 13:05:02

NOTES

This drawing remains the copyright of POZZONI LLP.

PLANNING AND BUILDING CONTROL
23 JAN 2013

Rev	Description	By	Date

☐ Feasibility	Scale 1 : 1000		@ A3
■ Design	Model ET	Sheet JW	
☐ Tender	Checked JW		
☐ Contract	Issue Date Jan 2013		Rev
☐ Construction	Drg. No. P2949 - 955		
☐ As Built			

Client Virgin Limited Edition

Job Pure Nightclub Subdivision, Printworks

Drawing Change of Use Application - Ground Floor Plan

POZZONI

T 0161 928 7848
F 0161 926 9428
E architects@pozzoni.co.uk

2 Woodville Road
Altrincham
WA14 2FH



Land also in ownership of applicant

Application Site Area

North

Ordnance Survey (c) Crown Copyright 2011. All rights reserved. Licence number 100020449

Metres 10 20 30 40 50

C:\Revit Local Files\P2949 Pure Subdivision Printworks_CENTRAL_jwood.rvt
18/01/2013 13:16:18

NOTES

This drawing remains the copyright of POZZONI LLP.

PLANNING AND BUILDING CONTROL
23 JAN 2013

Rev	Description	By	Date

☐ Feasibility	Scale 1 : 1000	@ A3	
■ Design	Model ET	Sheet JW	
☐ Tender	Checked JW		
☐ Contract	Issue Date Jan 2013		Rev
☐ Construction	Drg. No. P2949 - 956		
☐ As Built			

Client Virgin Limited Edition

Job Pure Nightclub Subdivision, Printworks

Drawing Change of Use Application - Mezzanine Floor

POZZONI

T 0161 928 7848
F 0161 926 9428
E architects@pozzoni.co.uk

2 Woodville Road
Altrincham
WA14 2FH