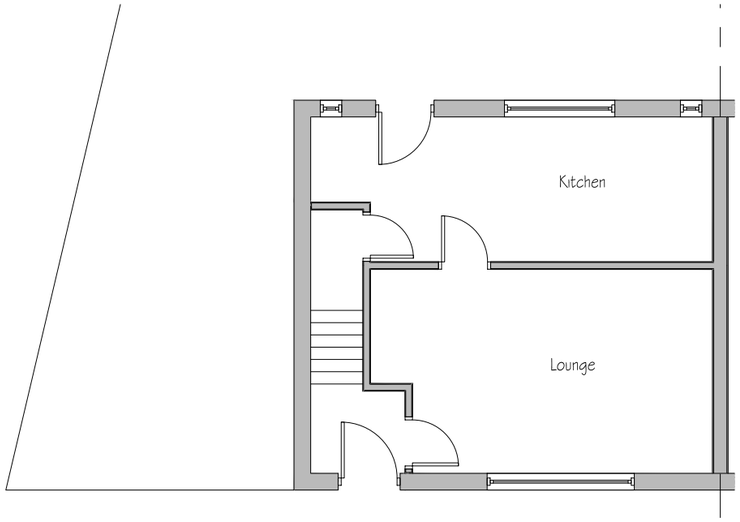

Ex Ground Floor Plan

Scale 1:100

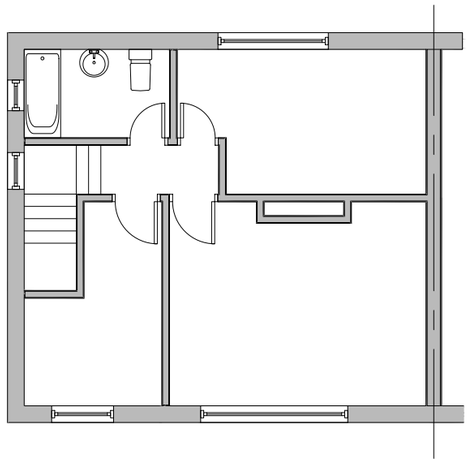

Ex First Floor Plan

Scale 1:100

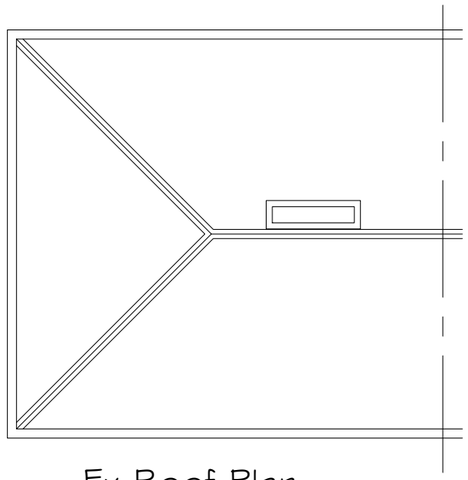

Ex Roof Plan

Scale 1:100

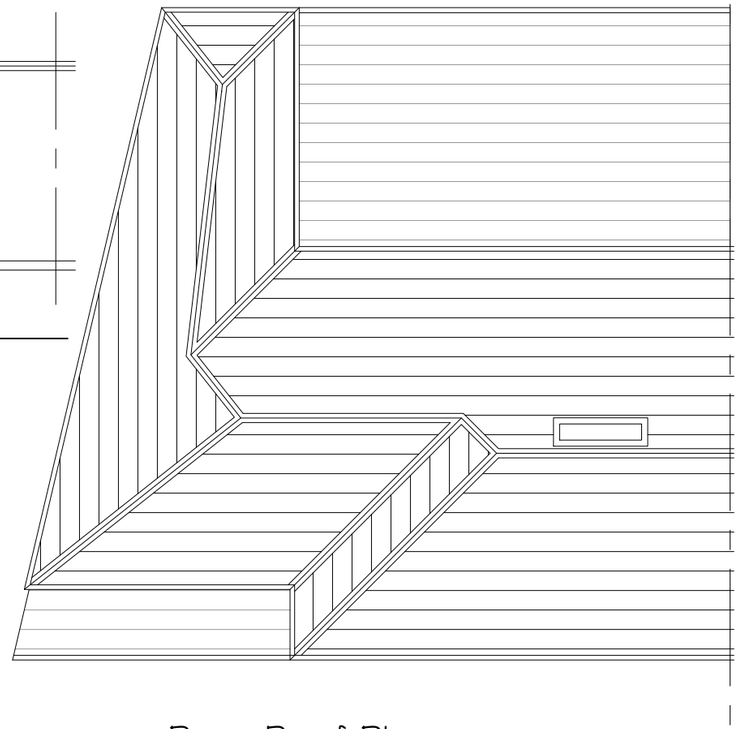

Prop Roof Plan

Scale 1:100

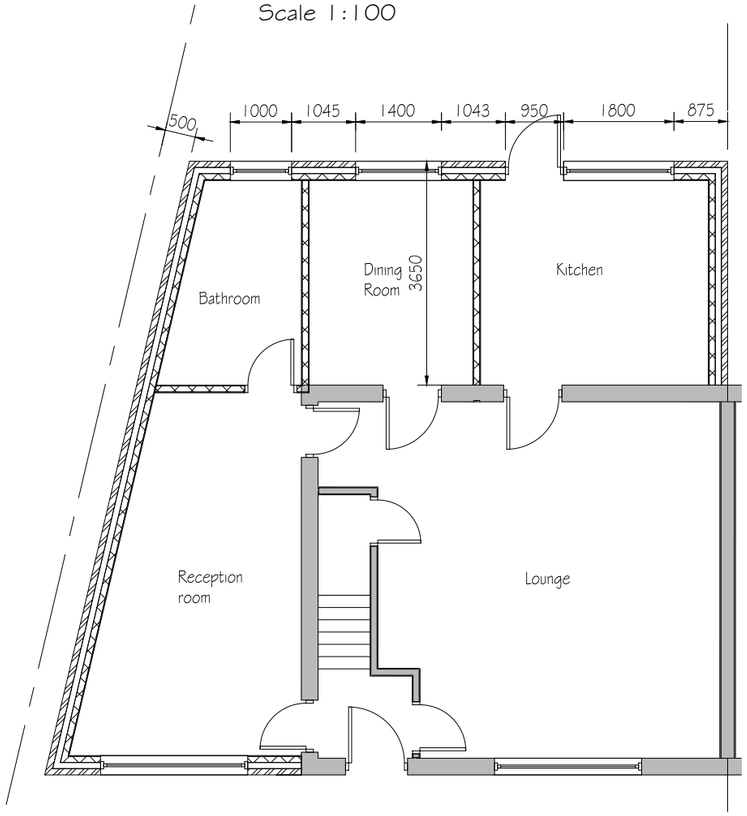

Prop Ground Floor Plan

Scale 1:100

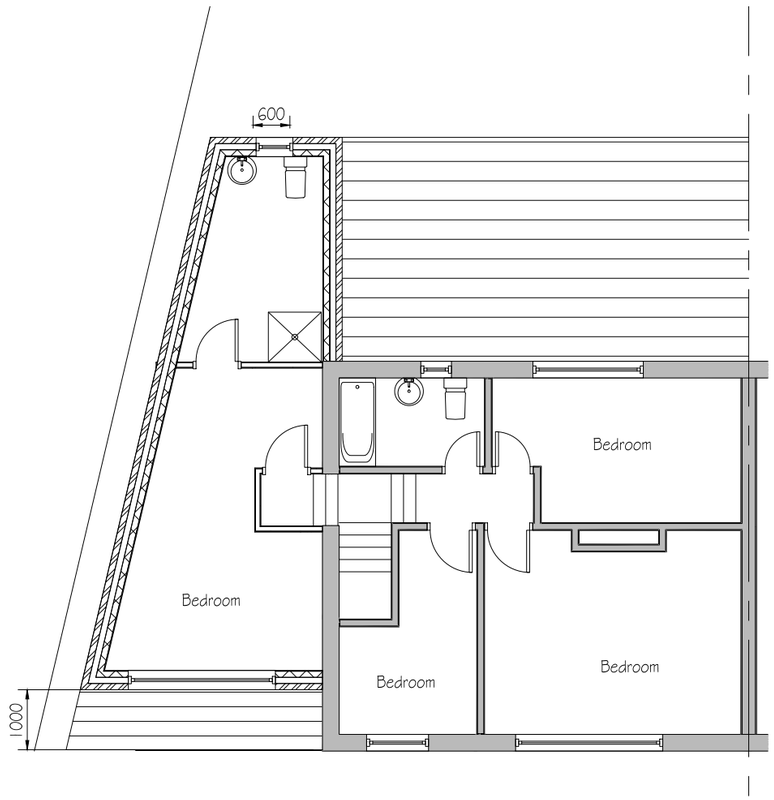

Prop First Floor Plan

Scale 1:100

A&A building solutions ltd.

www.aabsl.co.uk email: aabsl@hotmail.co.uk Tel: 07525643043

8 Woodview Avenue Manchester

Two Storey Side and Rear Kitchen Extension

Layout Plans

Planning Issue

Scale 1:100

0 1 2 3 4 5 6 7 8 9 10

Scale 1:50

0 0.5 1 1.5 2 2.5 3.0 3.5 4 4.5 5

C Ground Floor Layout Amended 27-07-2012

Drg No.	Rev
AA/P/01	C
Scale: As Shown	Date: June' 2012



Prop Front Elevation
Scale 1:100

Prop Rear Elevation
Scale 1:100

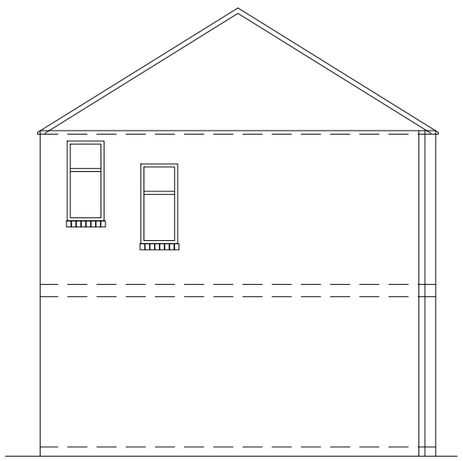

Ex Gable Elevation
Scale 1:100

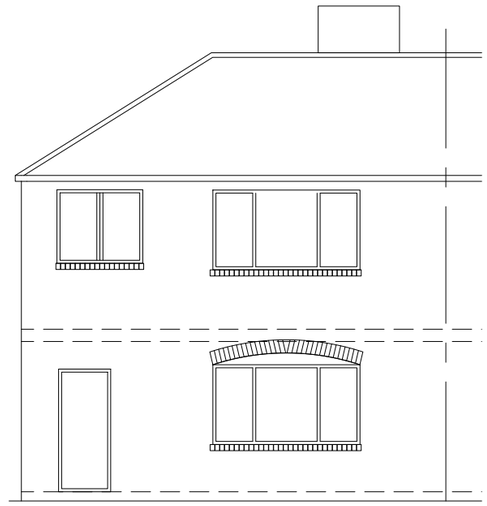

Ex Front Elevation
Scale 1:100

Notes:
The first floor extension is to be constructed in matching brick.
The roof is to be covered with matching natural slate tiles.
The minimum roof pitch is to be 30°.
The drainage is to be connected into the existing drainage system.

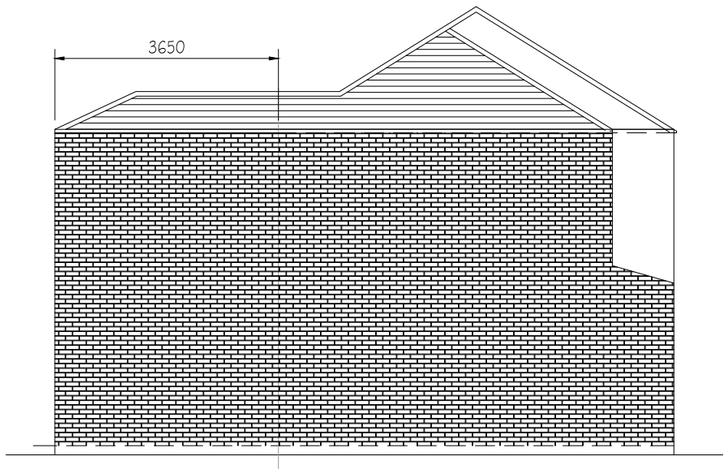

Prop Gable Elevation
Scale 1:100

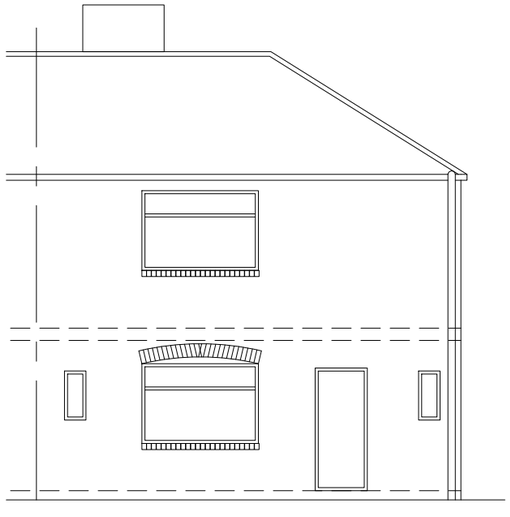

Ex Rear Elevation
Scale 1:100

C Ground & 1st Floor Layout Amended 27-07-2012

Scale 1:100
0 1 2 3 4 5 6 7 8 9 10
Scale 1:50
0 0.5 1 1.5 2 2.5 3.0 3.5 4 4.5 5

A&A building solutions ltd.
www.aabsl.co.uk email: aabsl@hotmail.co.uk Tel: 07525643043

8 Woodview Avenue Manchester
Two storey Side and Rear Kitchen Extension
Elevations

Planning Issue

Drg No. AA/P/02 Rev C
Scale: As Shown Date: June' 2012