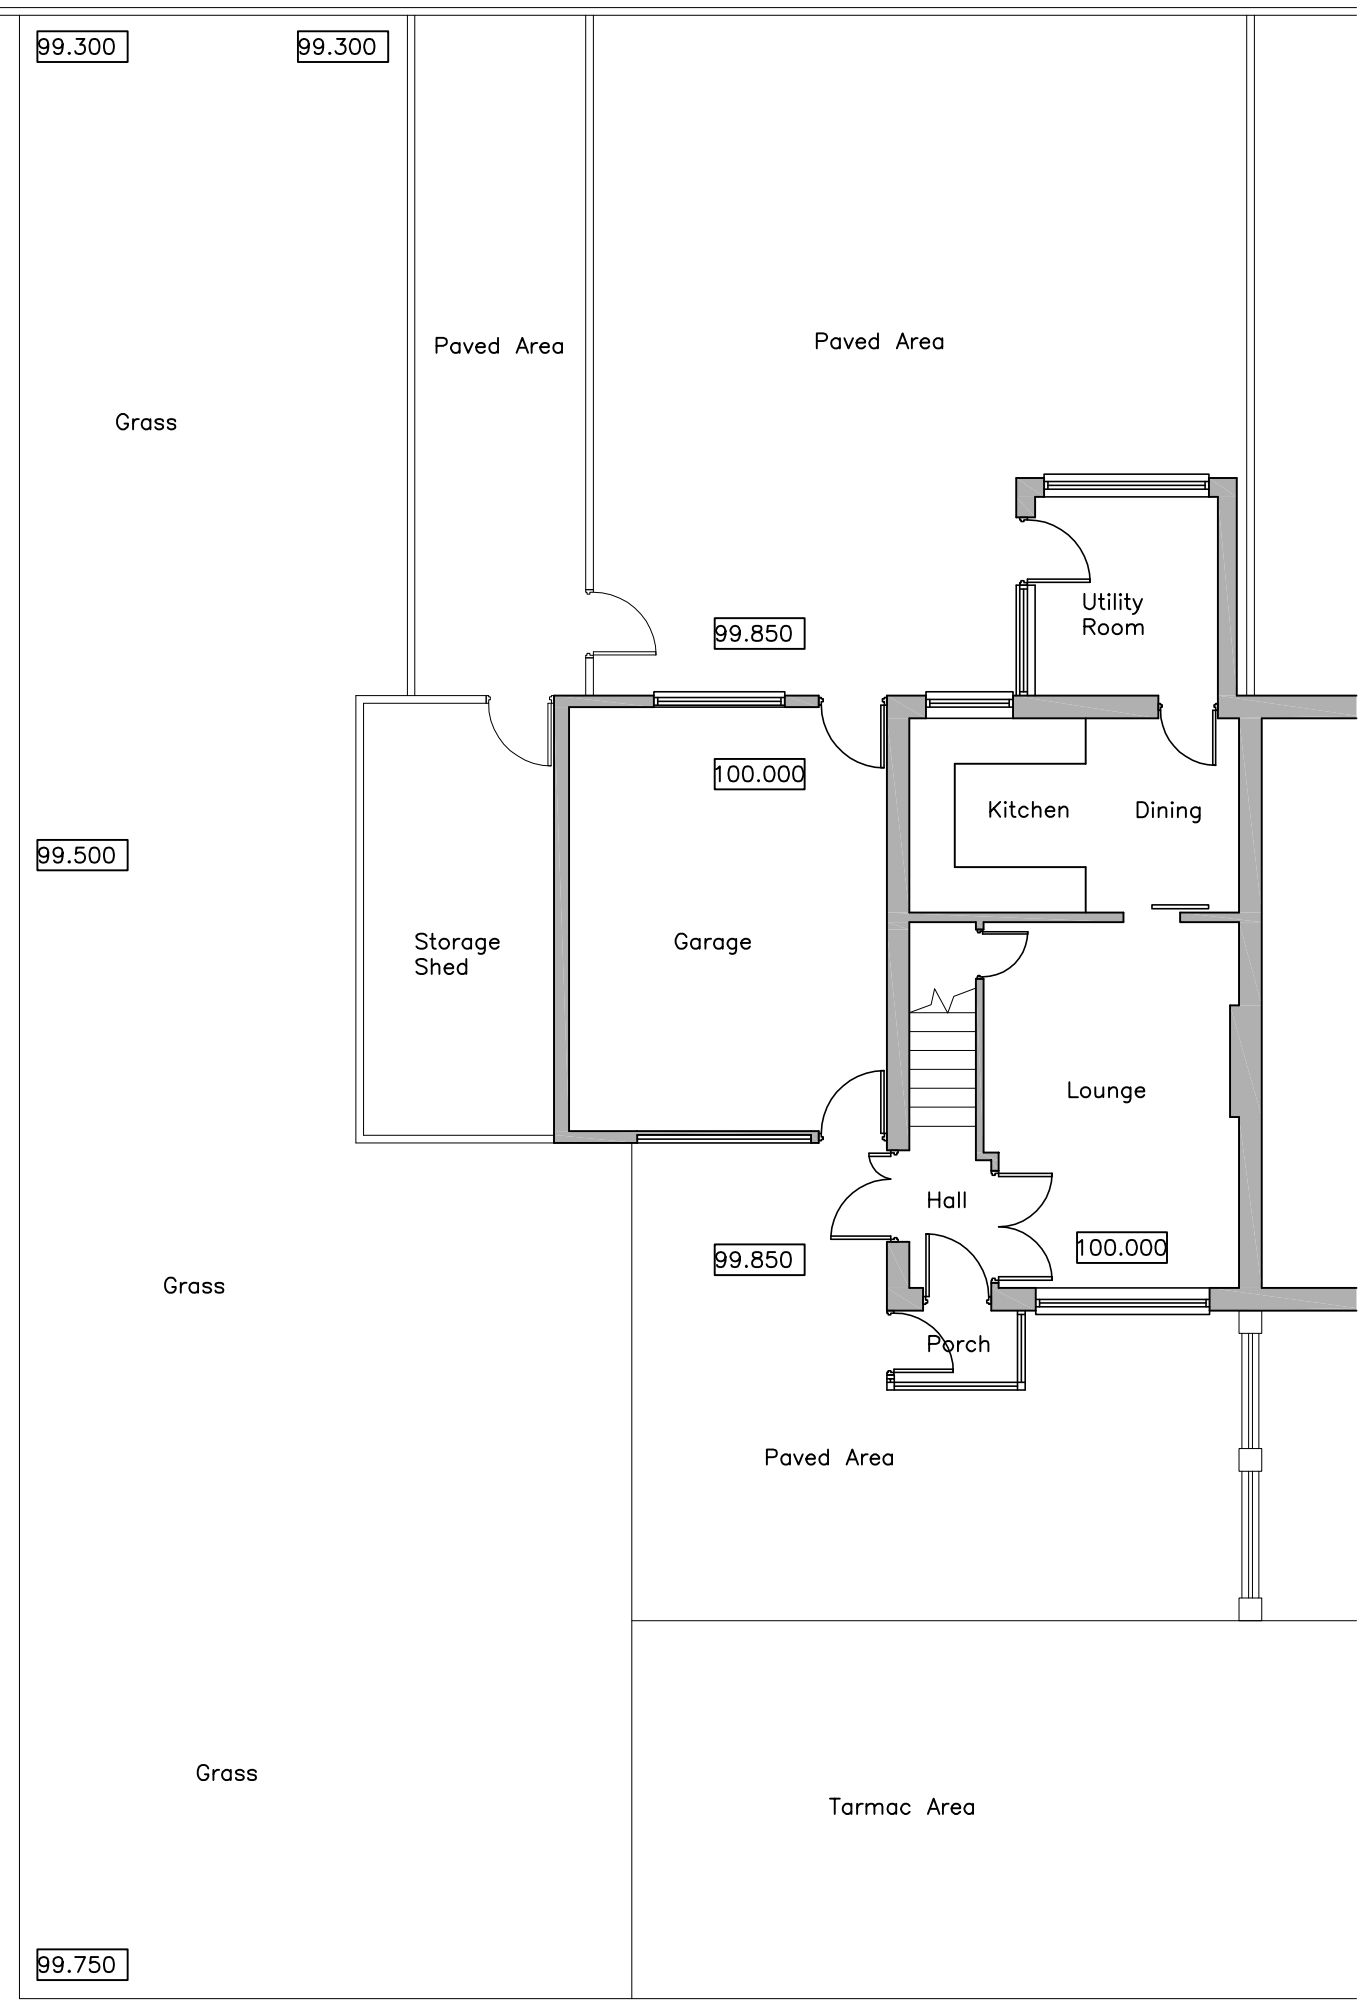


Existing Site Plan

Extension to 22 Gullane Close
Moston
Manchester

SCALE - 1:100 @ A3

A-02