05 DEC 2007

Waste Management Strategy

MANCHESTER CITY COUNCIL

PA Number: 085135/FO/2007.
Development description: 12 DWELLINGS
Development location: LEES ST. OFF SWAN
Strategy prepared by: DEP.
Date Prepared: DEC 07.


Notes
The following strategy should be prepared using the guidance document available from:

http://www.manchester.gov.uk/opservices/rubbish/developers.htm

1.	**Number of bins proposed?** - Please provide details of the number of bins proposed and how this was calculated. 1 PER DWELLING + SACK SPACE. (EG GUIDANCE NOTES).
2.	**Bin storage area** - Please include a plan of the proposed bin storage area, showing the bins that are proposed and the proposed collection point. - Please describe how occupants will transfer waste to the bin store and the distance travelled in doing so. BINS SET IN ENCLOSURE ADJACENT TO HIGHWAY. SEE LAYOUT. BY HAND 7M
3.	**Bin collection arrangements** - Please describe the bin collection area, including how and where bins will be moved to in order to reach the collection vehicle. - Please include plans showing how the collection vehicle will travel around the site. FROM THE ENCLOSURE TO HIGHWAY. 2.00M PLAN ATTACHED. SEE STATEMENT RE DESIGN AND ACCESS DOCUMENT.

WASTE MANAGEMENT STRATEGY

05 DEC 2007

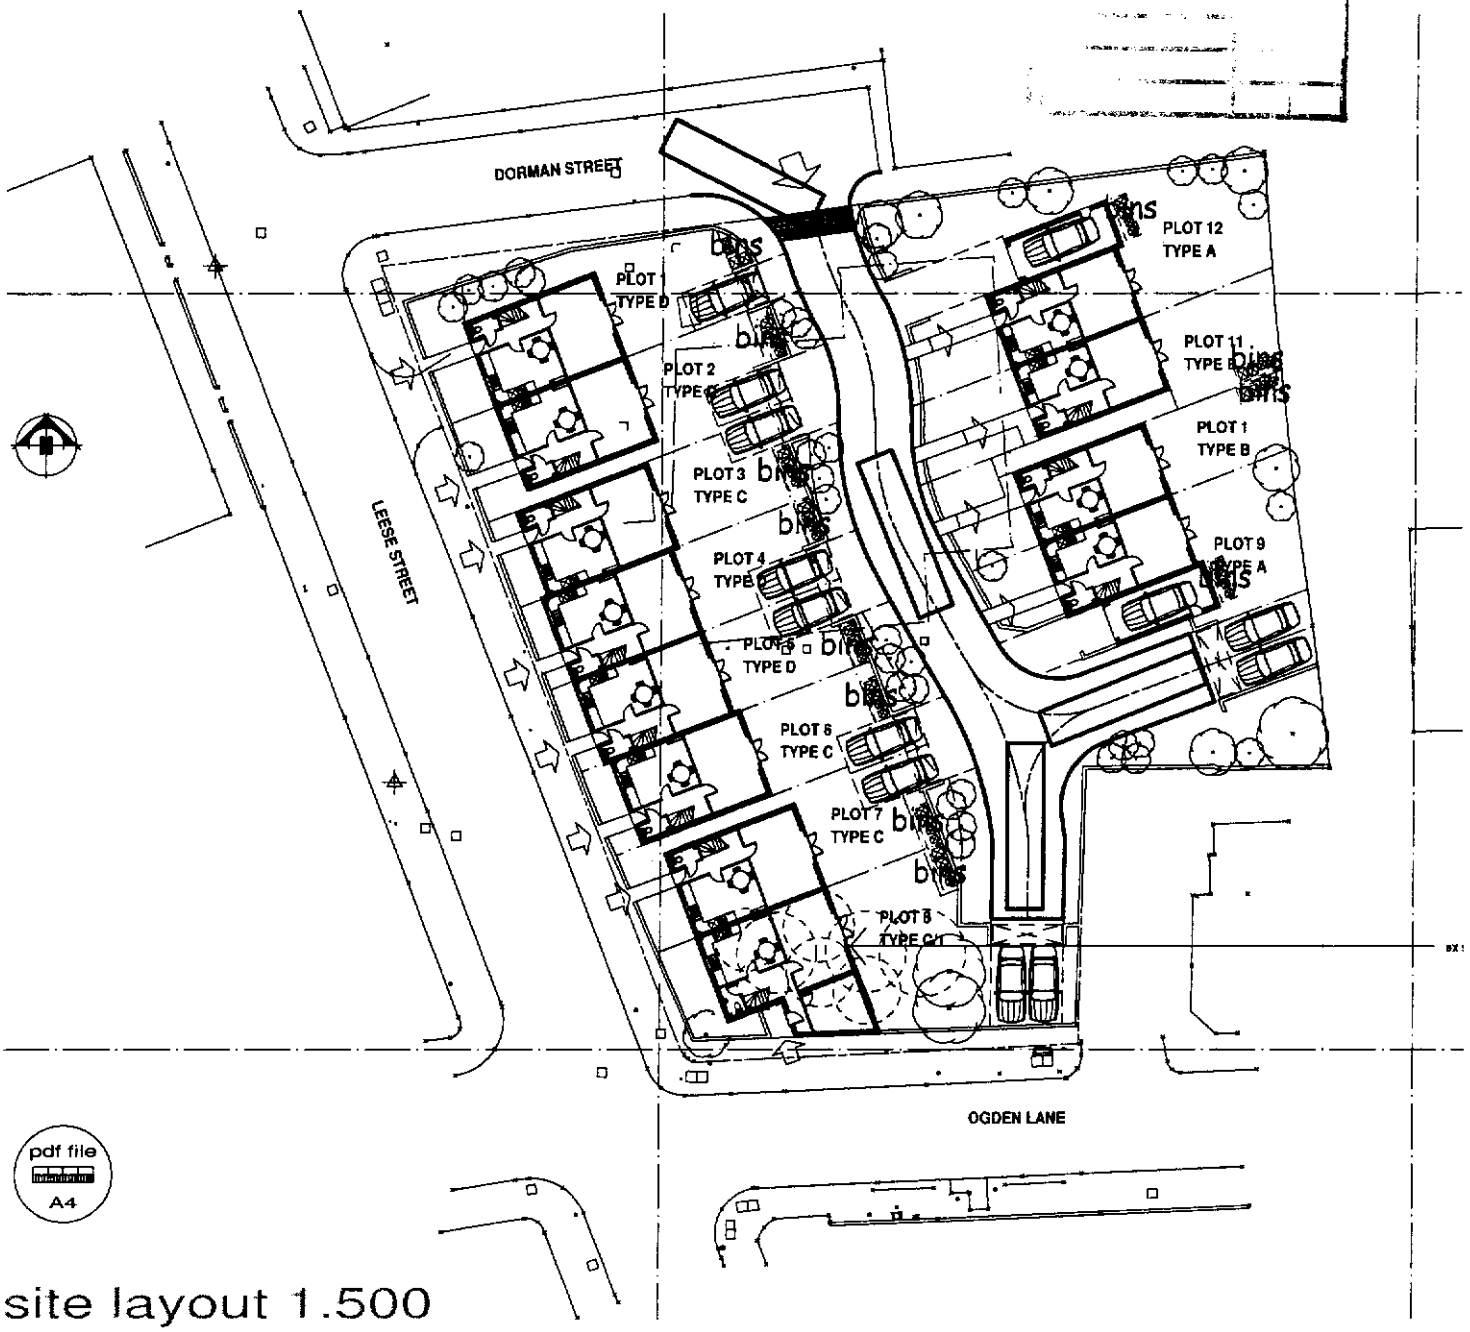

pdf file
A4

site layout 1.500

leese street openshaw

PROPOSED RESIDENTIAL DEVELOPMENT