

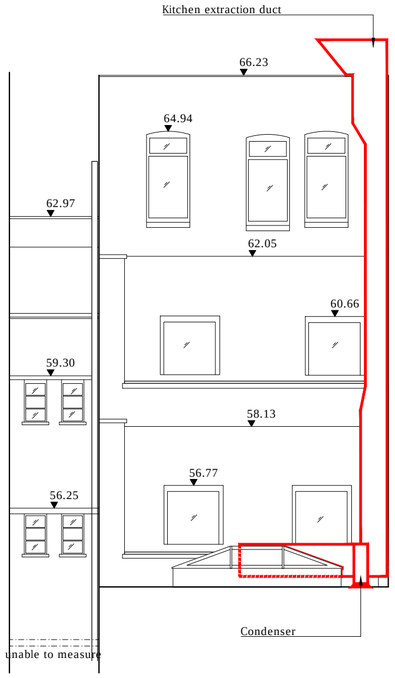



Lightwell Elevation 06

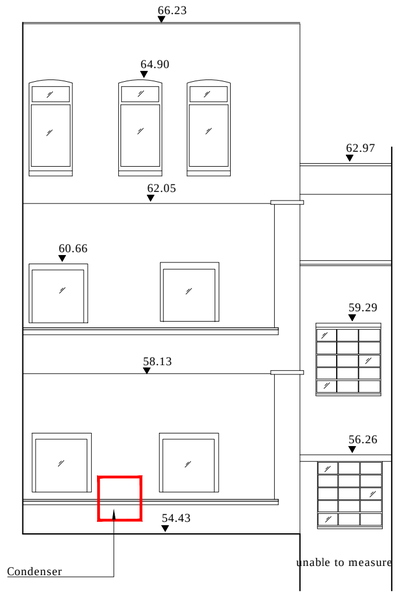


Lightwell Elevation 08

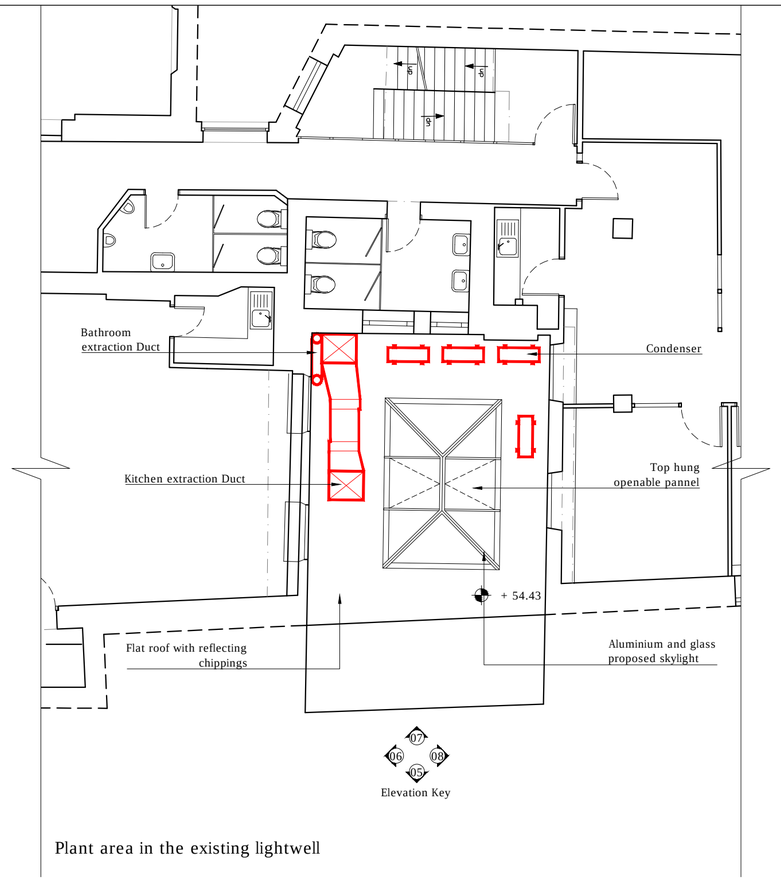

Plant area in the existing lightwell

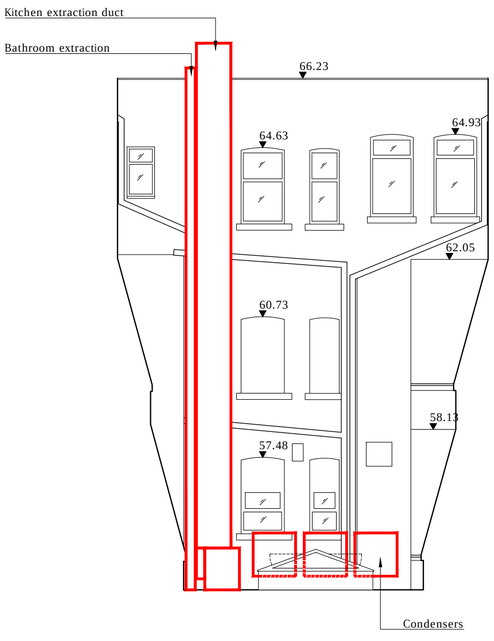

Lightwell Elevation 07

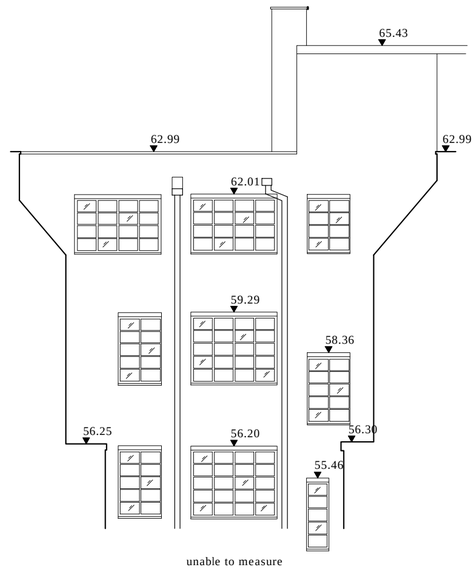

Lightwell Elevation 05

Notes:
The outlines of the proposed condensers and ductwork in thick red line.
Please see "Ventilation and Air Conditioning report" for full details of equipment and ductwork.

0 1 2 3 4m

Scale 1:100

© Buchanan Hartley Architects Ltd.

The information contained in this drawing is the copyright of Buchanan Hartley Architects Ltd, and must not be used in whole or in part without the express written approval of Buchanan Hartley Architects Ltd.

DO NOT SCALE FROM THIS DRAWING

Rev	Description	Date	By
-	-	-	-

Status
Planning

Buchanan Hartley Architects Ltd
architecture interiors environment

13 Grosvenor Gardens London SW1W 0BD
T 020 7592 7247
E mail@buchananhartley.co.uk

Client
Randall and Aubin

Project
64 Bridge Street
Manchester

Title
Lightwell Elevations & Plan
Proposed

Scale
1:100@A2

Date
27/05/2016

Drawn
NM

Checked
--

Project No
0835

Drawing No
L(--)009

REV
B