## Notes

Jennings Design Associates take no responsibility for any dimensions obtained by scaling from this drawing. If no dimension is shown the recipient must ascertain the dimension specifically from the Architect or by site measurement. Supplying this drawing in digital form is solely for convenience and no reliance may be placed on digital data. All data must be checked against hard copy. Dimensions must be checked on site. Any discrepancies must be reported to the Architect immediately. This drawing is copyright of Jennings Design Associates




Every Street Elevation



Caterham Street Elevation



Tutbury Street Elevation

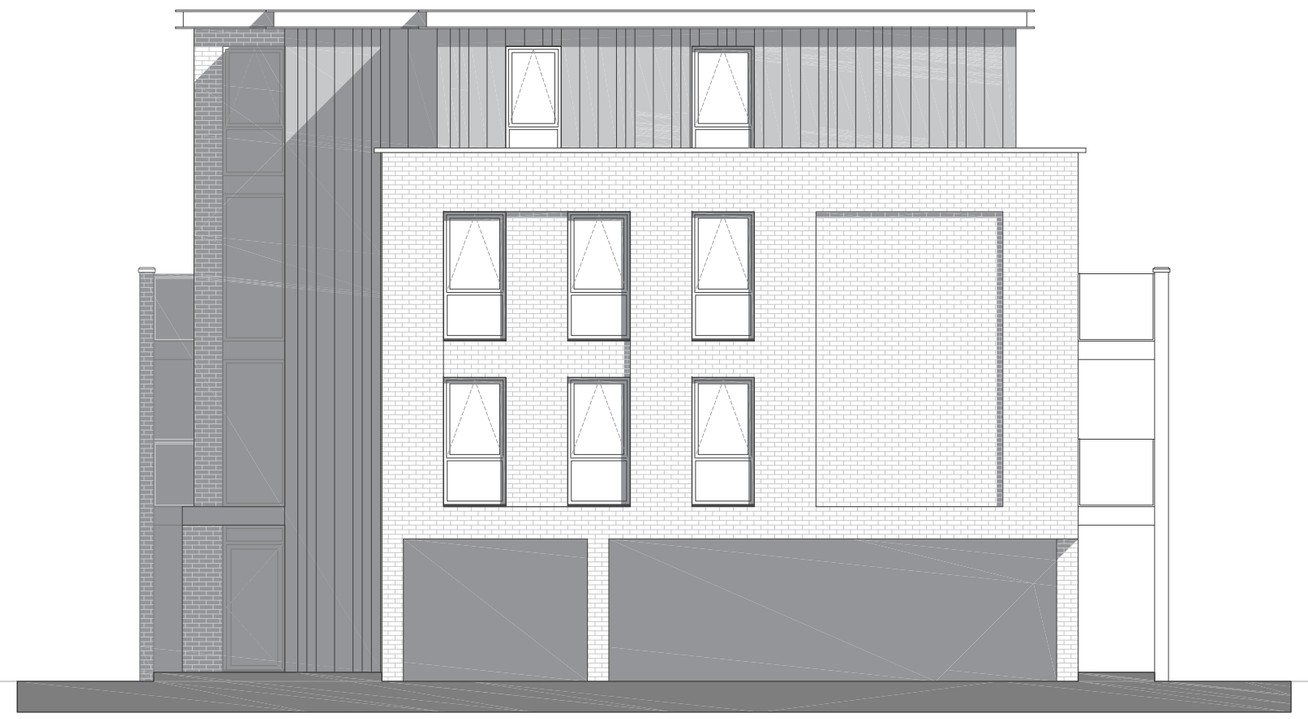

Caterham Street Elevation (North)

| Rev | Description | Date | By |
|---|---|---|---|
| B | Planning submission | 15-09-16 | TK |
| A | Planning submission | 14-09-16 | TK |

Jennings Design Associates

Architects

Architects Designers Project Managers

The Warehouse, Saxon Street, Denton, Manchester M34 3DS

T: 0161 336 5011 F: 0161 320 0512 E: jda@jda-architects.com

| | | | | | |
|---|---|---|---|---|---|
| C | Concept | | G | Tender | |
| D | Planning | | J | Construction | |
| E | Building Regs | | L | As Built | |
| F | Production | | Sk | Sketch | |

Client: Mr E Bejko

Project: Every Street, Manchester

| Scale: | @ original size | Date: | Drawn by: | Checked By: |
|---|---|---|---|---|
| 1:100 | A2 | 08/07/2016 | NS | TK |

| Job Number | | | Description | Rev |
|---|---|---|---|---|
| 909 | A | 005 | Proposed Elevations | B |

0 1m 2m Scale 1:100

Z:\909 - EveryST\Drawings\Live\plots\909 A005_ProposedElevations.dwg