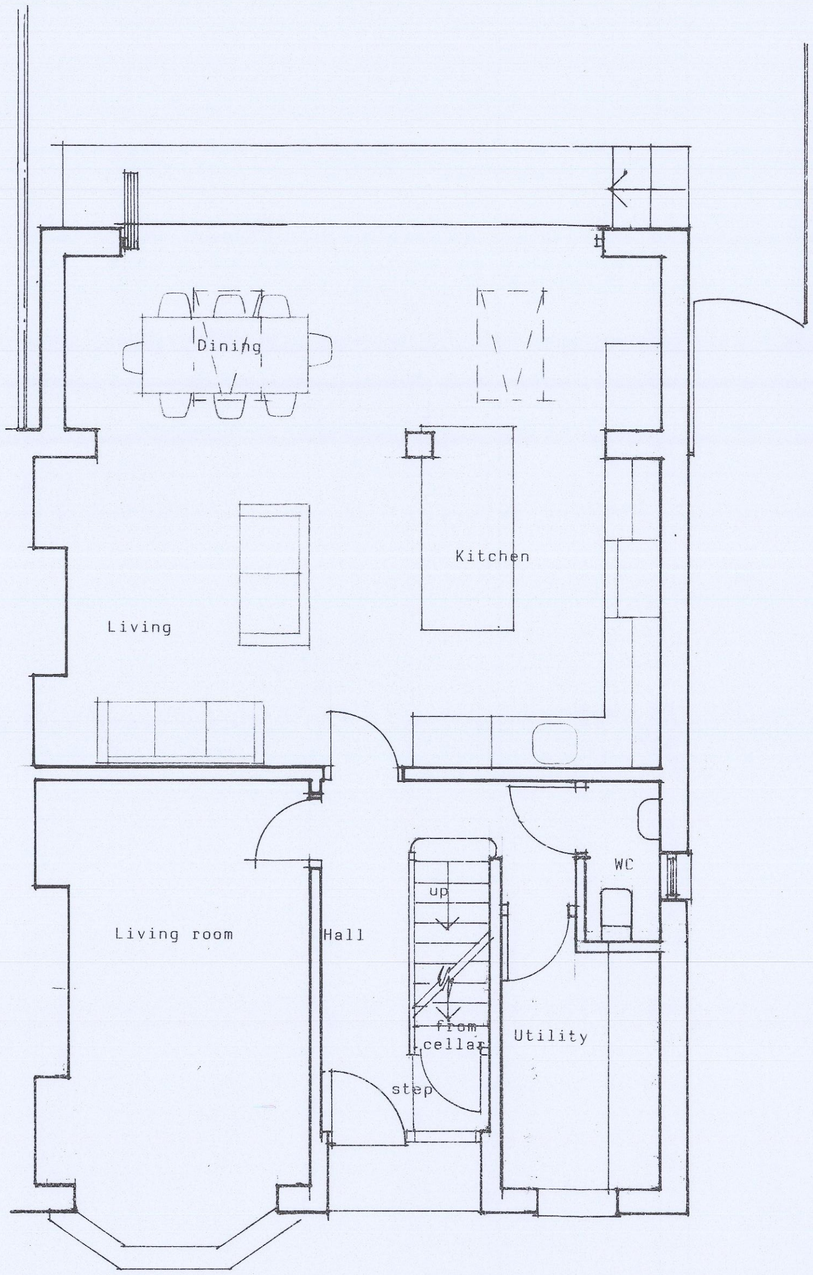

PROPOSED GROUND FLOOR PLAN

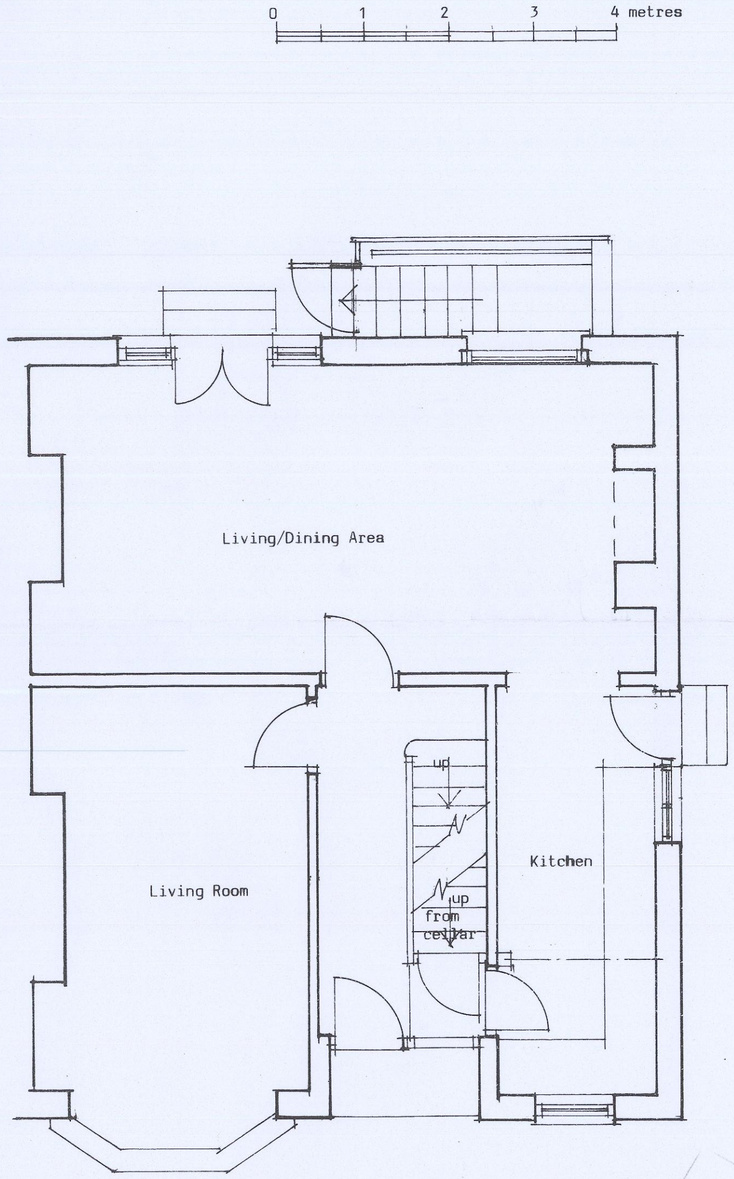

EXISTING GROUND FLOOR PLAN

PLANNING AND BUILDING CONTROL
23 SEP 2015

EXISTING AND PROPOSED GROUND FLOOR PLANS

3 VERONICA ROAD DIDSBURY
MANCHESTER M20 6ST

Drawing no.1 scale 1:50 @ A2

BAILEY AND COMPANY
architecture

21a Spath Road tel. 0161 4454506
Manchester M20 2QT jt@thompsonarchitects.co.uk