



PRE EXISTING ELEVATIONS 1 : 100

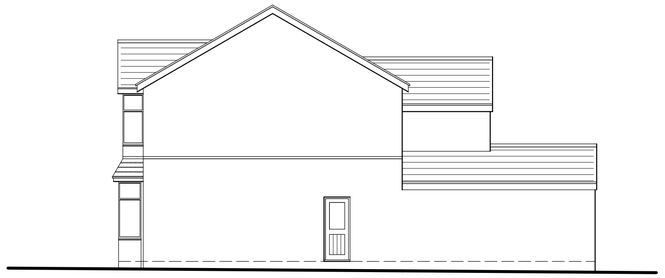

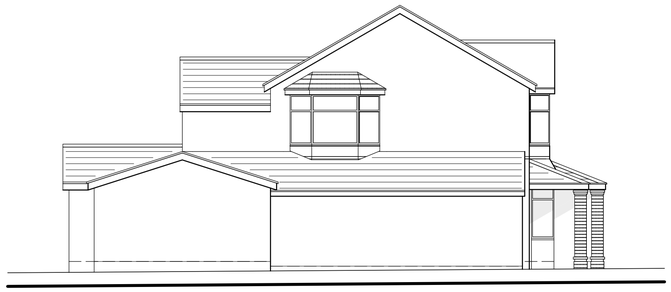



PROPOSED ELEVATIONS 1 : 100

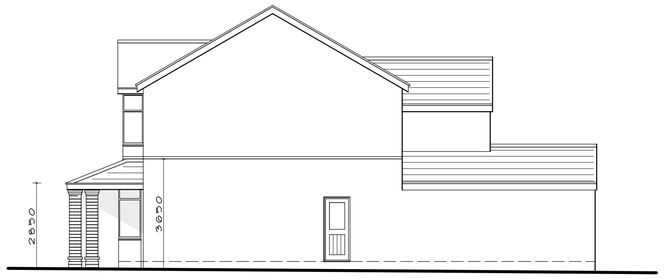



LOCATION PLAN 1 : 1250

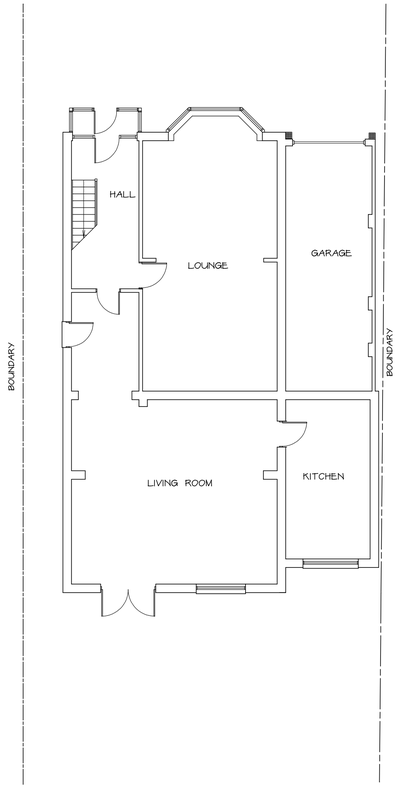

PRE EXISTING GROUND FLOOR PLAN 1 : 100

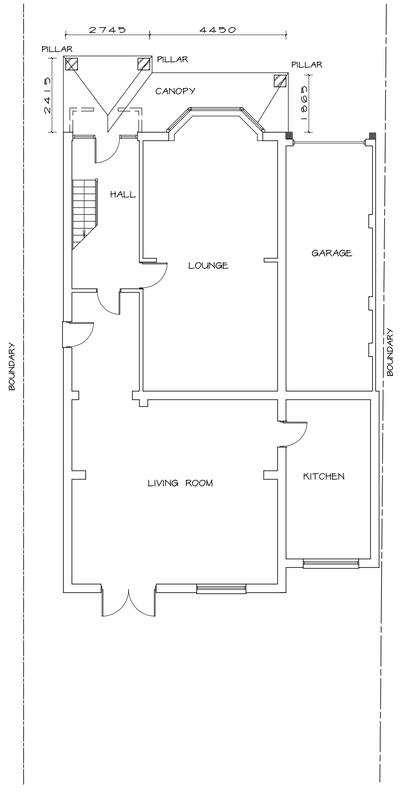

PROPOSED GROUND FLOOR PLAN 1 : 100

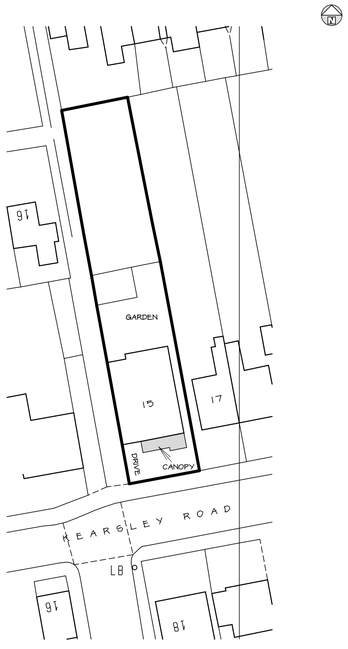

SITE PLAN 1 : 500

MATERIALS

ROOFS - SANDTOFT RIVIUS TILE

PILLARS - MARSHALLS DRIVESETT TRADITIONAL TEGULA WALLING

Telephone 0161 643 2422

Northside Plans Ltd

Planning and Building Design

116 Simister Lane Prestwich Manchester M25 2SB

Project

FRONT CANOPY

15 KEARSLEY ROAD
CRUMPSALL

Title

PLANS, ELEVATIONS AND SITE PLAN

Scale 1:100 1:500 (A1) Date 09/2016

Drawn by NIGEL TAMS Dwg.no. 15KR/30