

ELEVATIONS

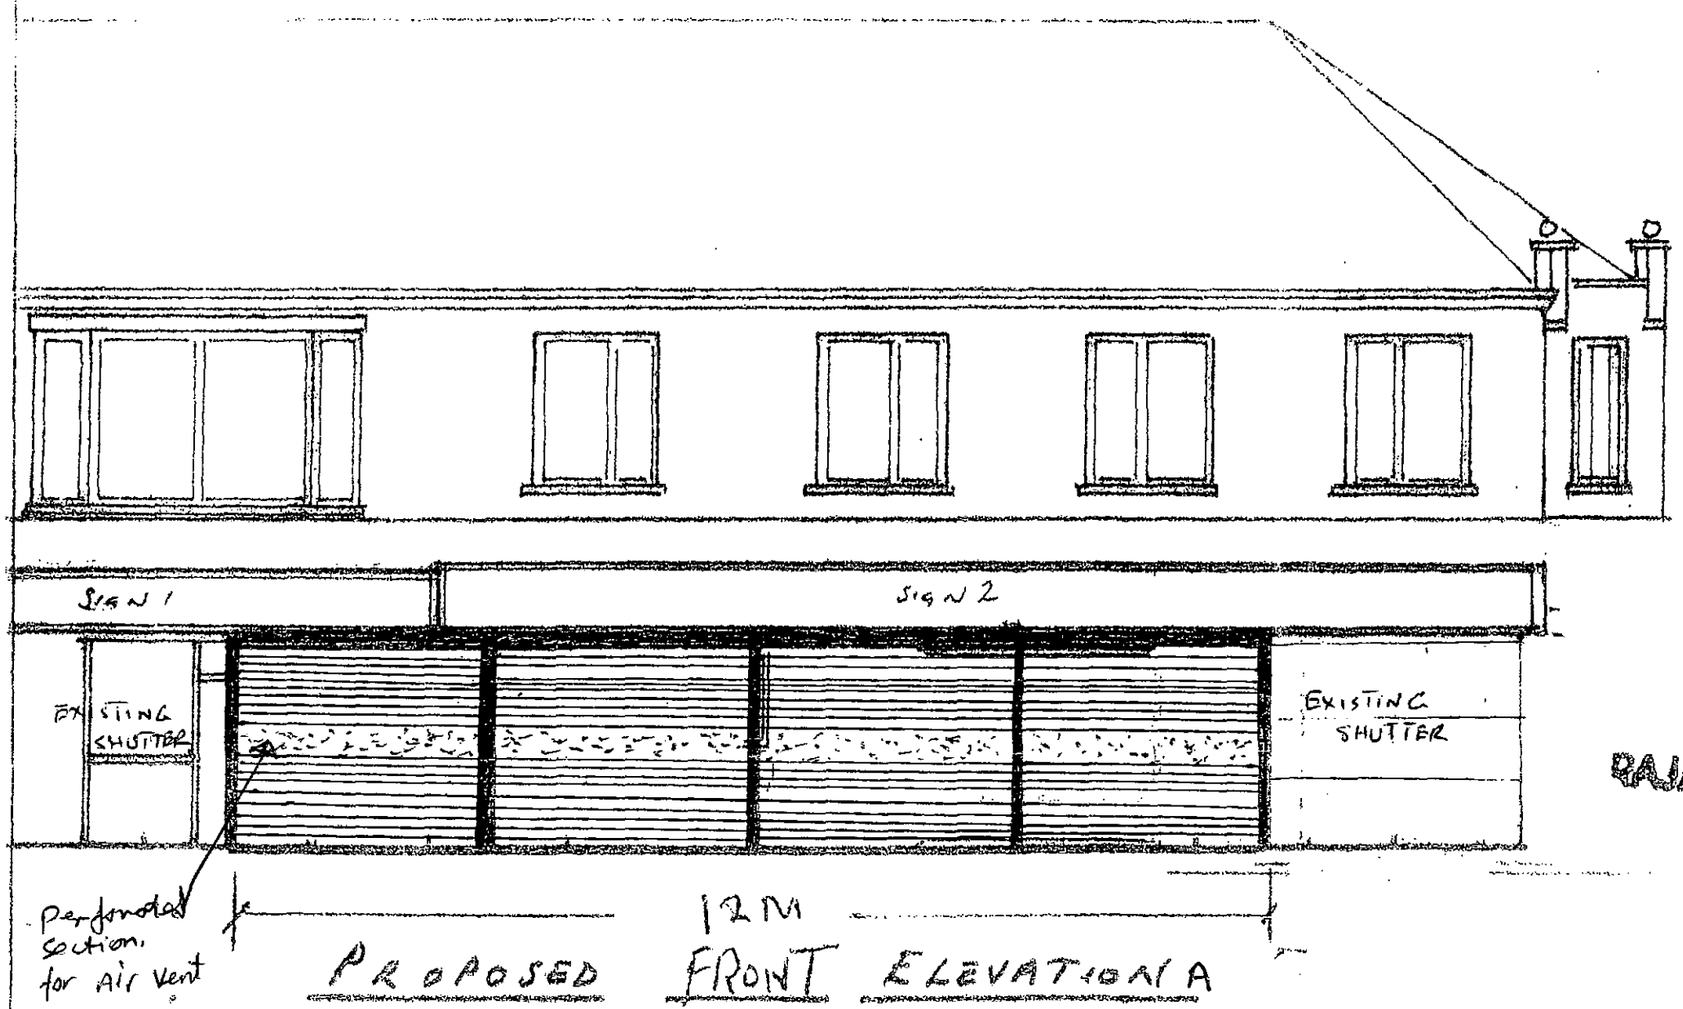

PROPOSED FRONT ELEVATION OF A

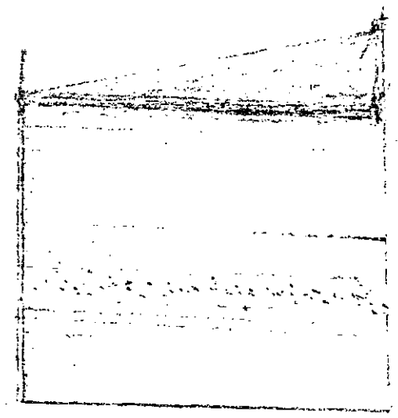

EXISTING BUILDING

ELEVATION B & C

PLANNING AND BUILDING CONTROL
31 JUL 2012

RAJA BUILDING & CIVIL ENGINEERING CONTRACTORS LTD

REV A: SHUTTERS SHOWN 25/7/12.

PROPOSE CANOPY
2/4 KINGSWAY M19 2DD
ROLLER SHUTTERS ADDED
SCALE N.T.S
DATE: 25-7-2012
BY: M.Y DRWG NO 02A