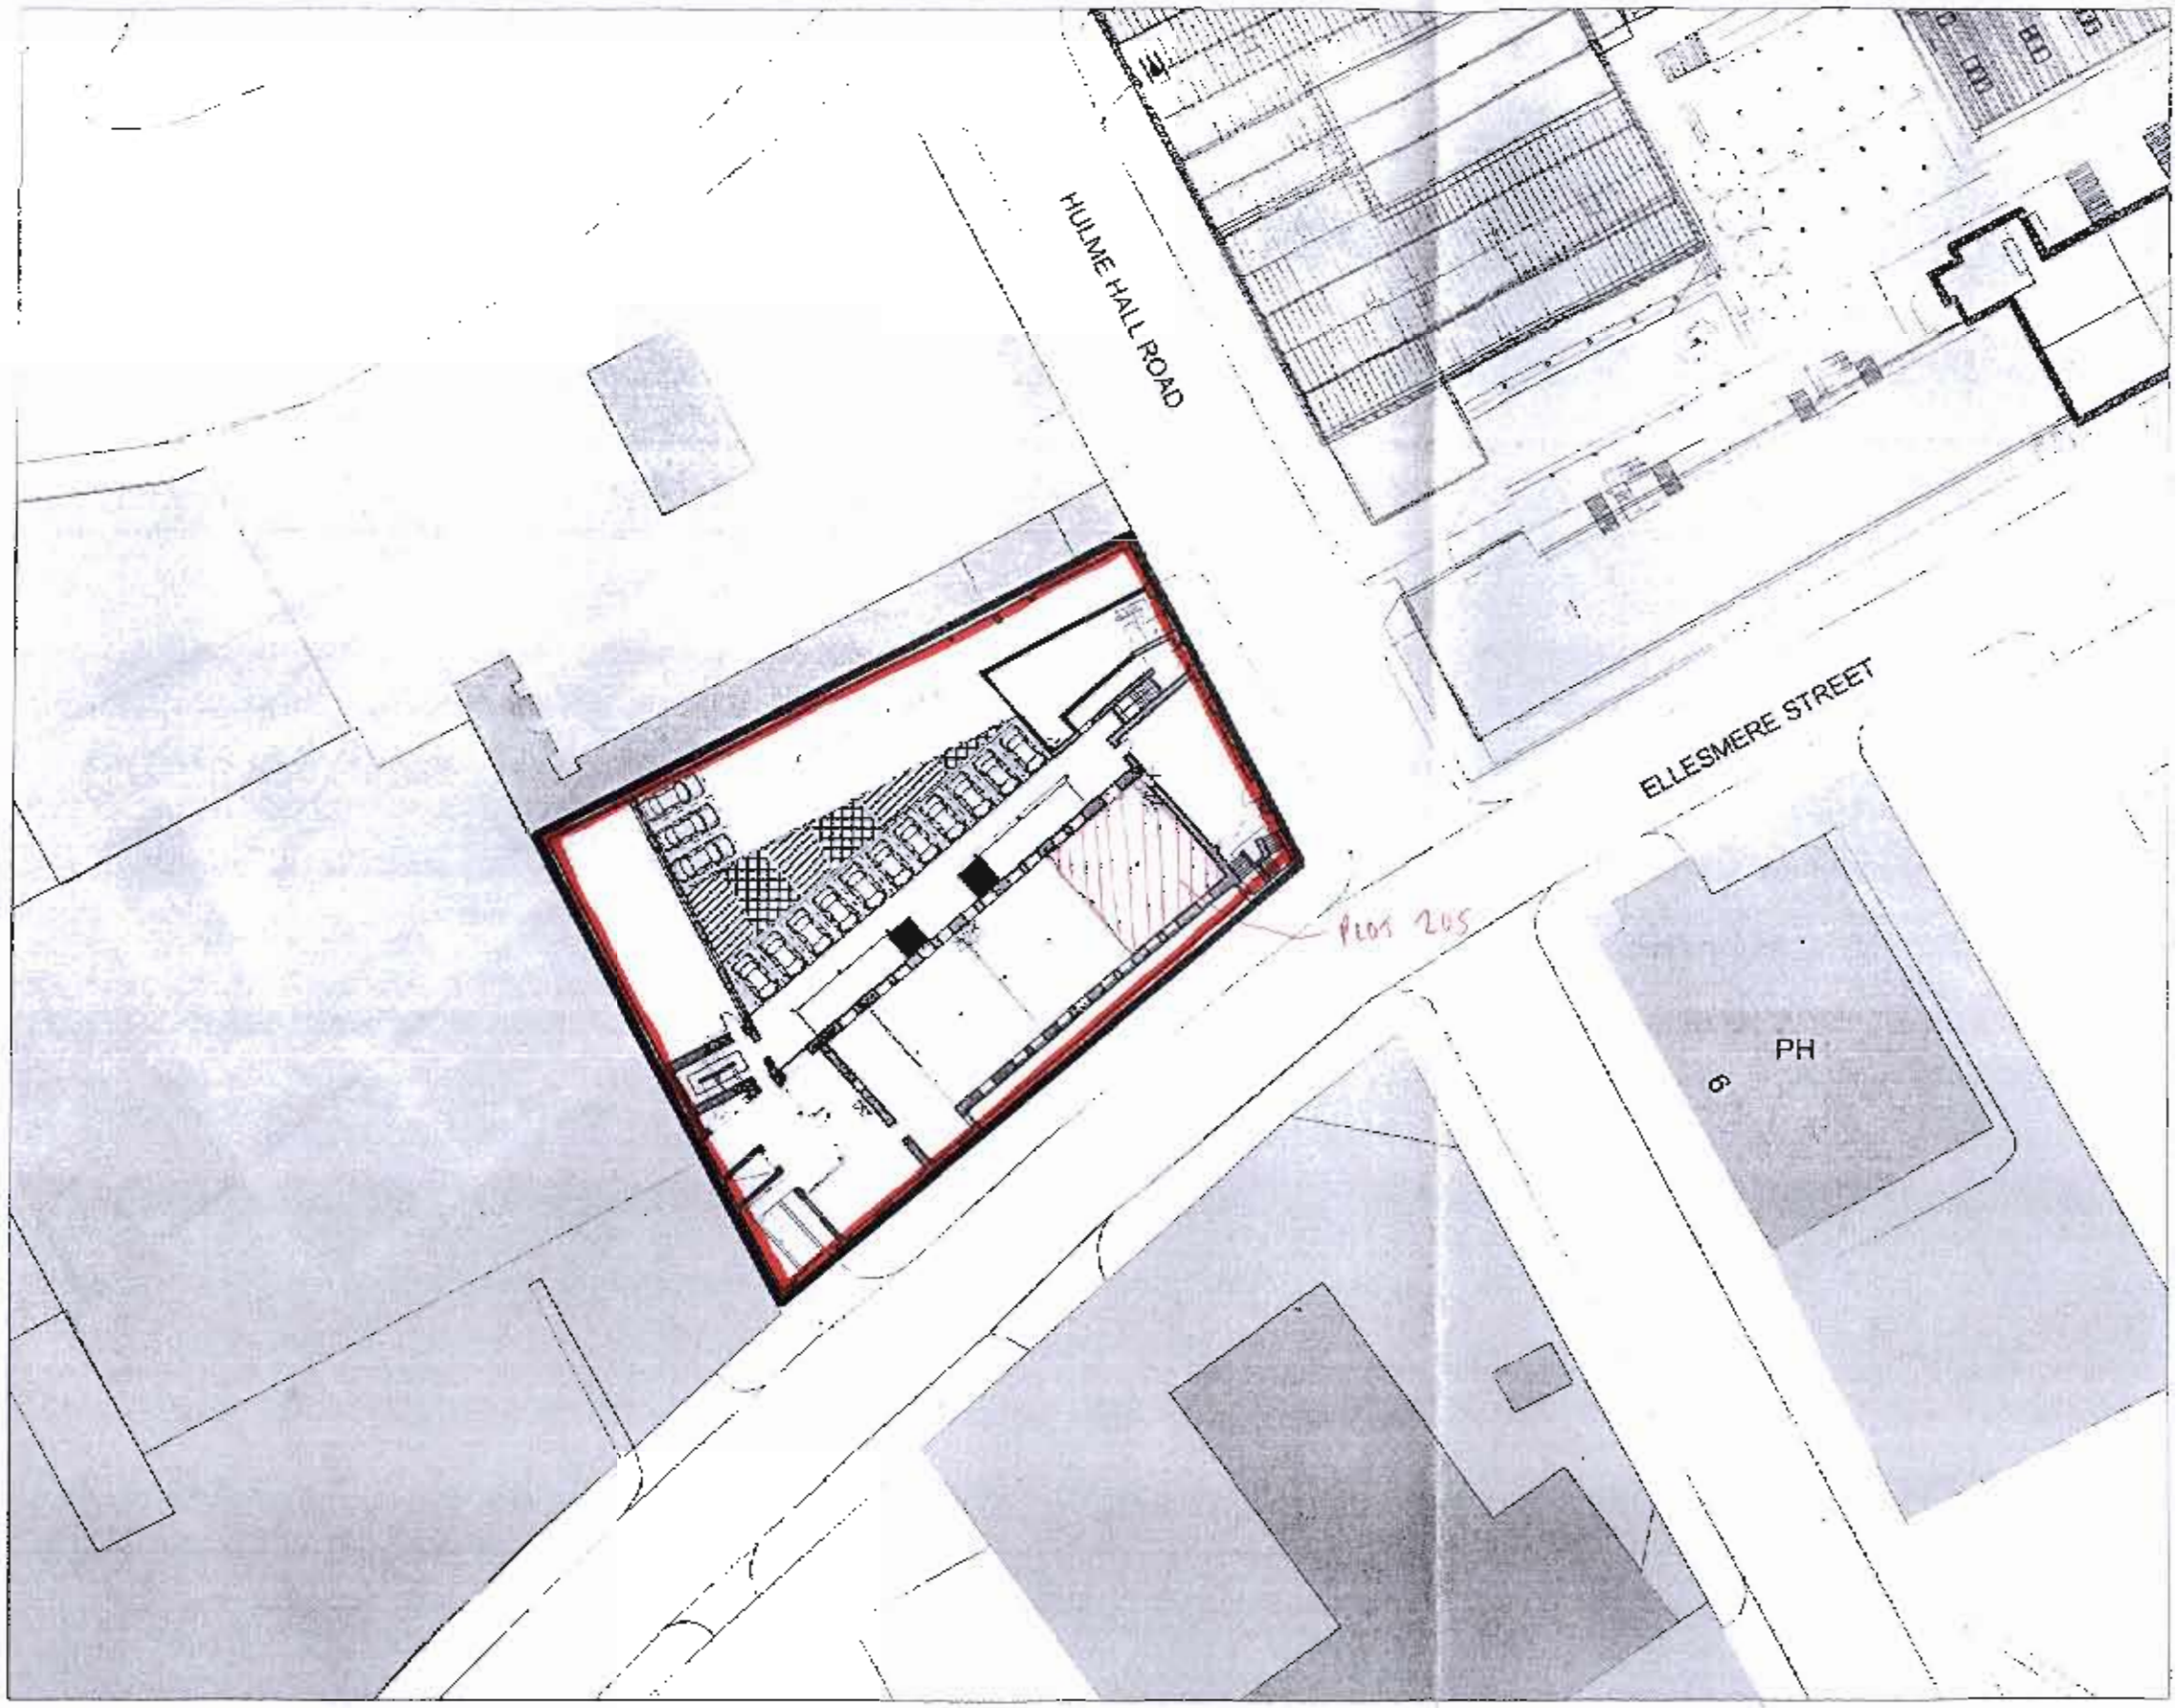

PLANNING
RD
SD
D 15 MAY 2008

rev:	date:	amendment	rev. by

Albert Mill **01.01**

title: **Site Plan**

rev:	dwg n°:	scale:
-	PP/001	1:500
drwn by:	date:	
K A	23-05-08	

Do not scale from this drawing

All dimensions are to be checked on site prior to commencing work on site.

Any discrepancy found between information given on this drawing and that given elsewhere or recorded on site shall be notified immediately to the Project Architect in writing

arkheion

Arkheion Architects Ltd
Unit 234 Tea Factory
82 Wood Street Liverpool L1 4DQ
Telephone : 0151 726 0892
Fax : 0151 707 8906

Unit 129 Ducie House
37 Ducie Street Manchester M1 2JZ
Telephone/Fax : 0161 278 3588