
PROPOSED GROUND FLOOR PLAN

N

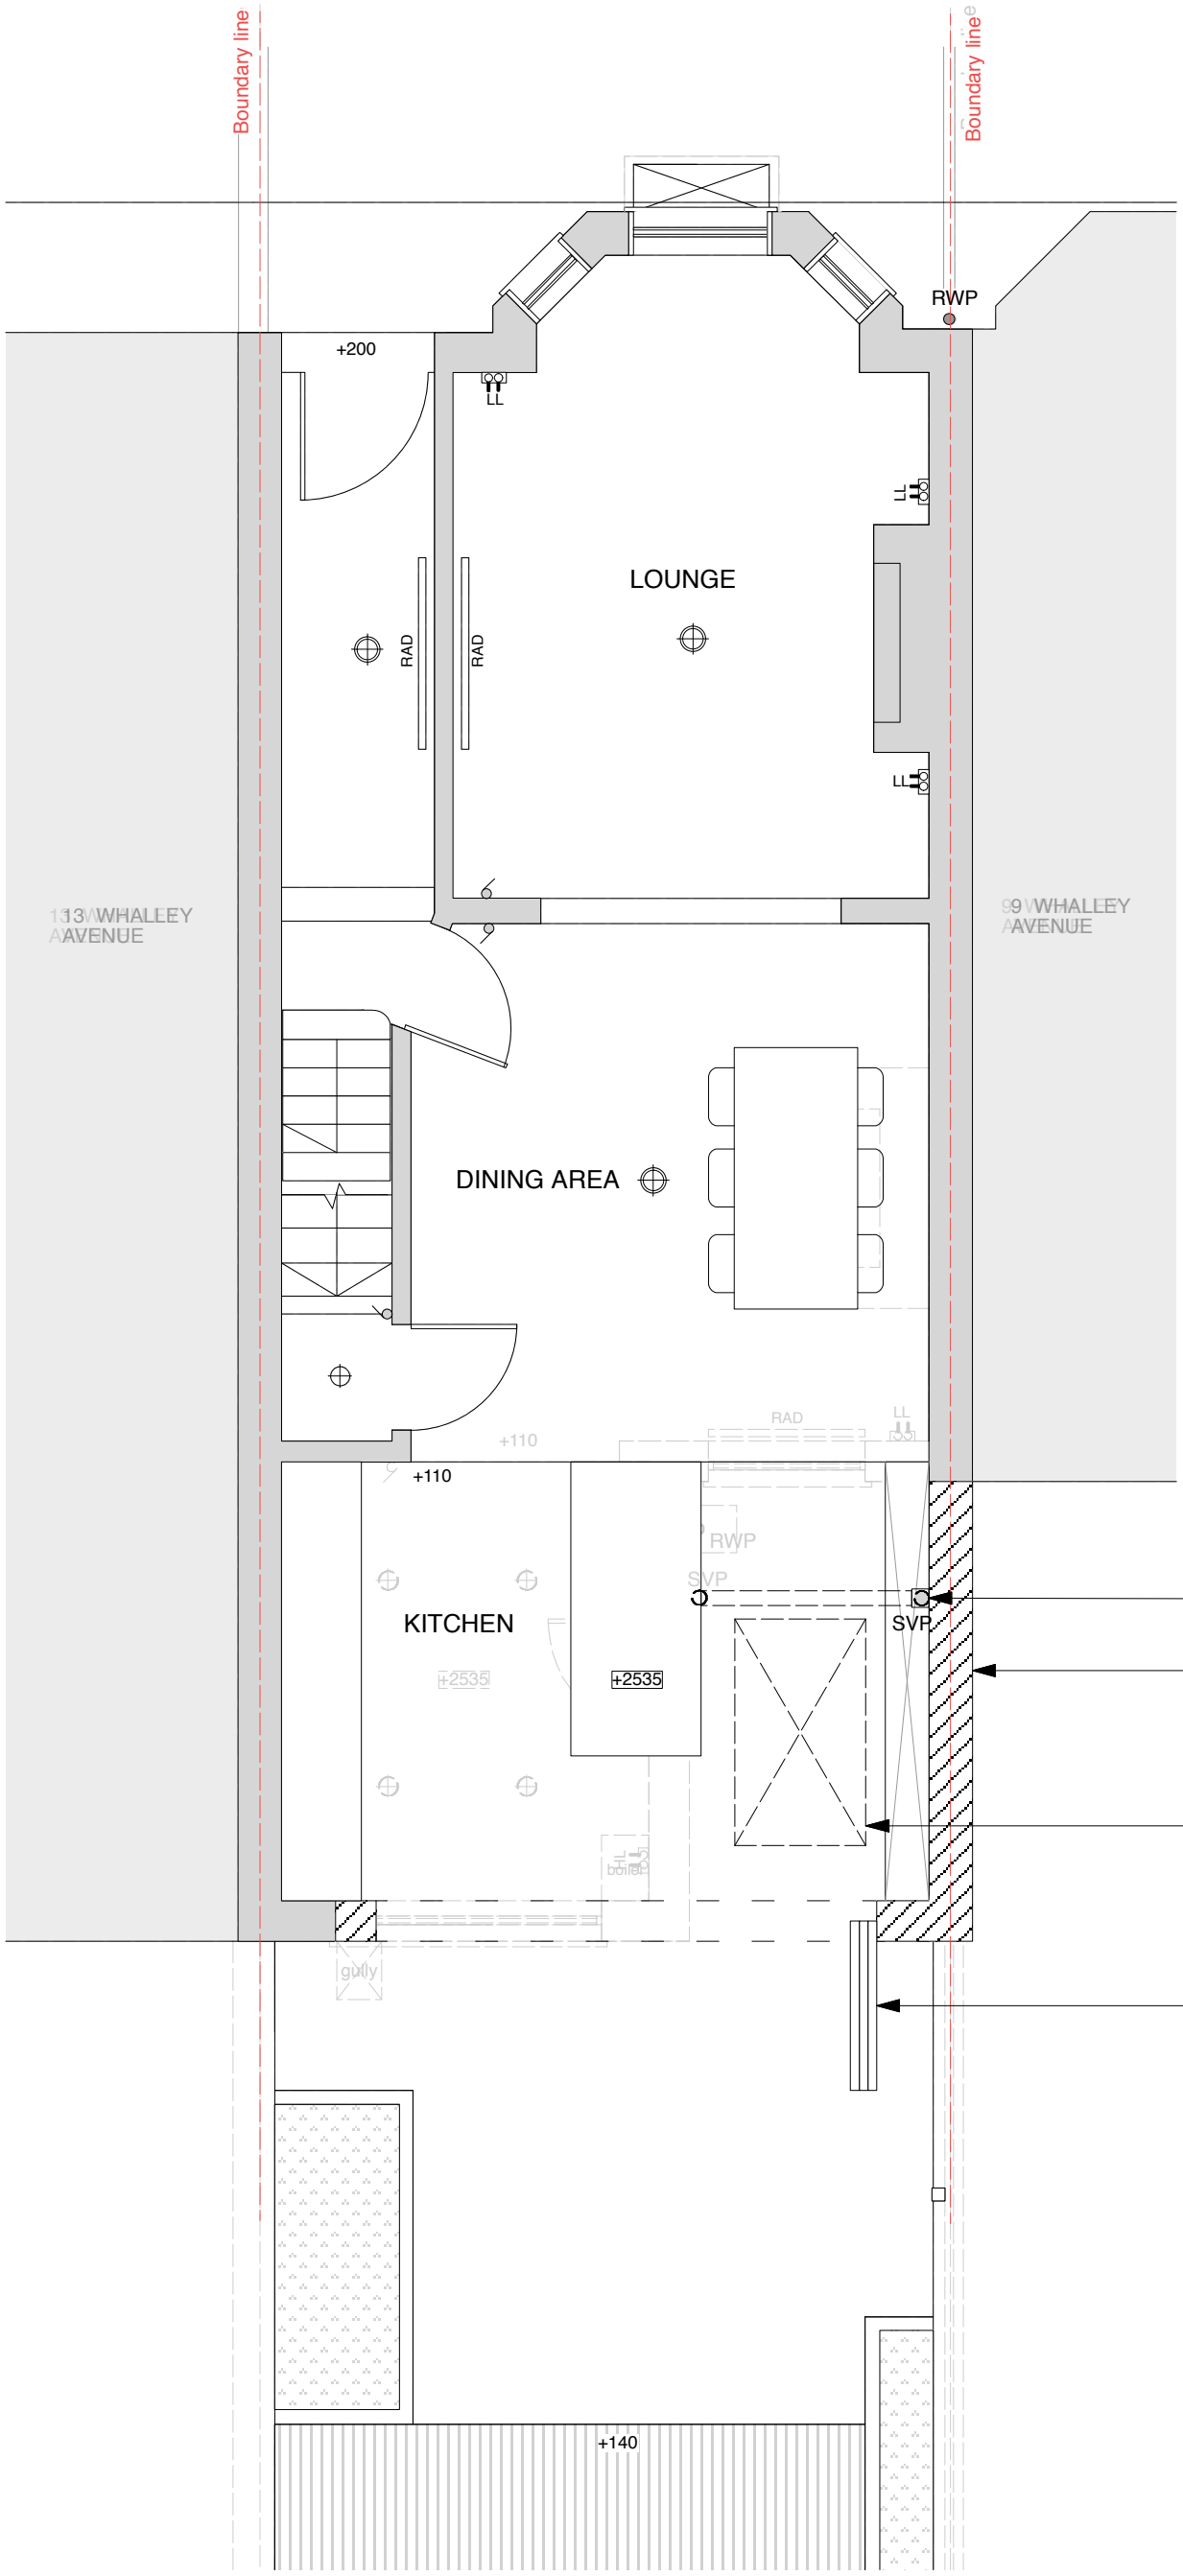

0 50cm 1m 2m 3m 4m 5m

BUTTERFIELD ARCHITECTURE

ARCHITECTURE \ INTERIORS \ PROJECT MANAGEMENT

© COPYRIGHT This drawing is protected by copyright, it may not be reproduced in any form or by any means for any purpose, without gaining written permission from Butterfield Architecture.
NOTES This drawing is to be read in conjunction with all relevant Butterfield Architecture, Structural Engineer's, Service Engineer's, and Subcontractor drawings.
Review all drawings and report any discrepancies to Butterfield Architecture prior to consulting.
Do not scale from this drawing. All dimensions and levels including any abutment to existing structures to be checked on site prior to commencemen. All dimensions in millimeters unless stated otherwise.
Work from figured dimensions only.
No deviation from details shown on this drawing is allowed without Butterfield Architecture prior permission in writing.
All work to be carried out in accordance with British Standard Codes of Practice, Statutory requirements and the Contract Documents.


CLIENT ADDRESS	Robert and Elena Patrick 11 Whalley Avenue Chorlton, Manchester M21 8TU	SCALE	1:50 @ A3 see scale bar
		ISSUE	Planning
		DATE	21/09/2016
PROJECT TITLE	Proposed Single Storey Rear Extension and Attic Dormer	Notes	PROPOSED GROUND FLOOR PLAN
PROJECT ADDRESS	11 Whalley Avenue Chorlton, Manchester M21 8TU		

E \ PAULA@BUTTERFIELDARCHITECTURE.CO.UK
M \ +44 (0) 7779302856
W \ BUTTERFIELDARCHITECTURE.CO.UK
102 ROSENEATH RD, URMSTON, MANCHESTER, M41 5AZ

REVISION	DWG NO	JOB NO
	2098/Planning/Pr/GPlan	2098

PROPOSED FIRST FLOOR PLAN

N

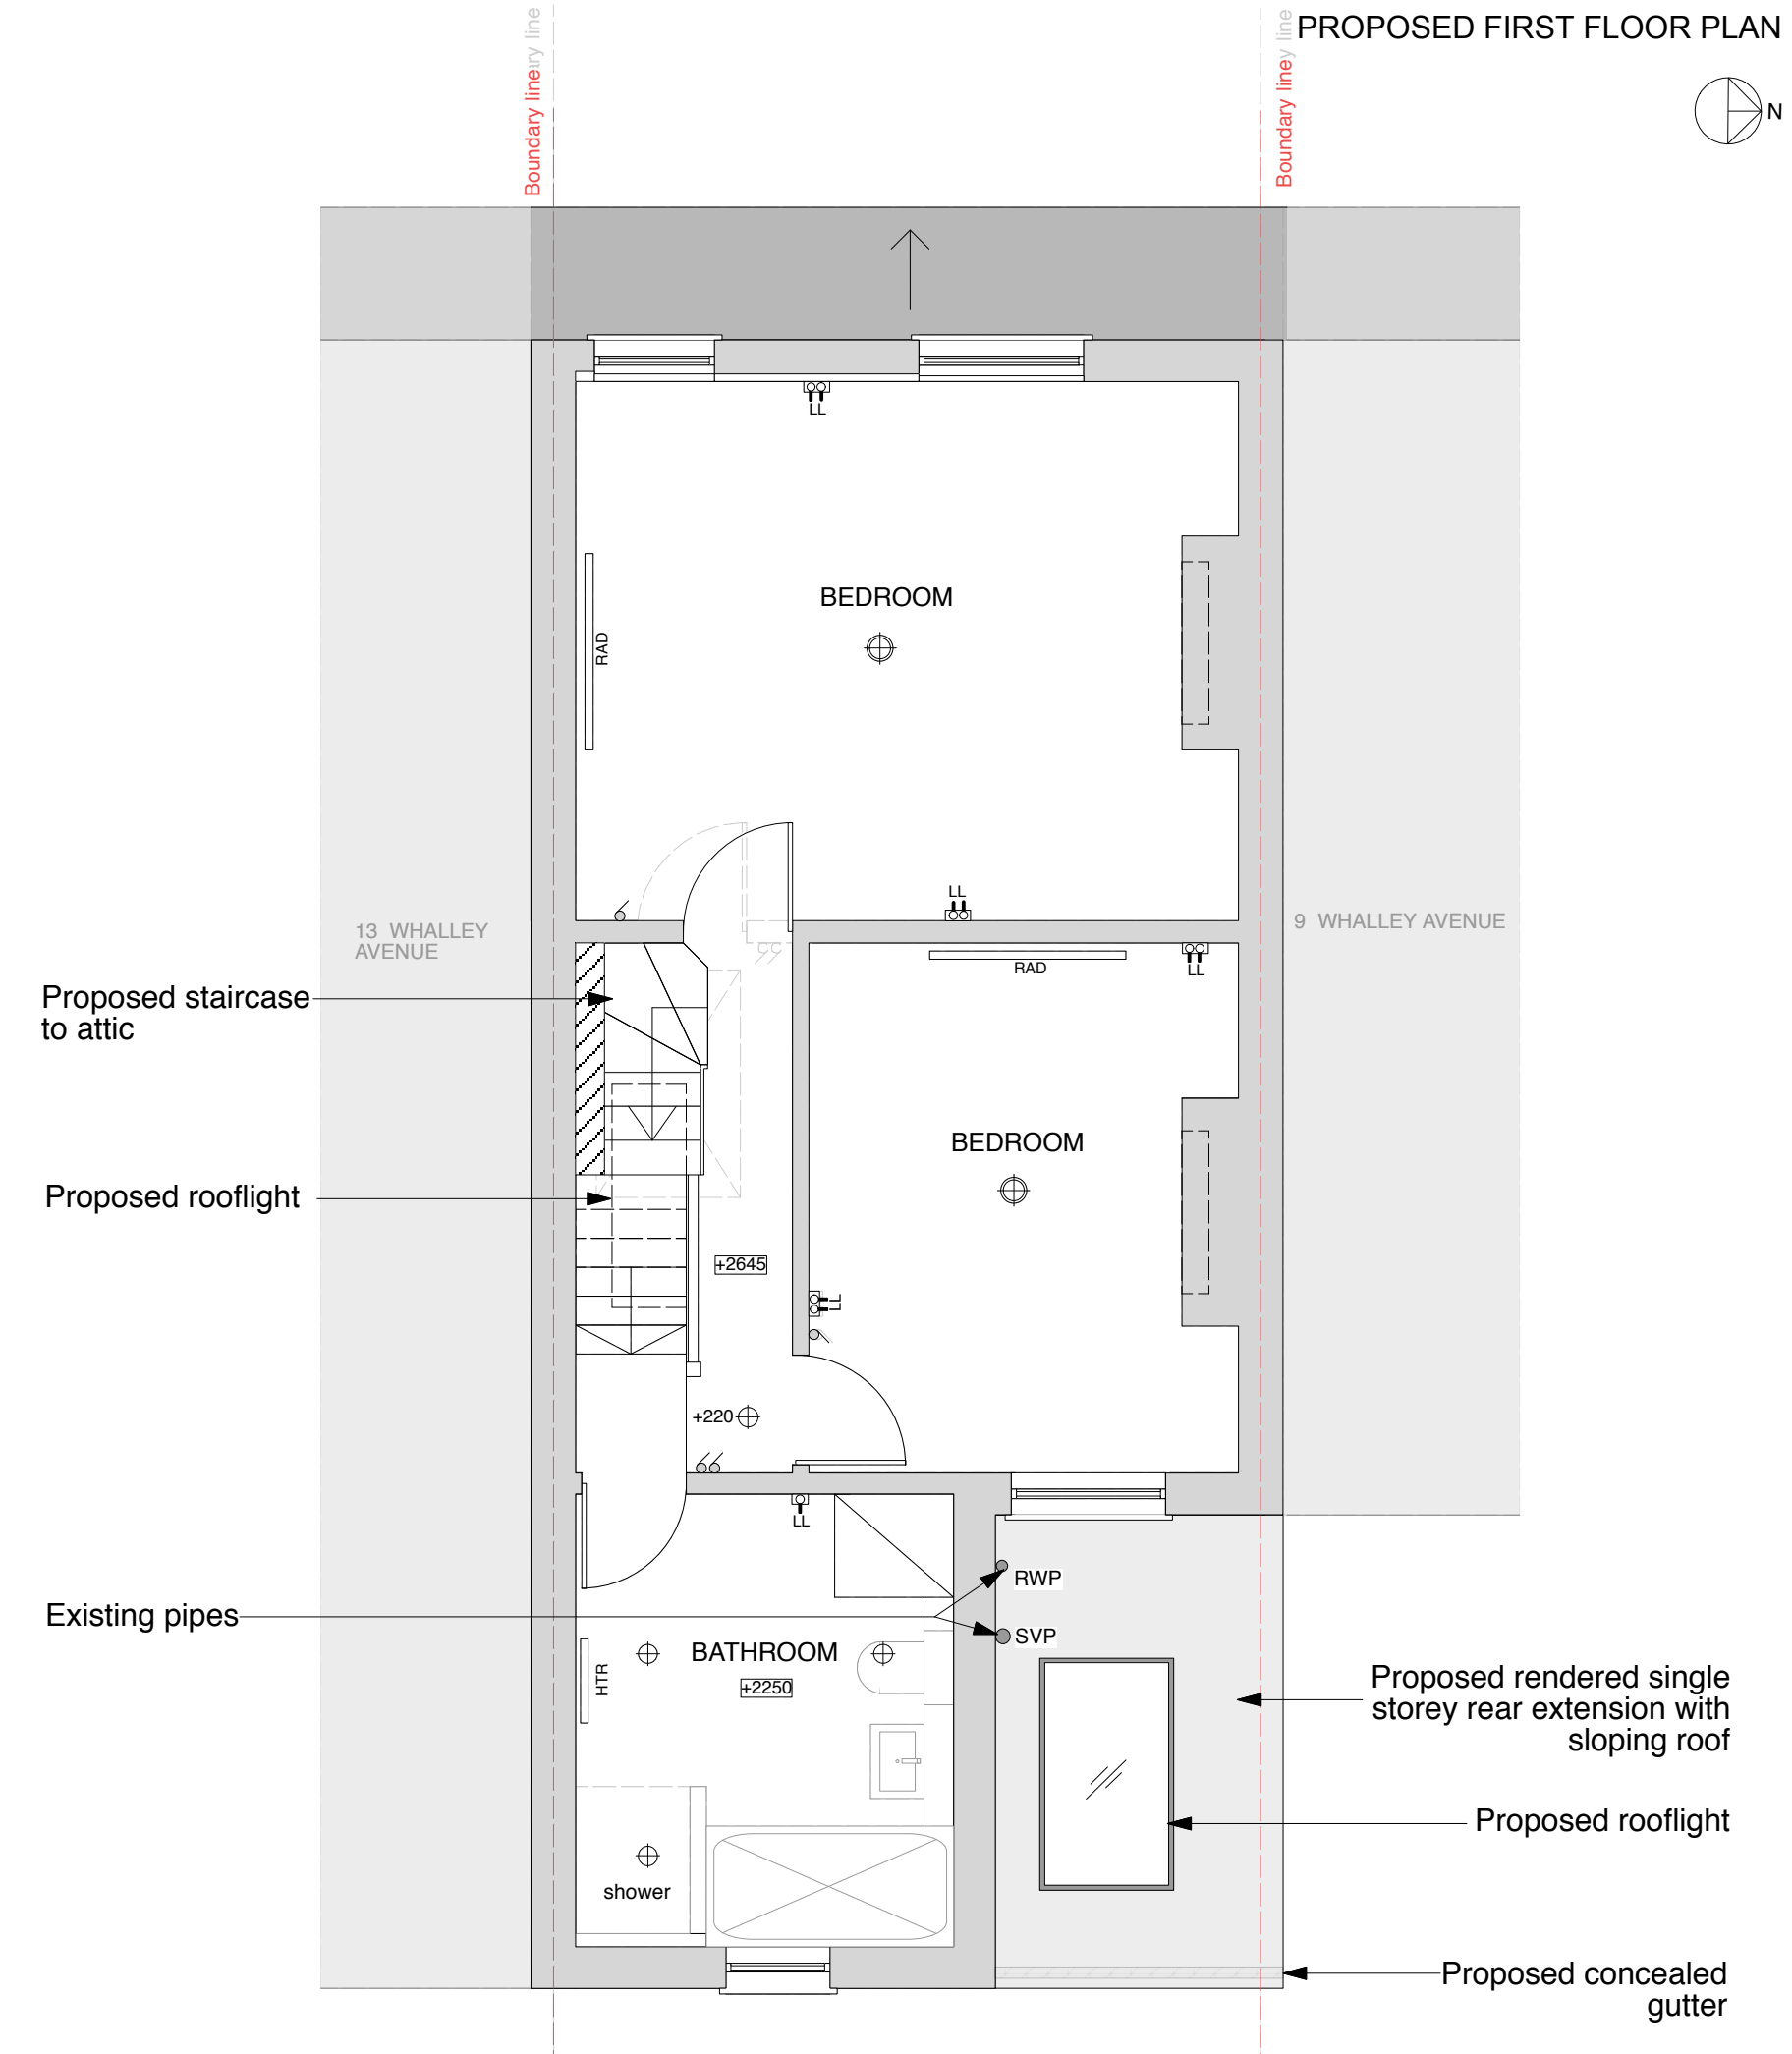

0 50cm 1m 2m 3m 4m 5m

© COPYRIGHT This drawing is protected by copyright, it may not be reproduced in any form or by any means for any purpose, without gaining written permission from Butterfield Architecture.
NOTES This drawing is to be read in conjunction with all relevant Butterfield Architecture, Structural Engineer's, Service Engineer's, and Subcontractor drawings.
Review all drawings and report any discrepancies to Butterfield Architecture prior to consulting.
Do not scale from this drawing. All dimensions and levels including any abutment to existing structures to be checked on site prior to commencemen. All dimensions in millimeters unless stated otherwise.
Work from figured dimensions only.
No deviation from details shown on this drawing is allowed without Butterfield Architecture prior permission in writing.
All work to be carried out in accordance with British Standard Codes of Practice, Statutory requirements and the Contract Documents.


CLIENT ADDRESS	Robert and Elena Patrick 11 Whalley Avenue Chorlton, Manchester M21 8TU	SCALE	1:50 @ A3 see scale bar
		ISSUE	Planning
		DATE	21/09/2016
PROJECT TITLE	Proposed Single Storey Rear Extension and Attic Dormer		PROPOSED FIRST FLOOR PLAN
PROJECT ADDRESS	11 Whalley Avenue Chorlton, Manchester M21 8TU		


Notes

REVISION	DWG NO	JOB NO
	2098/Planning/ Pr/01Plan	2098

BUTTERFIELD ARCHITECTURE
ARCHITECTURE \ INTERIORS \ PROJECT MANAGEMENT
E \ PAULA@BUTTERFIELDARCHITECTURE.CO.UK
M \ +44 (0) 7779302856
W \ BUTTERFIELDARCHITECTURE.CO.UK
102 ROSENEATH RD, URMSTON, MANCHESTER, M41 5AZ

PROPOSED ATTIC PLAN AND SECTION A

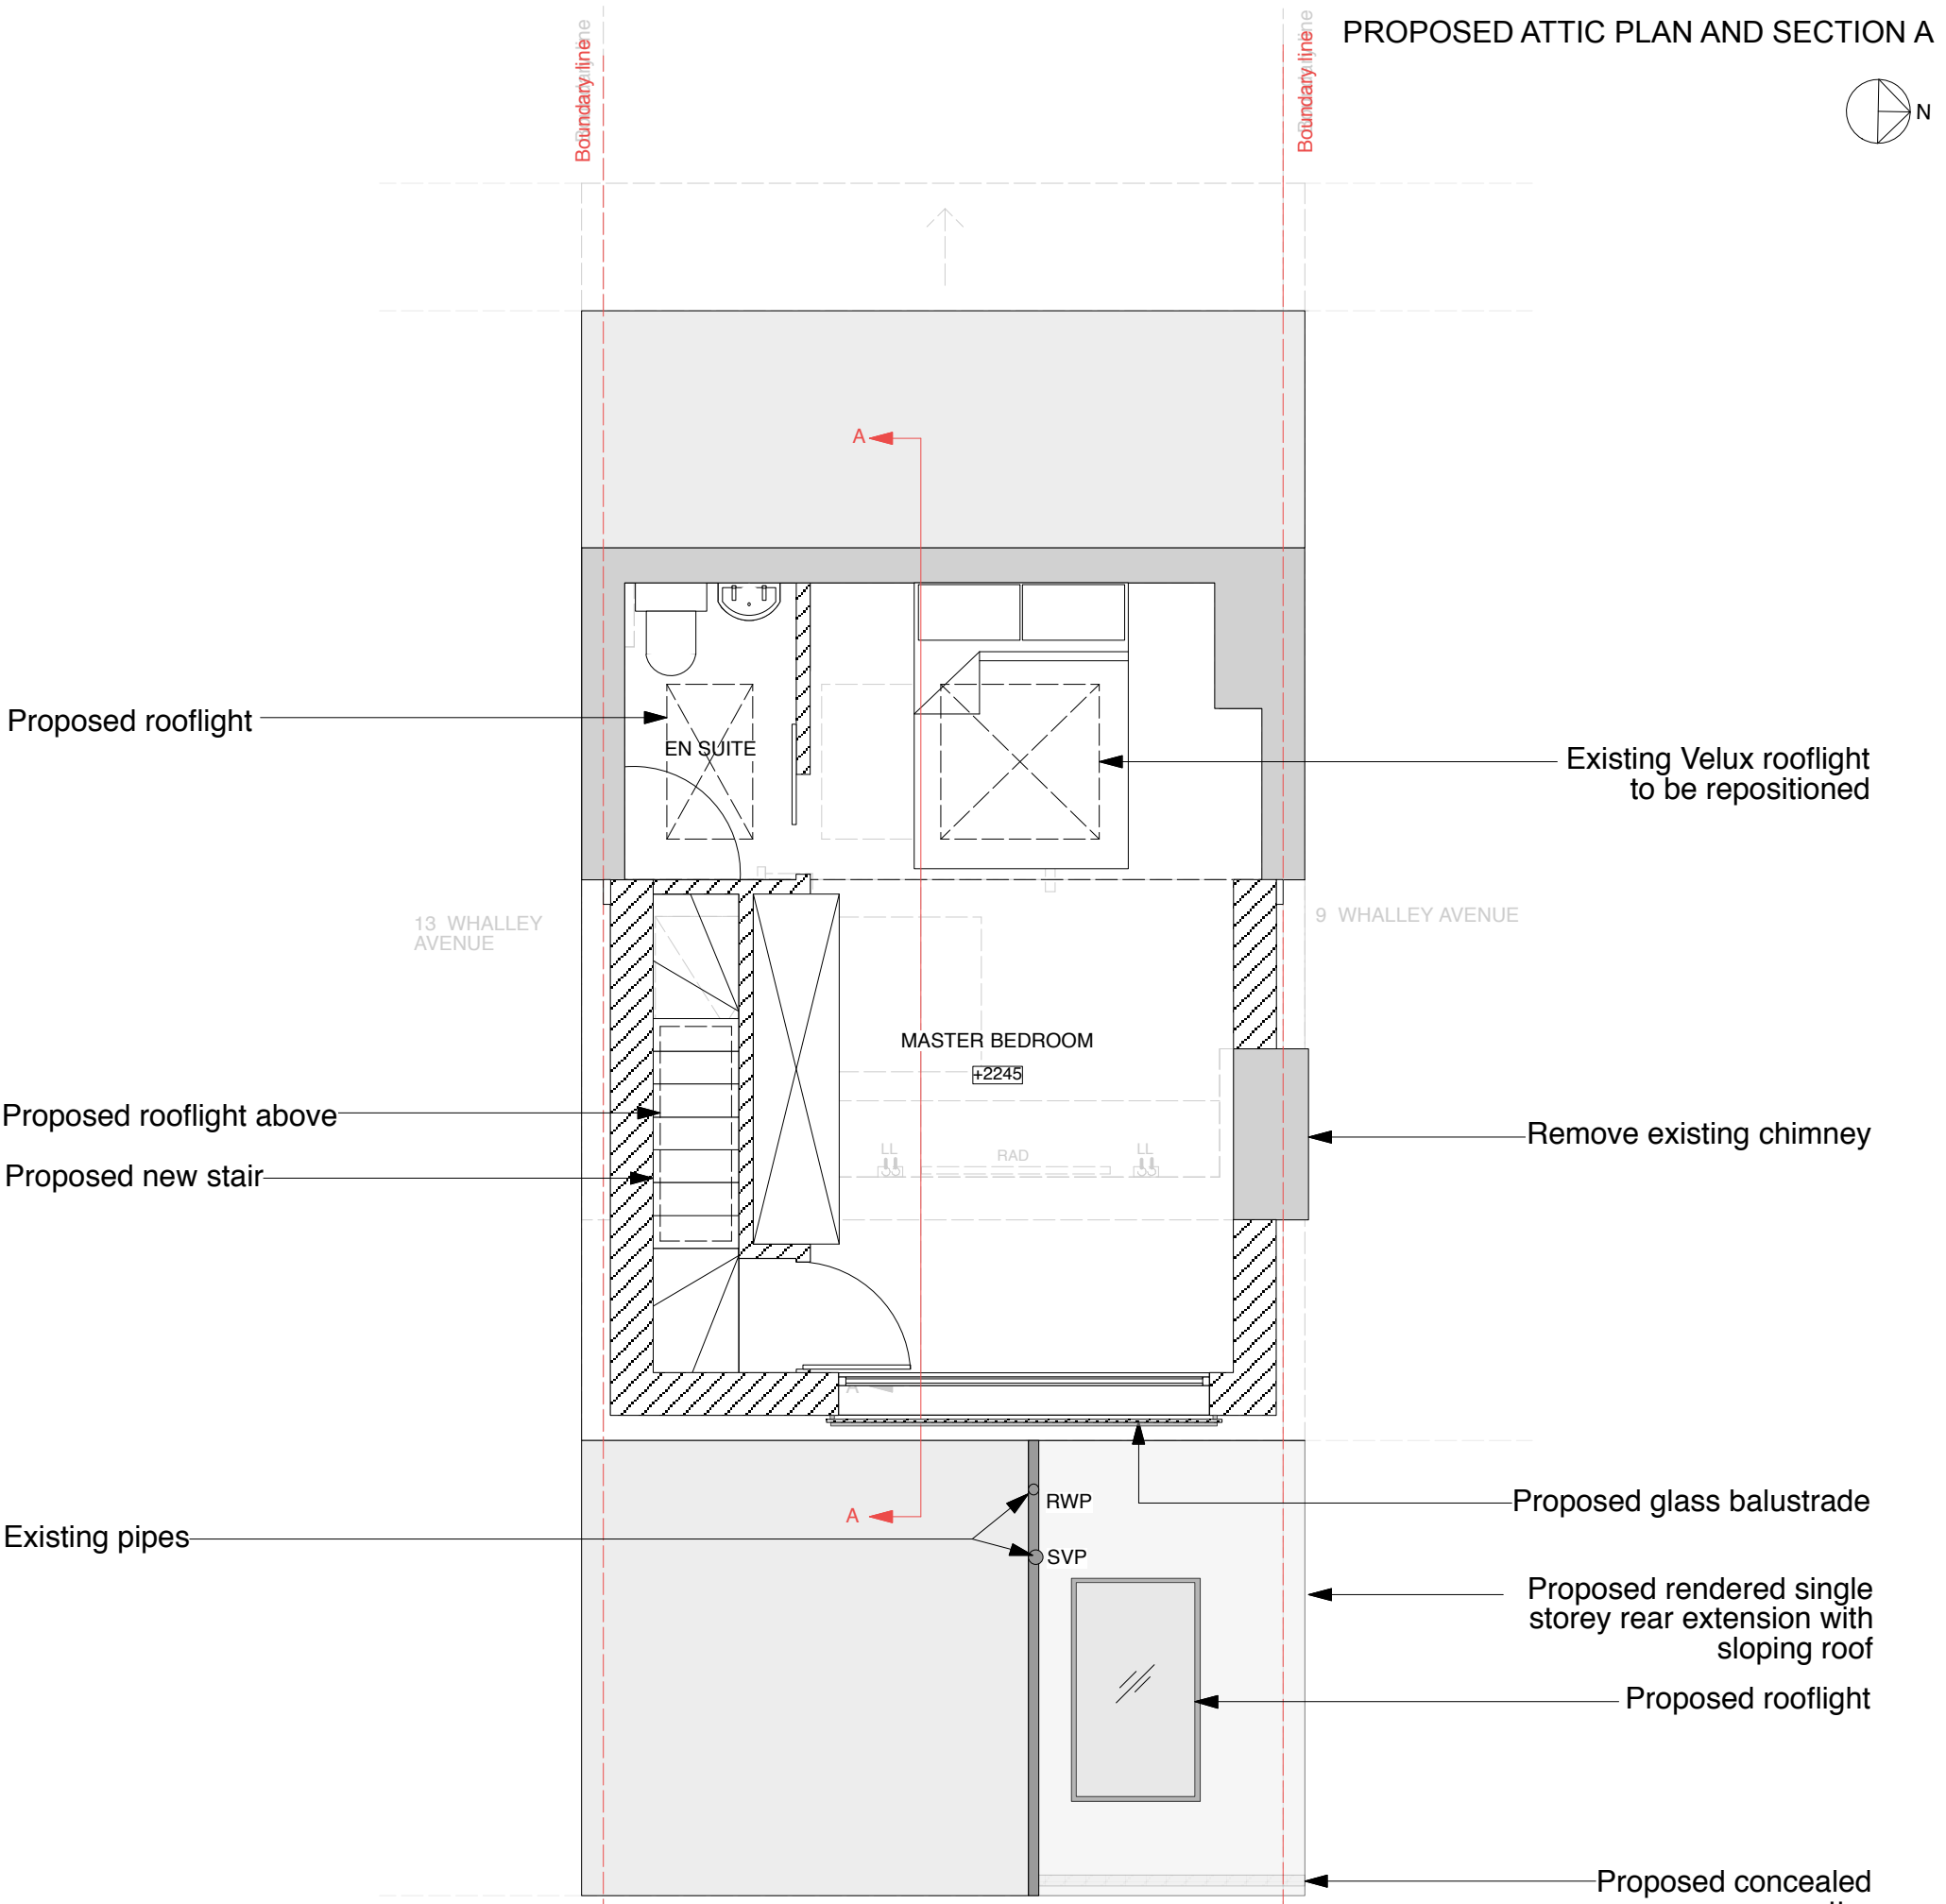

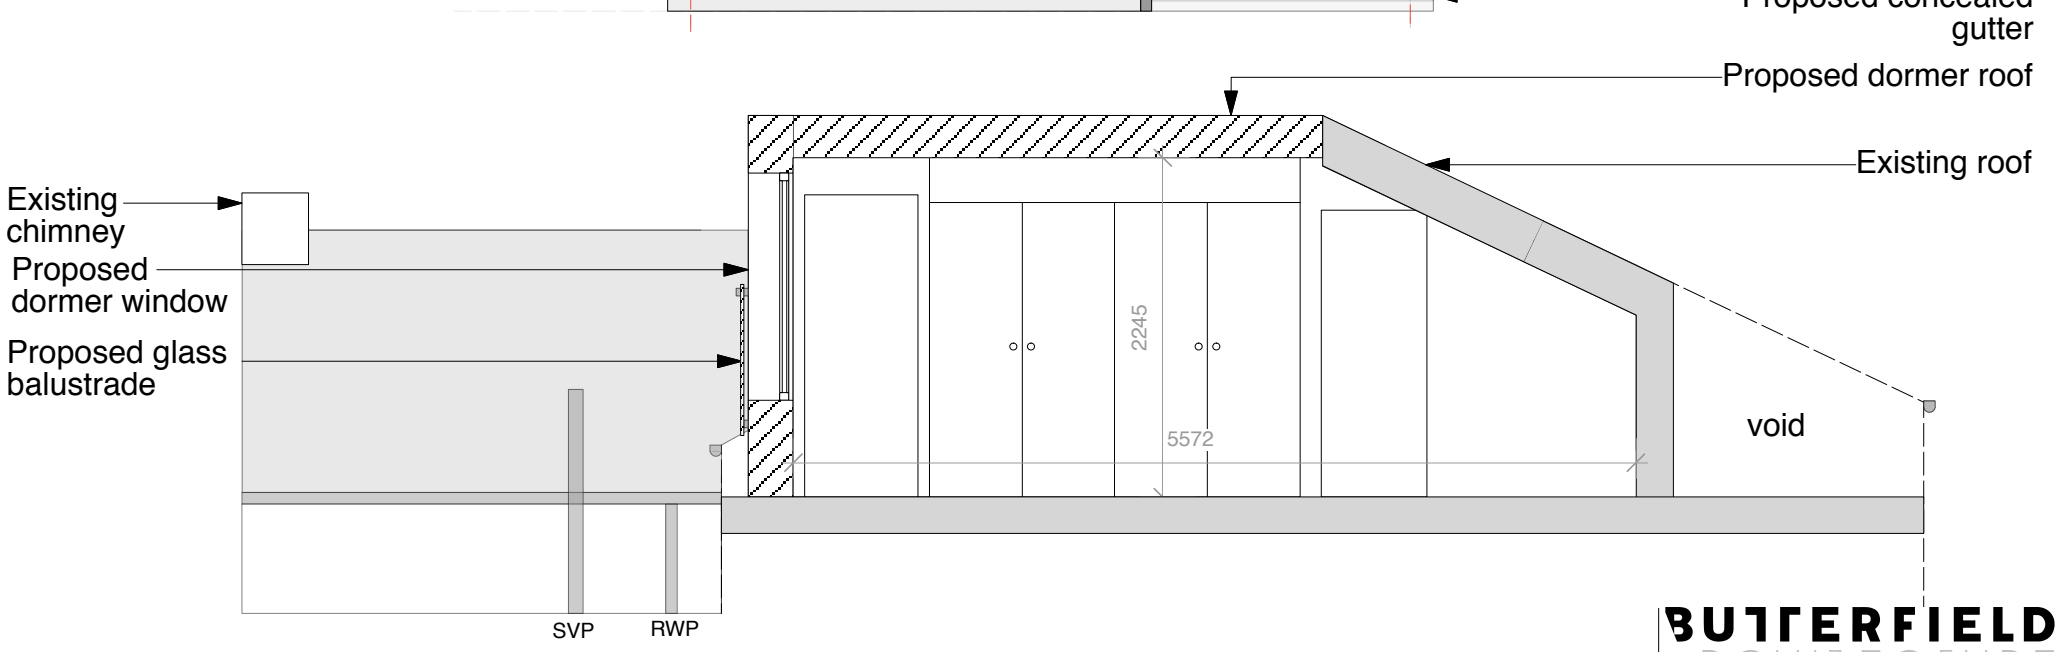

BUTTERFIELD ARCHITECTURE

ARCHITECTURE \ INTERIORS \ PROJECT MANAGEMENT


© **COPYRIGHT** This drawing is protected by copyright, it may not be reproduced in any form or by any means for any purpose, without gaining written permission from Butterfield Architecture.
NOTES This drawing is to be read in conjunction with all relevant Butterfield Architecture, Structural Engineer's, Service Engineer's, and Subcontractor drawings.
Review all drawings and report any discrepancies to Butterfield Architecture prior to consulting.
Do not scale from this drawing. All dimensions and levels including any abutment to existing structures to be checked on site prior to commencemen. All dimensions in millimeters unless stated otherwise.
Work from figured dimensions only.
No deviation from details shown on this drawing is allowed without Butterfield Architecture prior permission in writing.
All work to be carried out in accordance with British Standard Codes of Practice, Statutory requirements and the Contract Documents.

CLIENT ADDRESS	Robert and Elena Patrick 11 Whalley Avenue Chorlton, Manchester M21 8TU	SCALE	1:50 @ A3 see scale bar
		ISSUE	Planning
		DATE	21/09/2016

E \ PAULA@BUTTERFIELDARCHITECTURE.CO.UK
M \ +44 (0) 7779302856
W \ BUTTERFIELDARCHITECTURE.CO.UK
102 ROSENEATH RD, URMSTON, MANCHESTER, M41 5AZ

PROJECT TITLE	Proposed Single Storey Rear Extension and Attic Dormer	PROPOSED ATTIC PLAN AND SECTION A	Notes	REVISION	DWG NO / JOB NO
PROJECT ADDRESS	11 Whalley Avenue Chorlton, Manchester M21 8TU				2098/Planning/Pr /APlanSecA 2098

PROPOSED ROOF PLAN

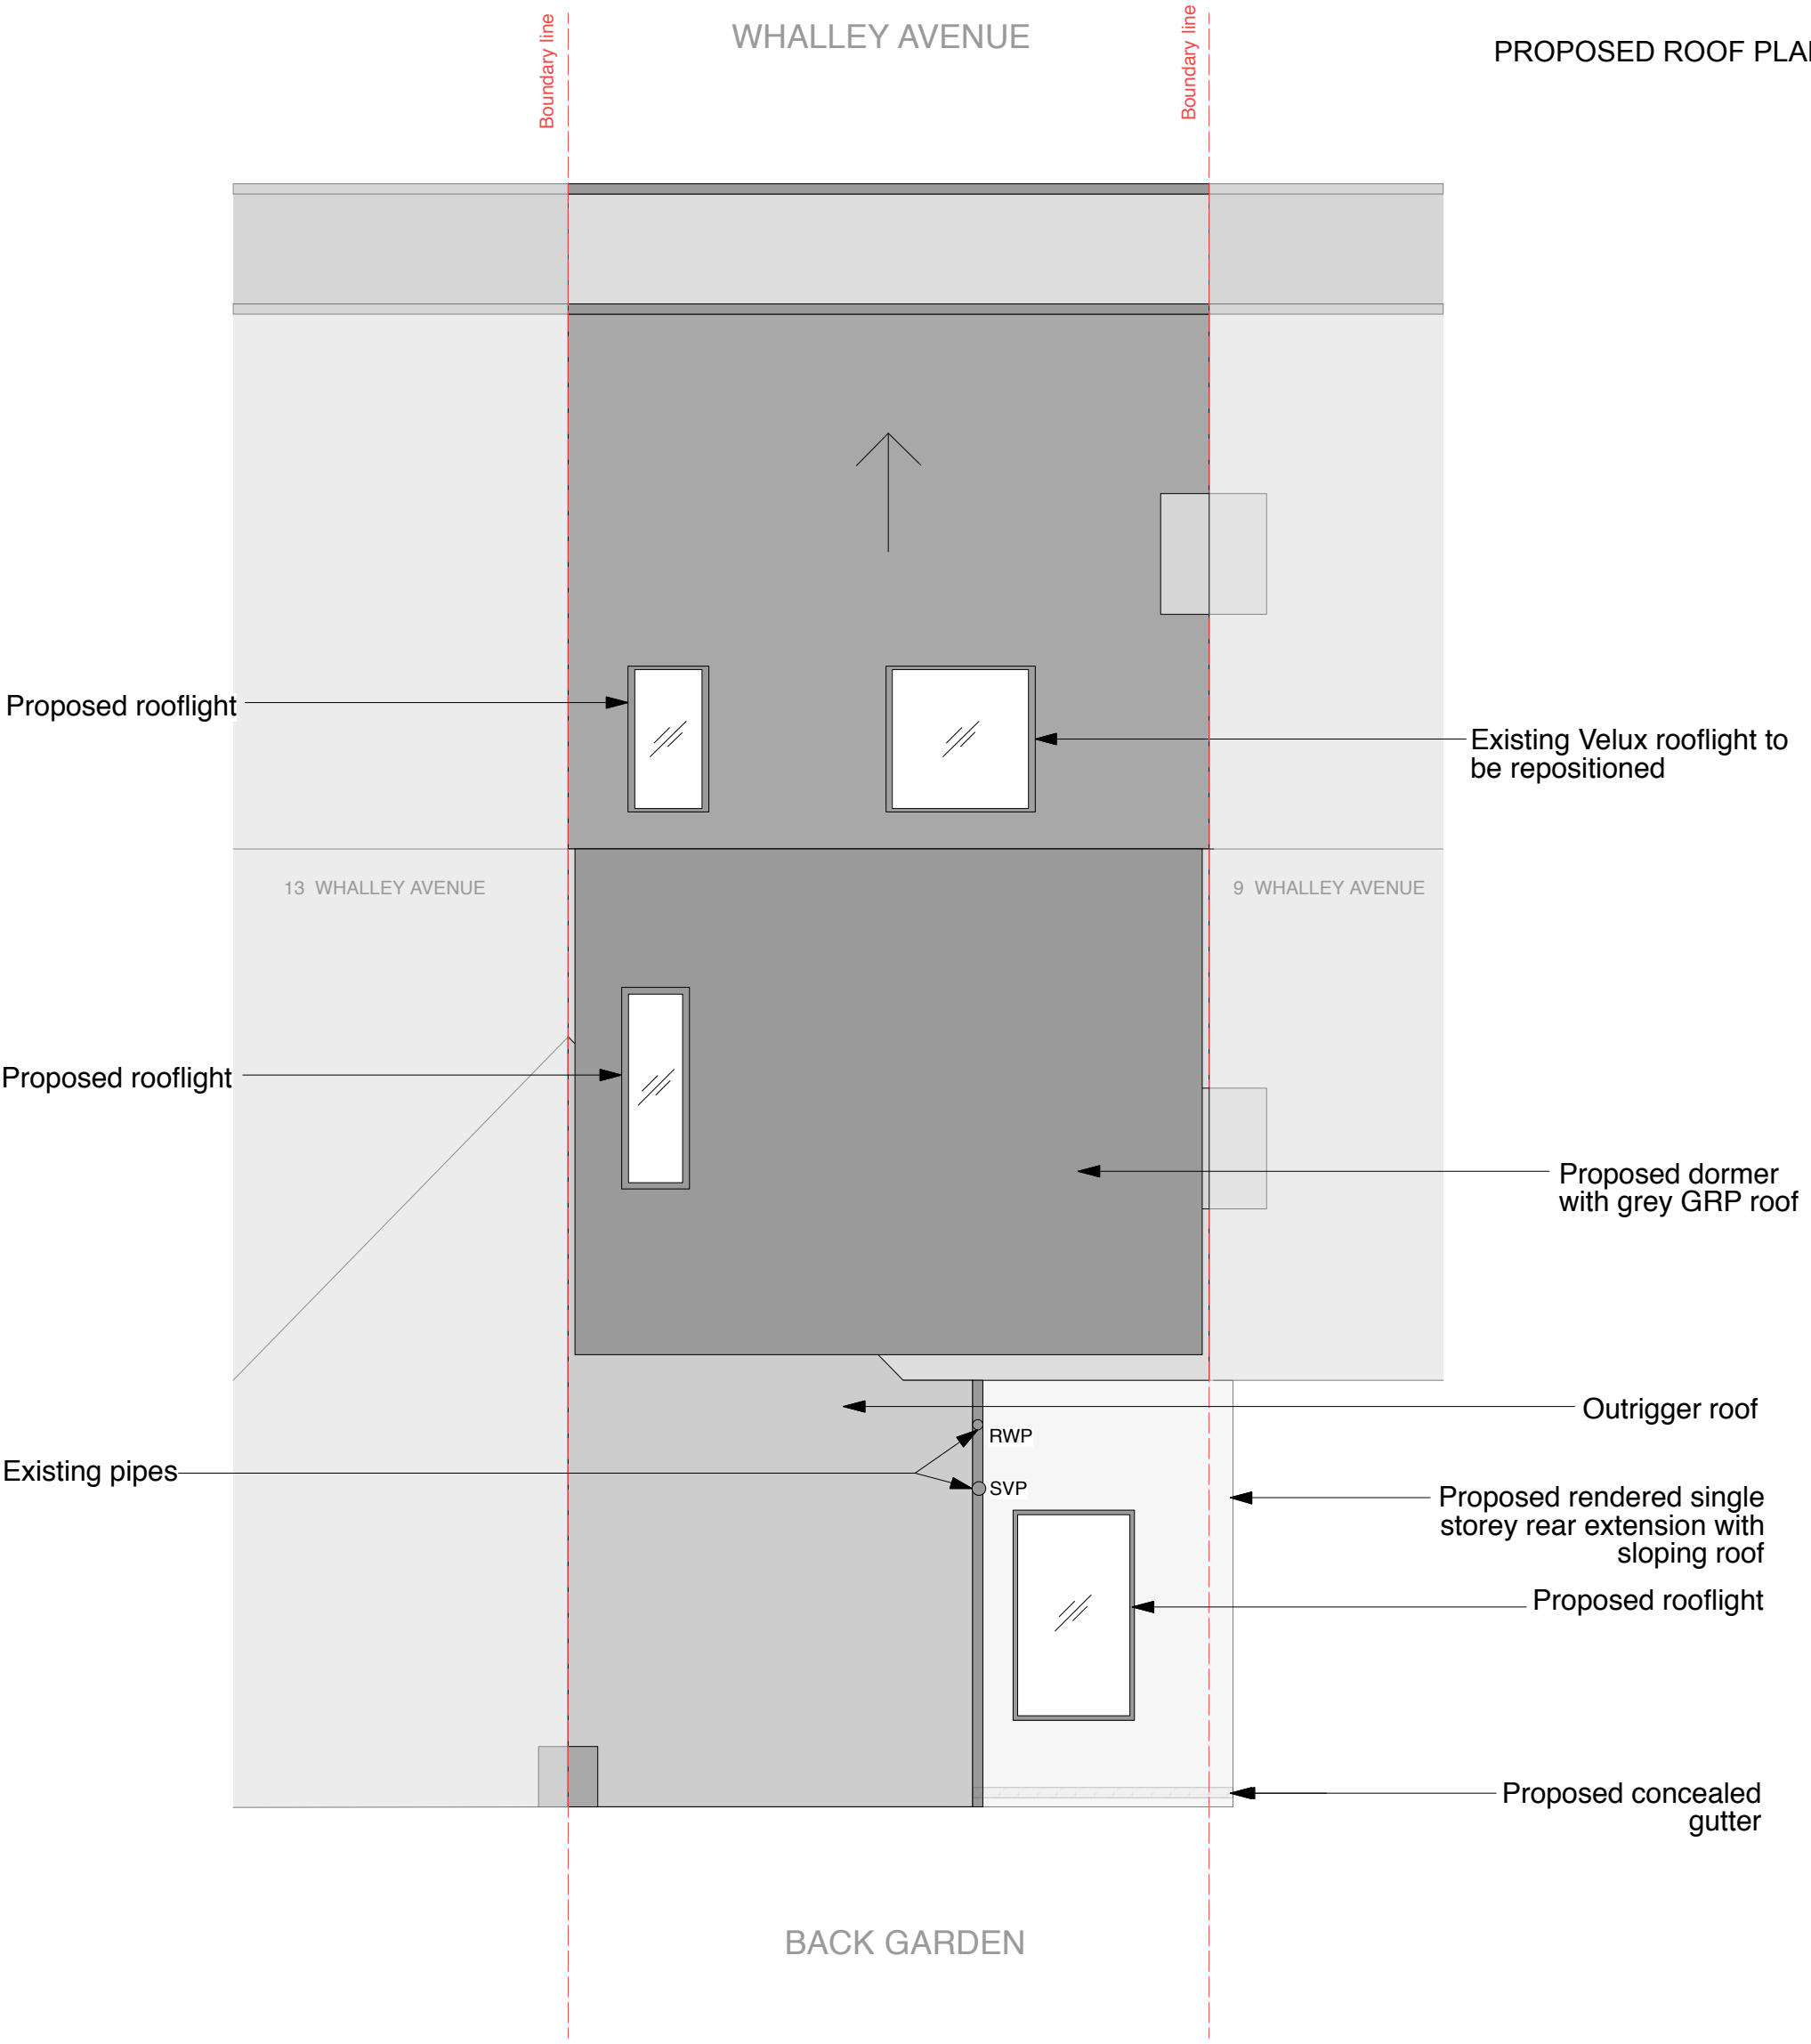

0 50cm 1m 2m 3m 4m 5m

© COPYRIGHT This drawing is protected by copyright, it may not be reproduced in any form or by any means for any purpose, without gaining written permission from Butterfield Architecture.
NOTES This drawing is to be read in conjunction with all relevant Butterfield Architecture, Structural Engineer's, Service Engineer's, and Subcontractor drawings.
Review all drawings and report any discrepancies to Butterfield Architecture prior to consulting.
Do not scale from this drawing. All dimensions and levels including any abutment to existing structures to be checked on site prior to commencemen. All dimensions in millimeters unless stated otherwise. Work from figured dimensions only.
No deviation from details shown on this drawing is allowed without Butterfield Architecture prior permission in writing.
All work to be carried out in accordance with British Standard Codes of Practice, Statutory requirements and the Contract Documents.


CLIENT ADDRESS	Robert and Elena Patrick 11 Whalley Avenue Chorlton, Manchester M21 8TU	SCALE	1:50 @ A3 see scale bar
		ISSUE	Planning
		DATE	21/09/2016
PROJECT TITLE	Proposed Single Storey Rear Extension and Attic Dormer		PROPOSED ROOF PLAN
PROJECT ADDRESS	11 Whalley Avenue Chorlton, Manchester M21 8TU		

Notes

REVISION	DWG NO	JOB NO
	2098/Planning/Pr /RPlan	2098

BUTTERFIELD ARCHITECTURE
ARCHITECTURE \ INTERIORS \ PROJECT MANAGEMENT
E \ PAULA@BUTTERFIELDARCHITECTURE.CO.UK
M \ +44 (0) 7779302856
W \ BUTTERFIELDARCHITECTURE.CO.UK
102 ROSENEATH RD, URMSTON, MANCHESTER, M41 5AZ

PROPOSED FRONT ELEVATION

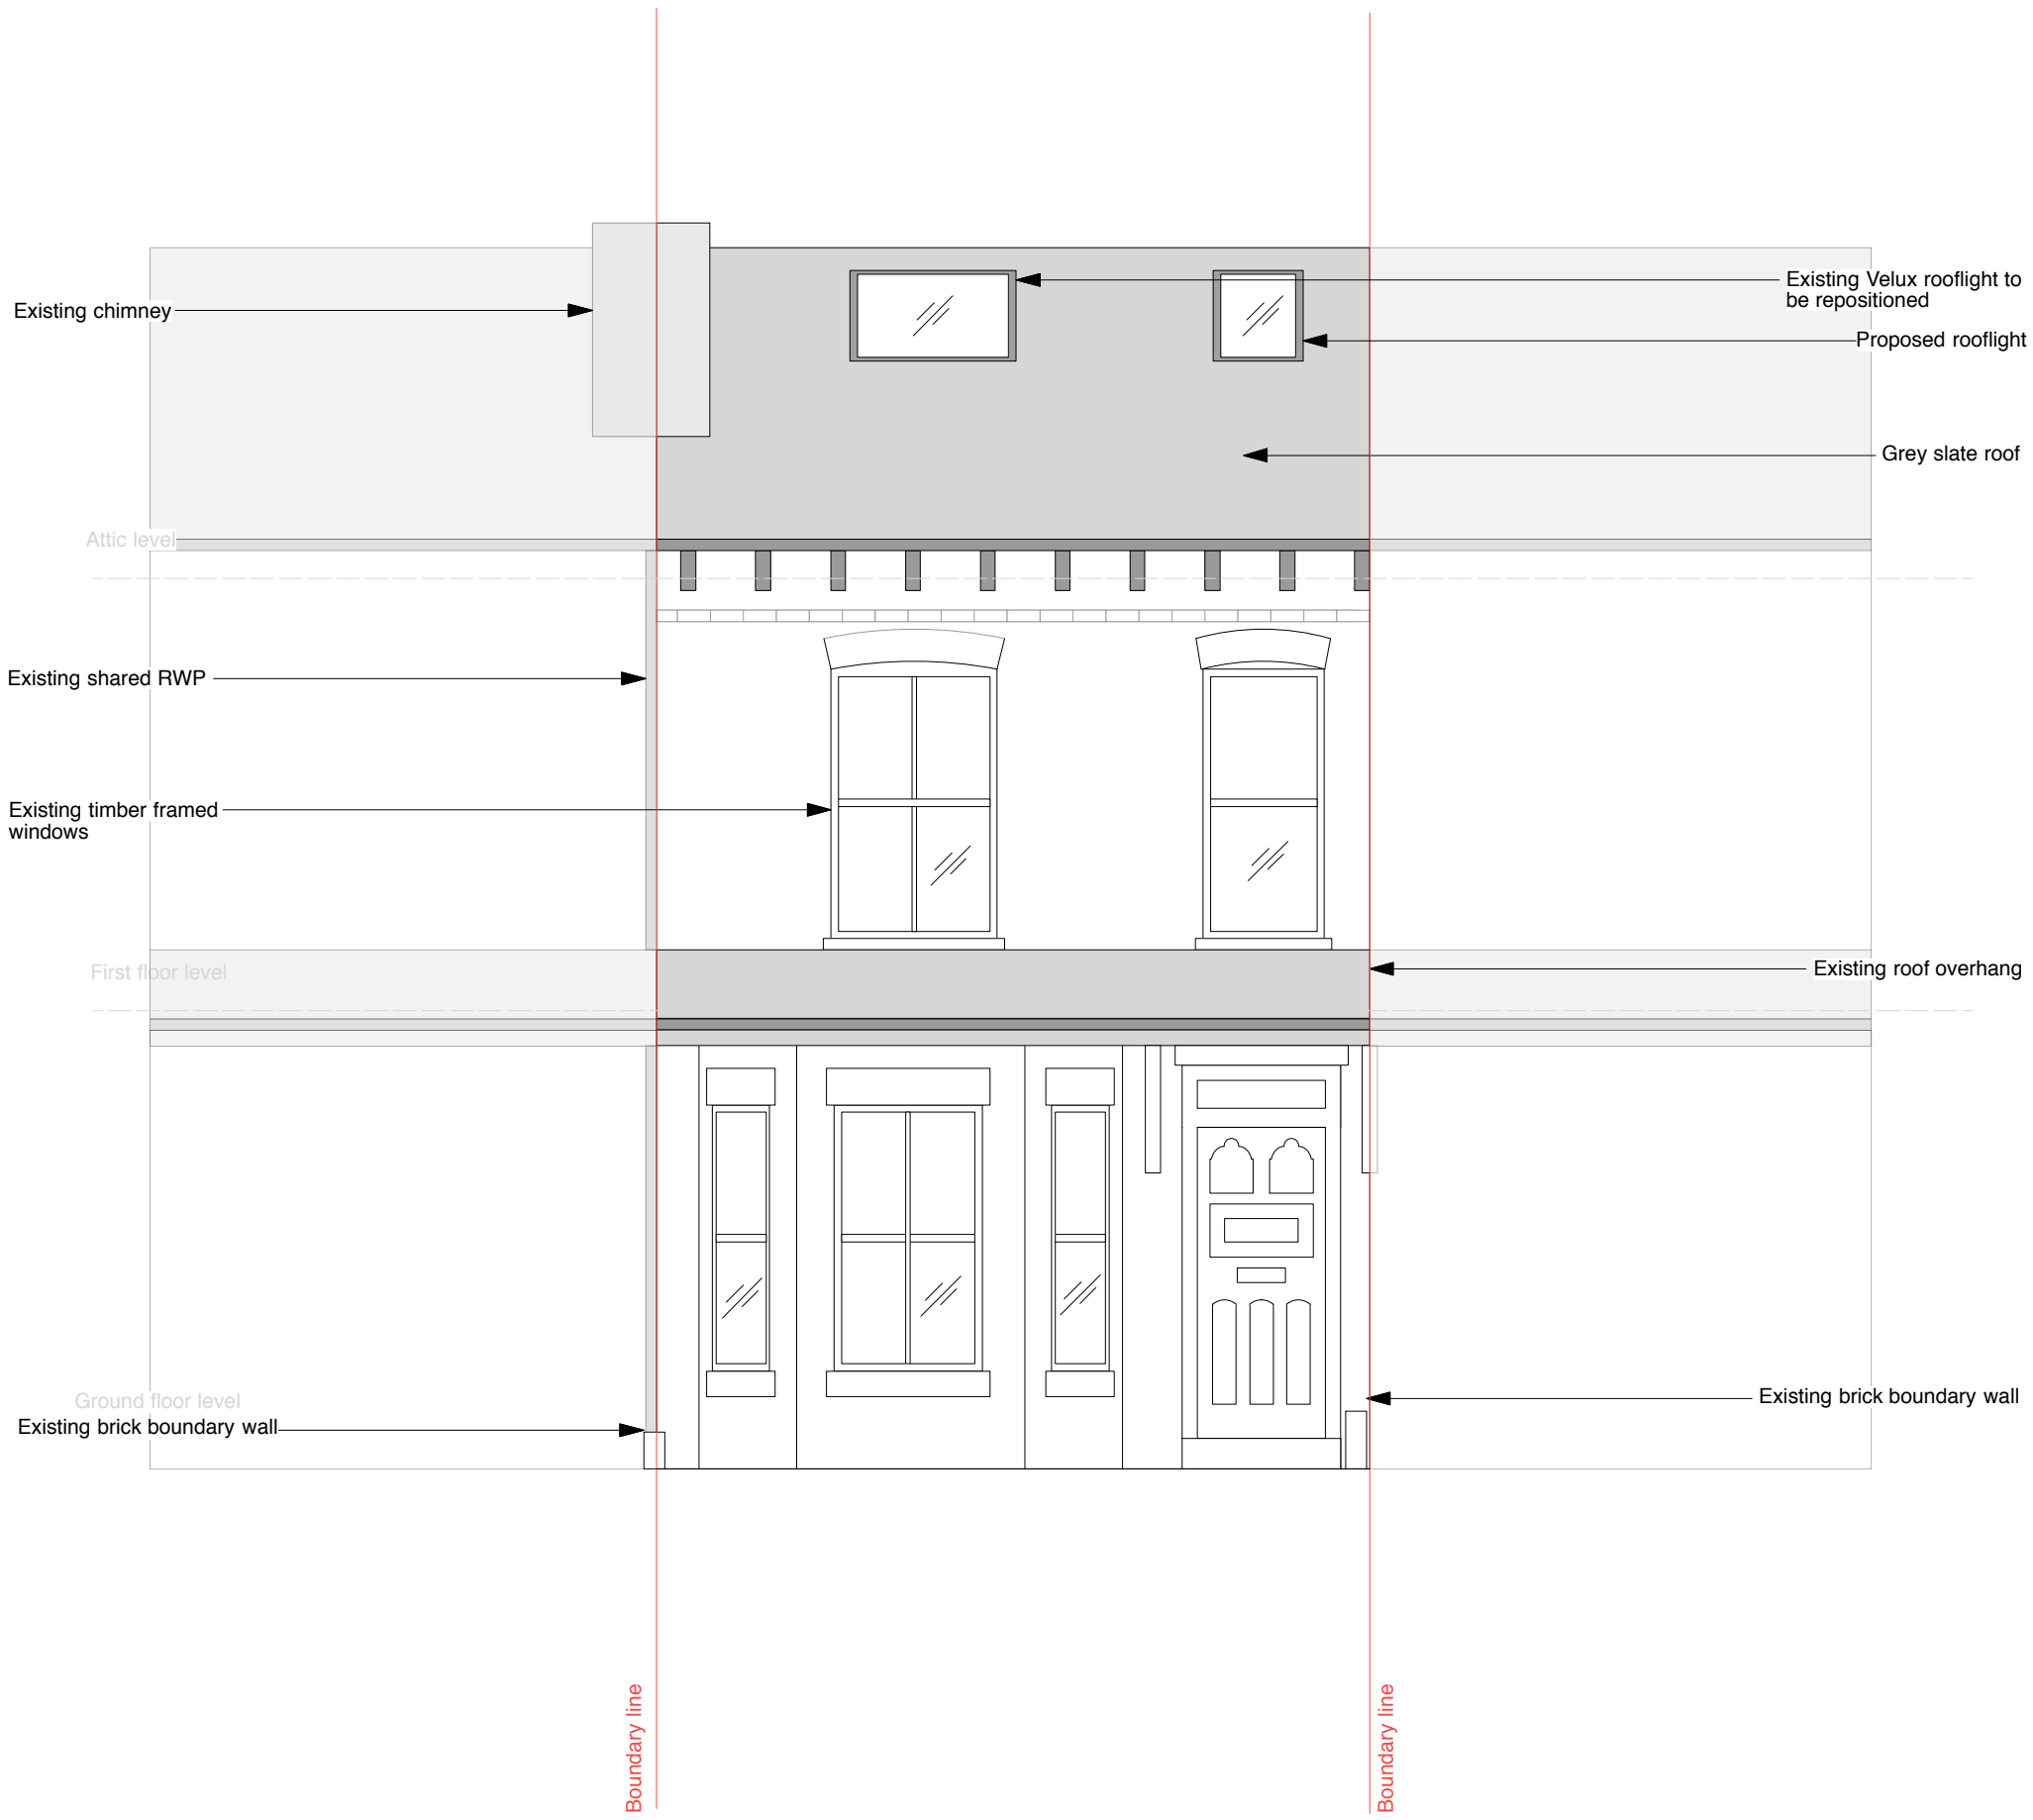

0 50cm 1m 2m 3m 4m 5m

BUTTERFIELD ARCHITECTURE

ARCHITECTURE \ INTERIORS \ PROJECT MANAGEMENT


© **COPYRIGHT** This drawing is protected by copyright, it may not be reproduced in any form or by any means for any purpose, without gaining written permission from Butterfield Architecture.
NOTES This drawing is to be read in conjunction with all relevant Butterfield Architecture, Structural Engineer's, Service Engineer's, and Subcontractor drawings.
Review all drawings and report any discrepancies to Butterfield Architecture prior to consulting.
Do not scale from this drawing. All dimensions and levels including any abutment to existing structures to be checked on site prior to commencemen. All dimensions in millimeters unless stated otherwise.
Work from figured dimensions only.
No deviation from details shown on this drawing is allowed without Butterfield Architecture prior permission in writing.
All work to be carried out in accordance with British Standard Codes of Practice, Statutory requirements and the Contract Documents.

CLIENT ADDRESS	Robert and Elena Patrick 11 Whalley Avenue Chorlton, Manchester M21 8TU	SCALE	1:50 @ A3 see scale bar
		ISSUE	Planning
		DATE	21/09/2016
PROJECT TITLE	Proposed Single Storey Rear Extension and Attic Dormer	PROPOSED FRONT ELEVATION	Notes
PROJECT ADDRESS	11 Whalley Avenue Chorlton, Manchester M21 8TU		

E \ PAULA@BUTTERFIELDARCHITECTURE.CO.UK
M \ +44 (0) 7779302856
W \ BUTTERFIELDARCHITECTURE.CO.UK
102 ROSENEATH RD, URMSTON, MANCHESTER, M41 5AZ

REVISION	DWG NO	JOB NO
	2098/Planning/Pr /FElev	2098

PROPOSED REAR ELEVATION

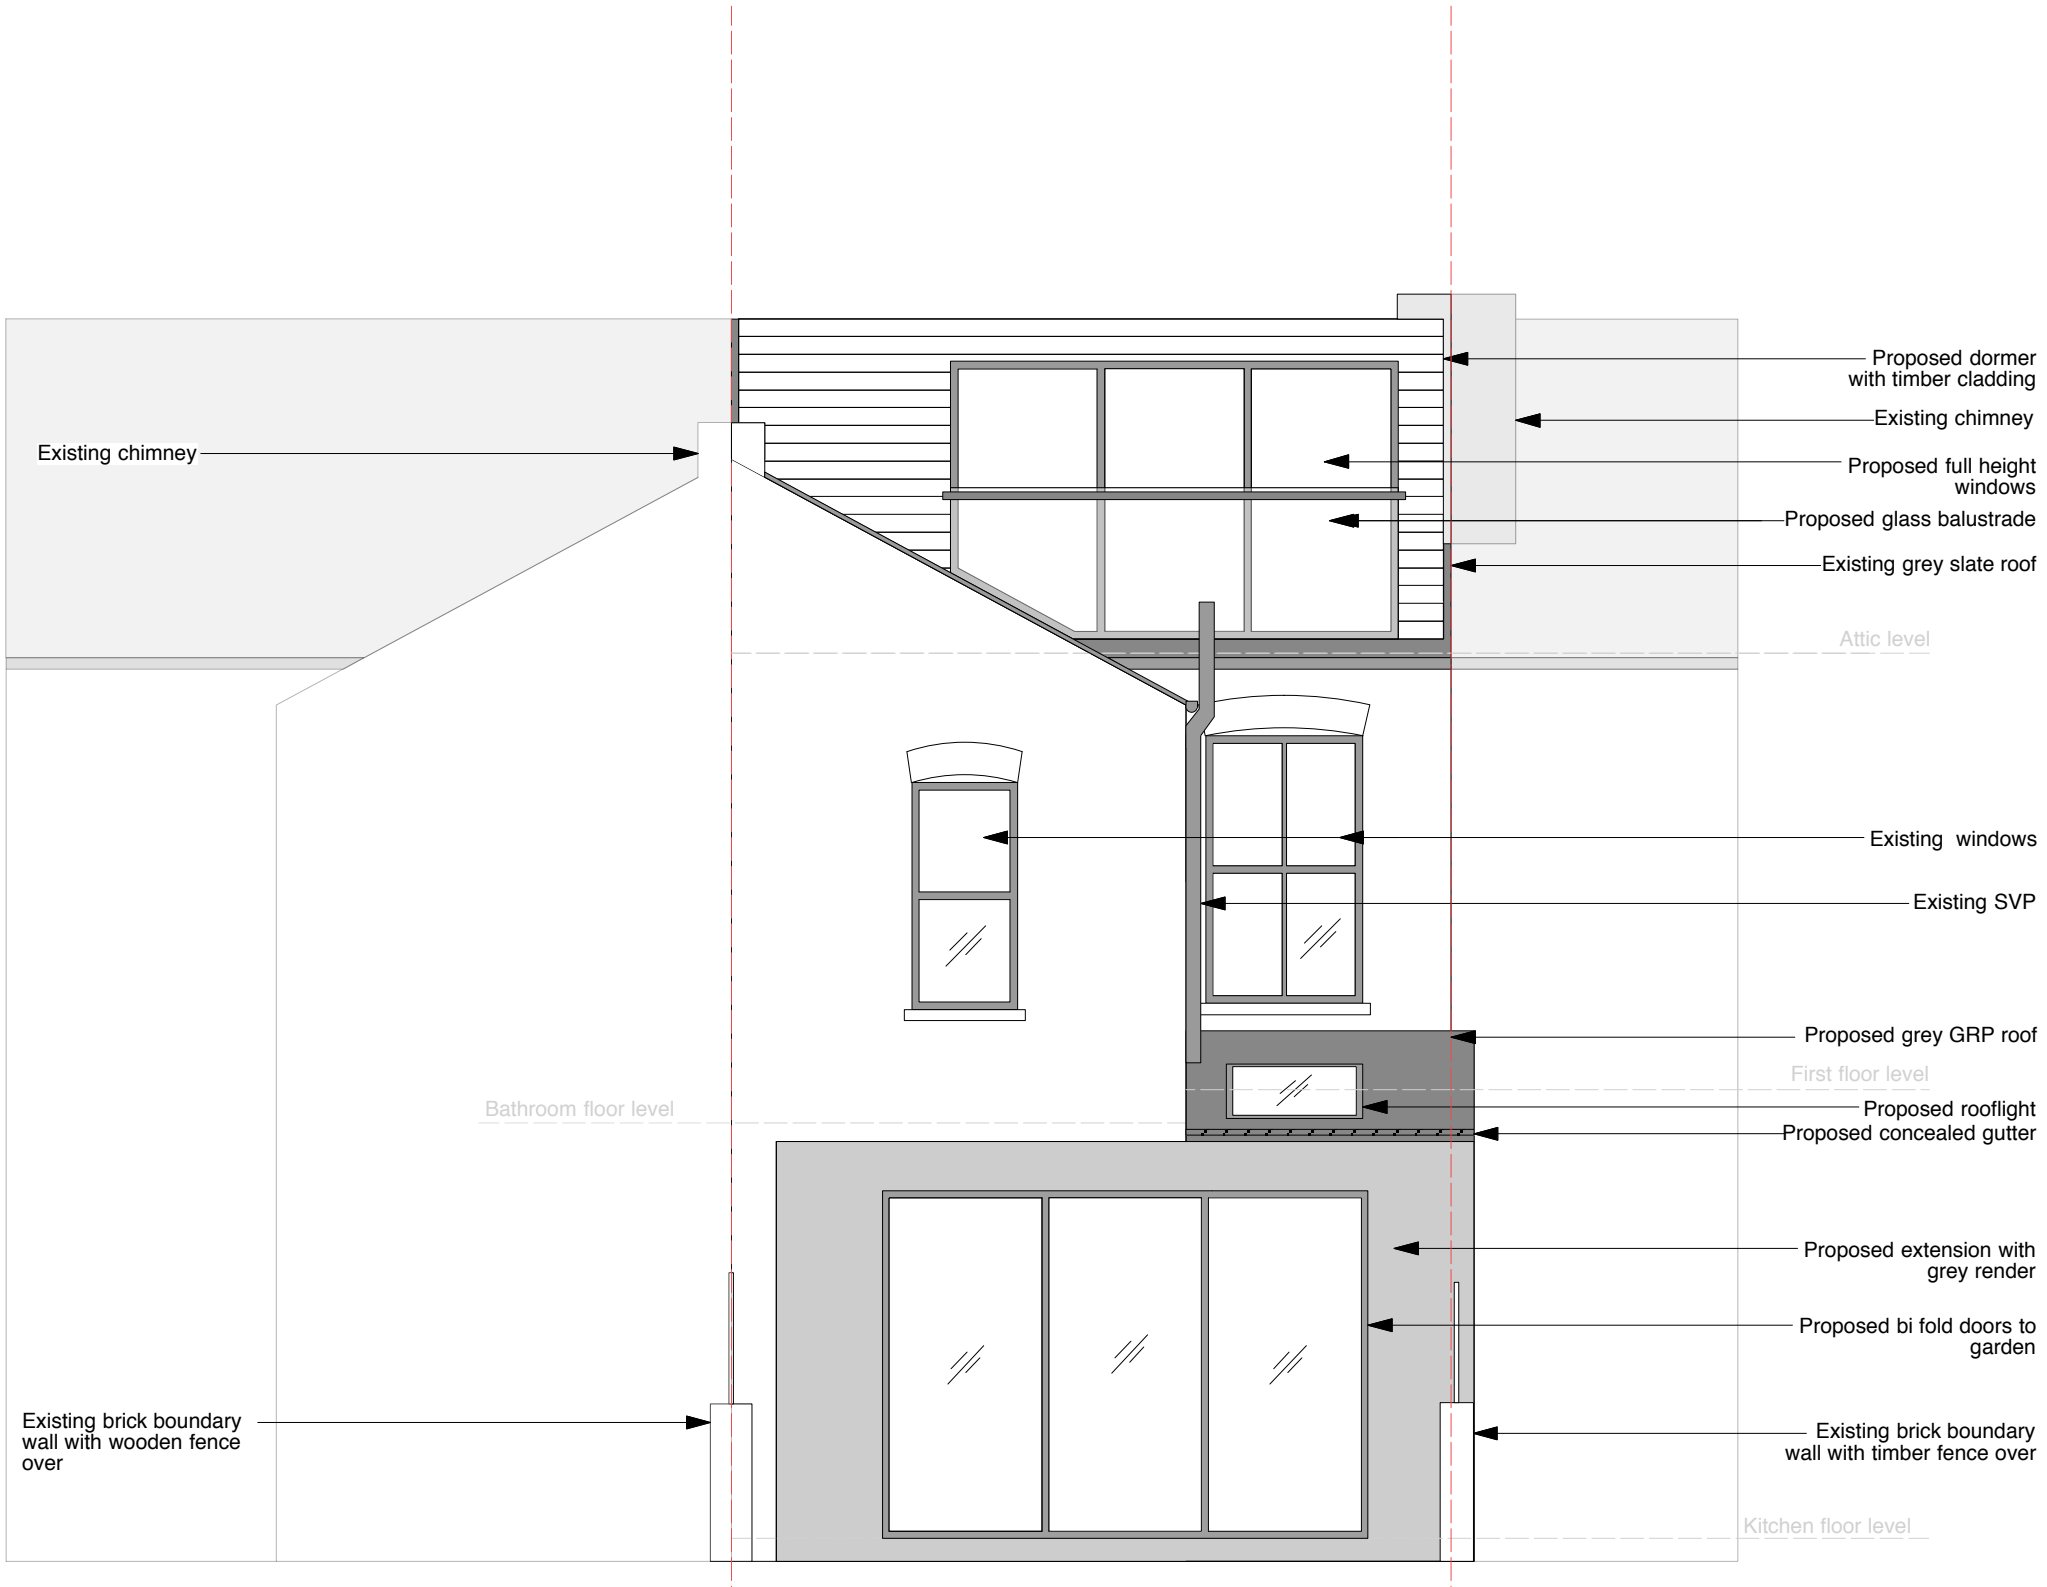

0 50cm 1m 2m 3m 4m 5m


© COPYRIGHT This drawing is protected by copyright, it may not be reproduced in any form or by any means for any purpose, without gaining written permission from Butterfield Architecture.
NOTES This drawing is to be read in conjunction with all relevant Butterfield Architecture, Structural Engineer's, Service Engineer's, and Subcontractor drawings.
Review all drawings and report any discrepancies to Butterfield Architecture prior to consulting.
Do not scale from this drawing. All dimensions and levels including any abutment to existing structures to be checked on site prior to commencemen. All dimensions in millimeters unless stated otherwise.
Work from figured dimensions only.
No deviation from details shown on this drawing is allowed without Butterfield Architecture prior permission in writing.
All work to be carried out in accordance with British Standard Codes of Practice, Statutory requirements and the Contract Documents.

CLIENT ADDRESS	Robert and Elena Patrick 11 Whalley Avenue Chorlton, Manchester M21 8TU	SCALE ISSUE DATE	1:50 @ A3 see scale bar Planning 21/09/2016
PROJECT TITLE PROJECT ADDRESS	Proposed Single Storey Rear Extension and Attic Dormer 11 Whalley Avenue Chorlton, Manchester M21 8TU	PROPOSED REAR ELEVATION	Notes

BUTTERFIELD ARCHITECTURE
ARCHITECTURE \ INTERIORS \ PROJECT MANAGEMENT
E \ PAULA@BUTTERFIELDARCHITECTURE.CO.UK
M \ +44 (0) 7779302856
W \ BUTTERFIELDARCHITECTURE.CO.UK
102 ROSENEATH RD, URMSTON, MANCHESTER, M41 5AZ

REVISION	DWG NO	JOB NO
	2098/Planning/Pr /RElev	2098

PROPOSED NORTH ELEVATION

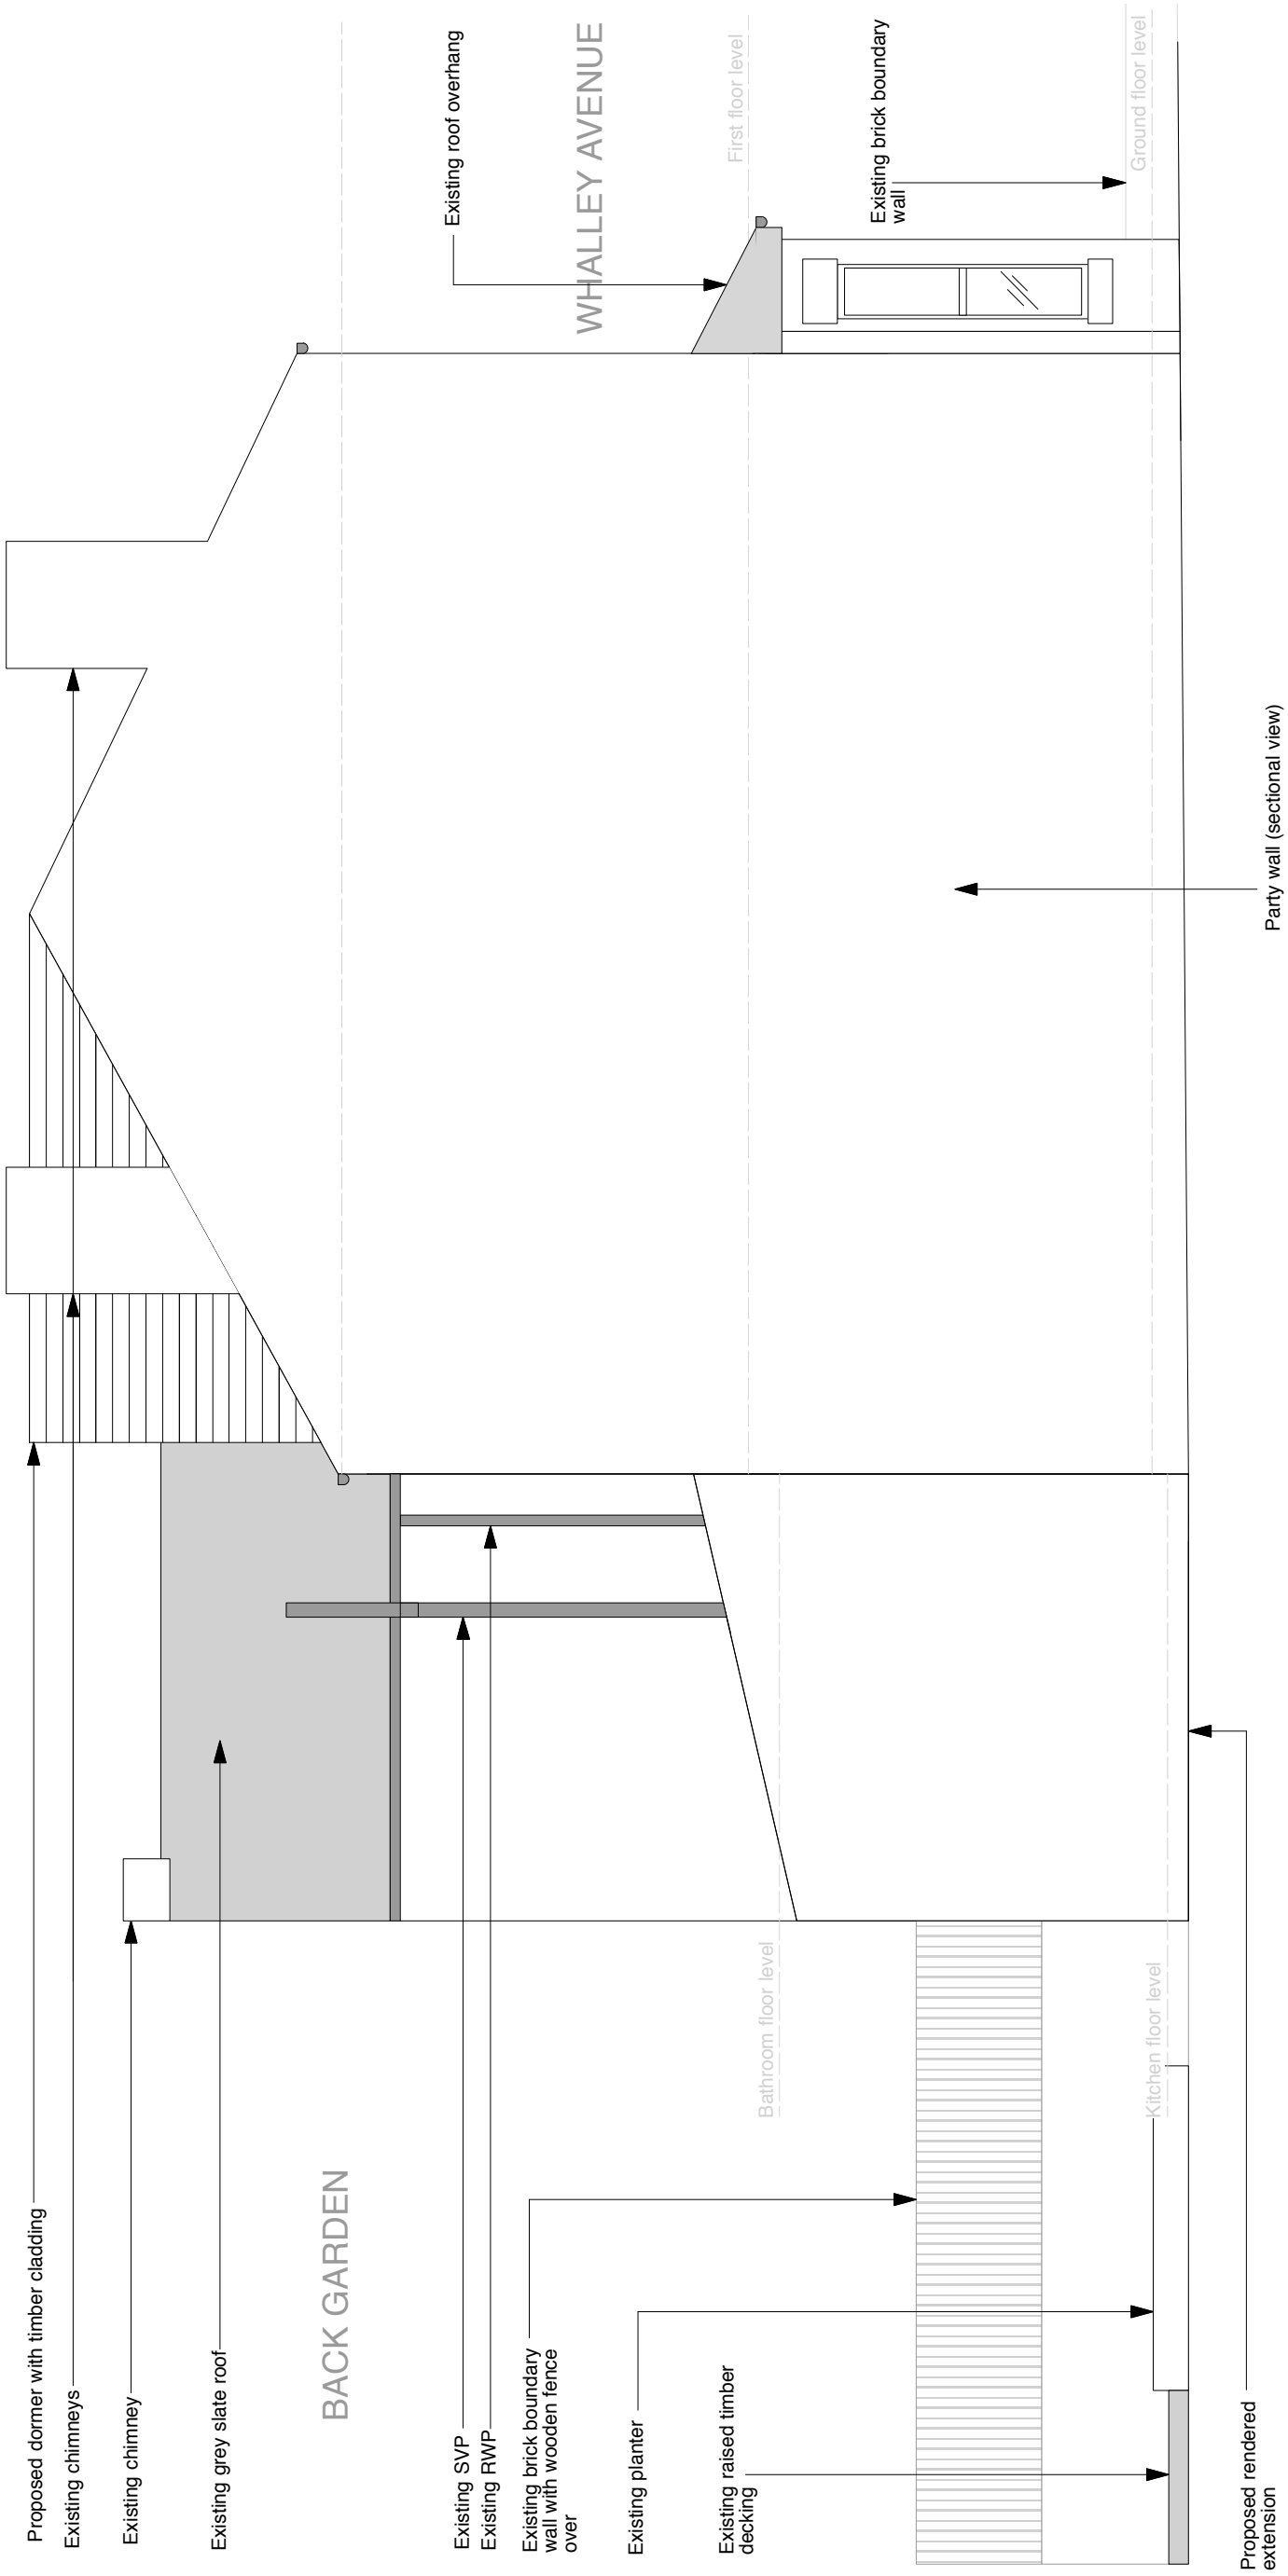


© COPYRIGHT This drawing is protected by copyright, it may not be reproduced in any form or by any means for any purpose, without gaining written permission from Butterfield Architecture.
NOTES This drawing is to be read in conjunction with all relevant Butterfield Architecture, Structural Engineer's, Service Engineer's, and Subcontractor drawings.
Review all drawings and report any discrepancies to Butterfield Architecture prior to consulting.
Do not scale from this drawing. All dimensions and levels including any abutment to existing structures to be checked on site prior to commencemen. All dimensions in millimeters unless stated otherwise.
Work from figured dimensions only.
No deviation from details shown on this drawing is allowed without Butterfield Architecture prior permission in writing.
All work to be carried out in accordance with British Standard Codes of Practice, Statutory requirements and the Contract Documents.

CLIENT ADDRESS	Robert and Elena Patrick 11 Whalley Avenue Chorlton, Manchester M21 8TU	SCALE	1:50 @ A3 see scale bar
		ISSUE	Planning
		DATE	21/09/2016
PROJECT TITLE	Proposed Single Storey Rear Extension and Attic Dormer	PROPOSED NORTH ELEVATION	Notes
PROJECT ADDRESS	11 Whalley Avenue Chorlton, Manchester M21 8TU		

REVISION	DWG NO	JOB NO
	2098/Planning/Pr /NElev	2098

BUTTERFIELD ARCHITECTURE
ARCHITECTURE \ INTERIORS \ PROJECT MANAGEMENT
E \ PAULA@BUTTERFIELDARCHITECTURE.CO.UK
M \ +44 (0) 7779302856
W \ BUTTERFIELDARCHITECTURE.CO.UK
102 ROSENEATH RD, URMSTON, MANCHESTER, M41 5AZ

PROPOSED SOUTH ELEVATION

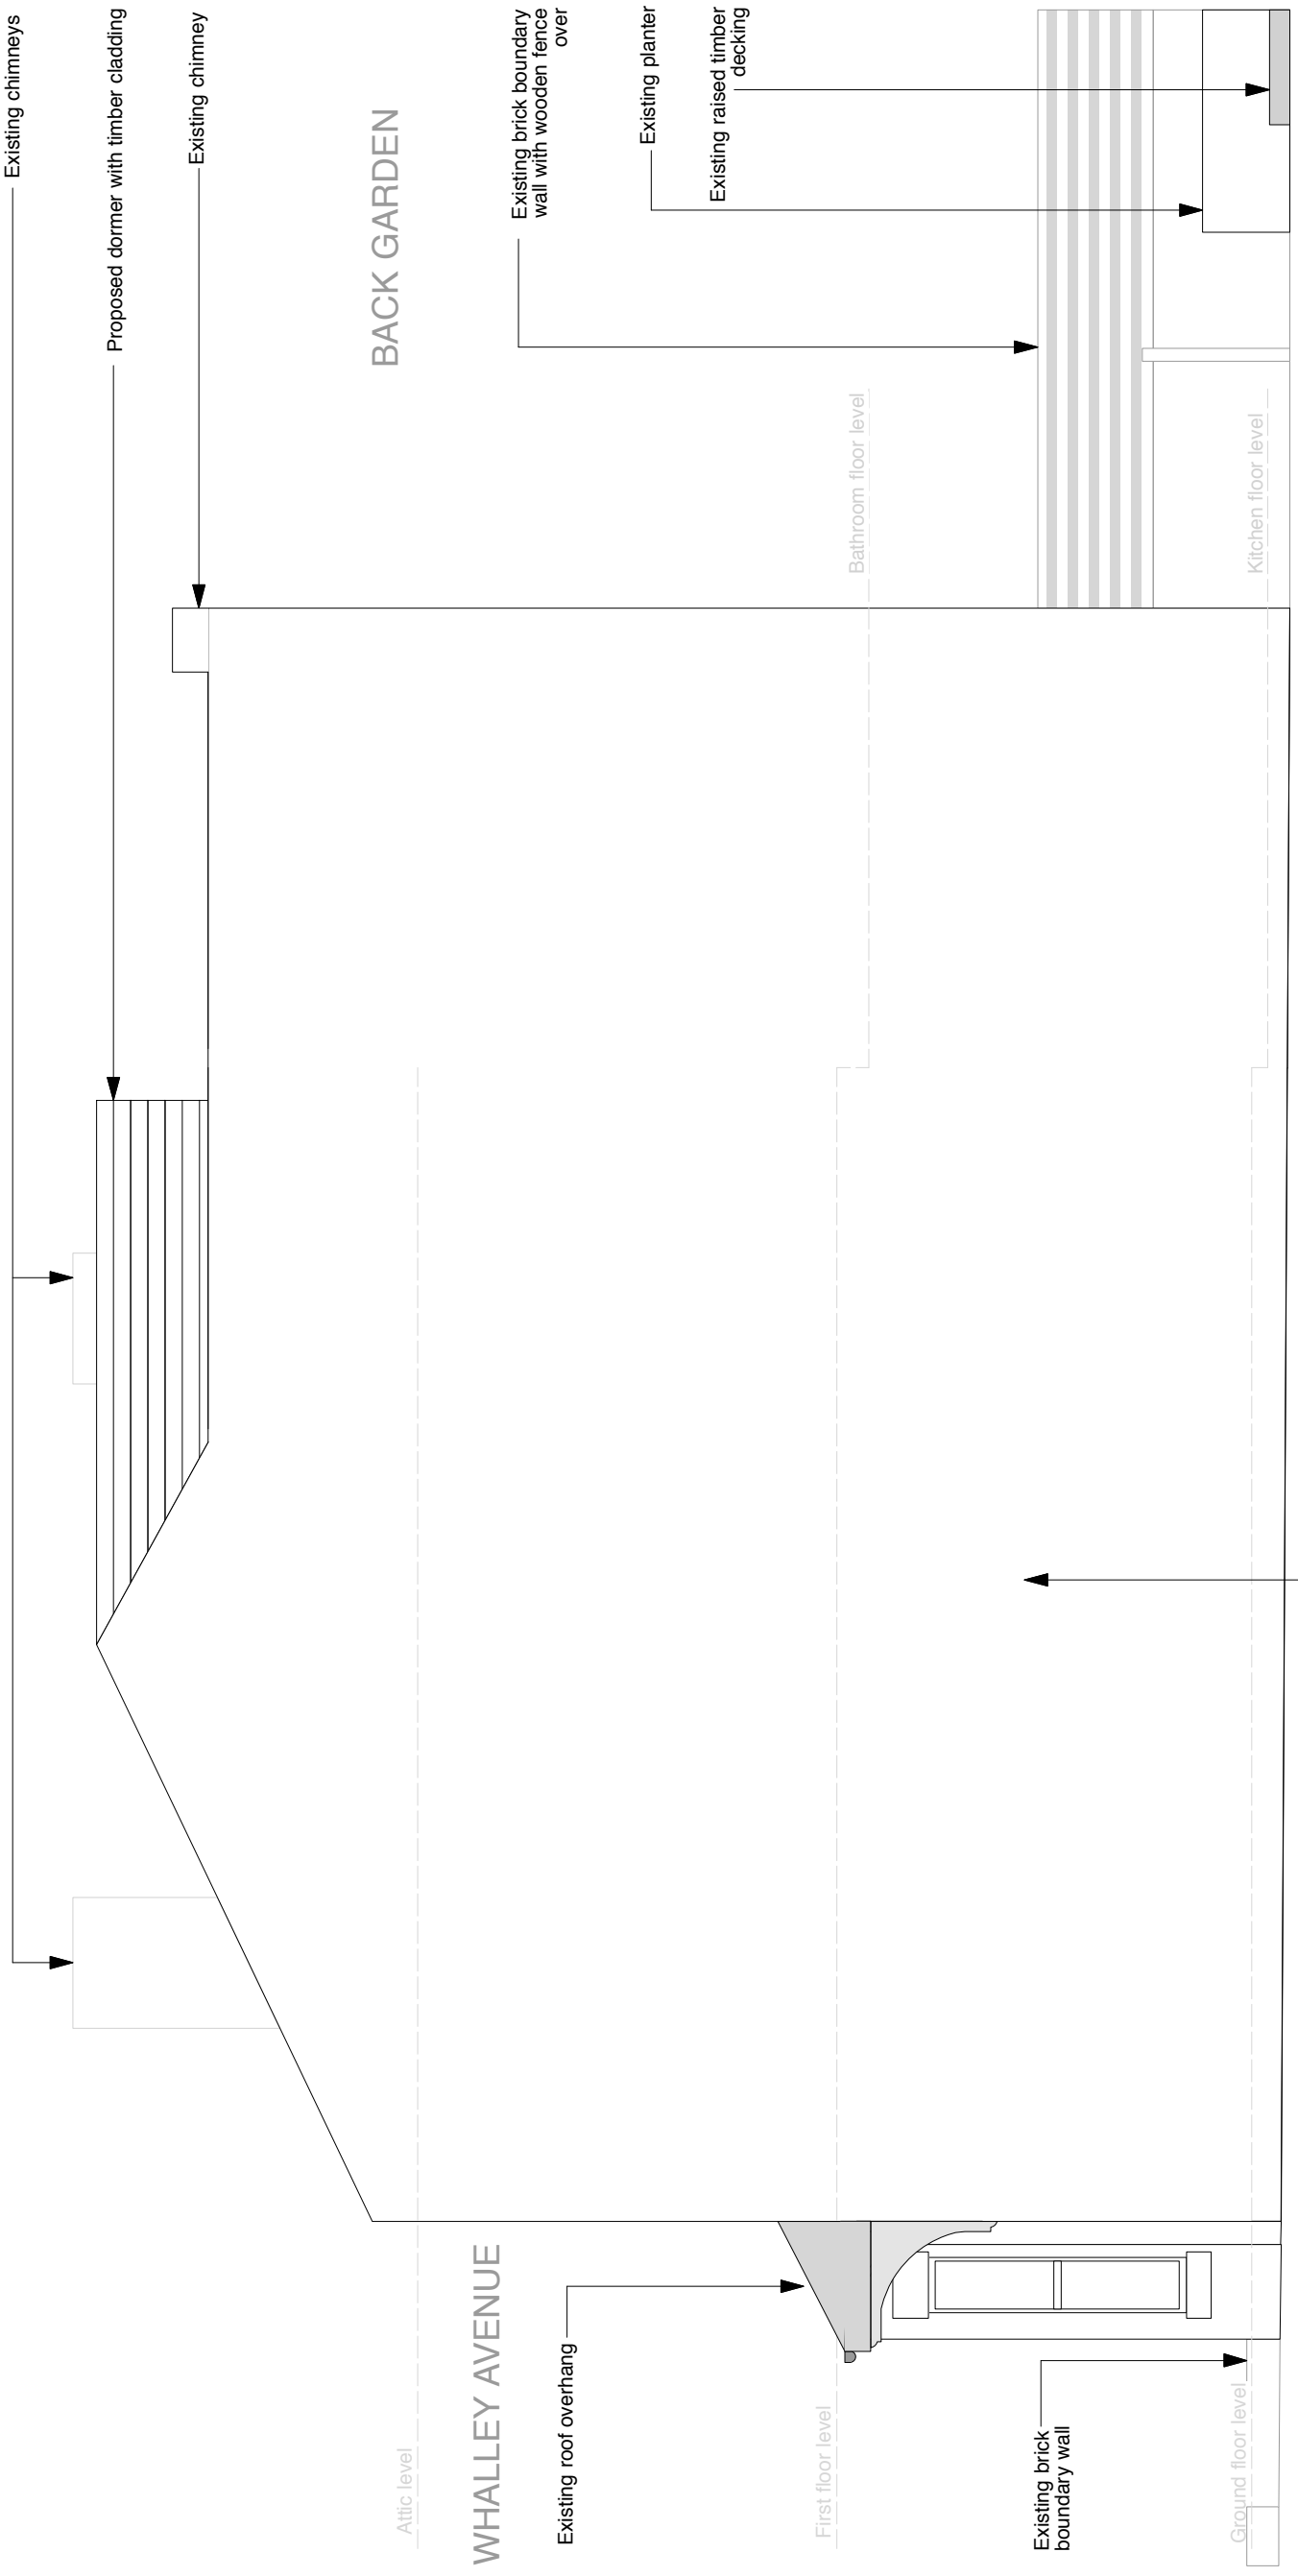



© COPYRIGHT This drawing is protected by copyright, it may not be reproduced in any form or by any means for any purpose, without gaining written permission from Butterfield Architecture.
NOTES This drawing is to be read in conjunction with all relevant Butterfield Architecture, Structural Engineer's, Service Engineer's, and Subcontractor drawings.
Review all drawings and report any discrepancies to Butterfield Architecture prior to consulting.
Do not scale from this drawing. All dimensions and levels including any abutment to existing structures to be checked on site prior to commencemen. All dimensions in millimeters unless stated otherwise.
Work from figured dimensions only.
No deviation from details shown on this drawing is allowed without Butterfield Architecture prior permission in writing.
All work to be carried out in accordance with British Standard Codes of Practice, Statutory requirements and the Contract Documents.

CLIENT ADDRESS	Robert and Elena Patrick 11 Whalley Avenue Chorlton, Manchester M21 8TU	SCALE ISSUE DATE	1:50 @ A3 see scale bar Planning 21/09/2016
PROJECT TITLE PROJECT ADDRESS	Proposed Single Storey Rear Extension and Attic Dormer 11 Whalley Avenue Chorlton, Manchester M21 8TU	PROPOSED SOUTH ELEVATION	Notes

REVISION	DWG NO	JOB NO
	2098/Planning/Pr /SElev	2098

BUTTERFIELD ARCHITECTURE
ARCHITECTURE \ INTERIORS \ PROJECT MANAGEMENT
E \ PAULA@BUTTERFIELDARCHITECTURE.CO.UK
M \ +44 (0) 7779302856
W \ BUTTERFIELDARCHITECTURE.CO.UK
102 ROSENEATH RD, URMSTON, MANCHESTER, M41 5AZ