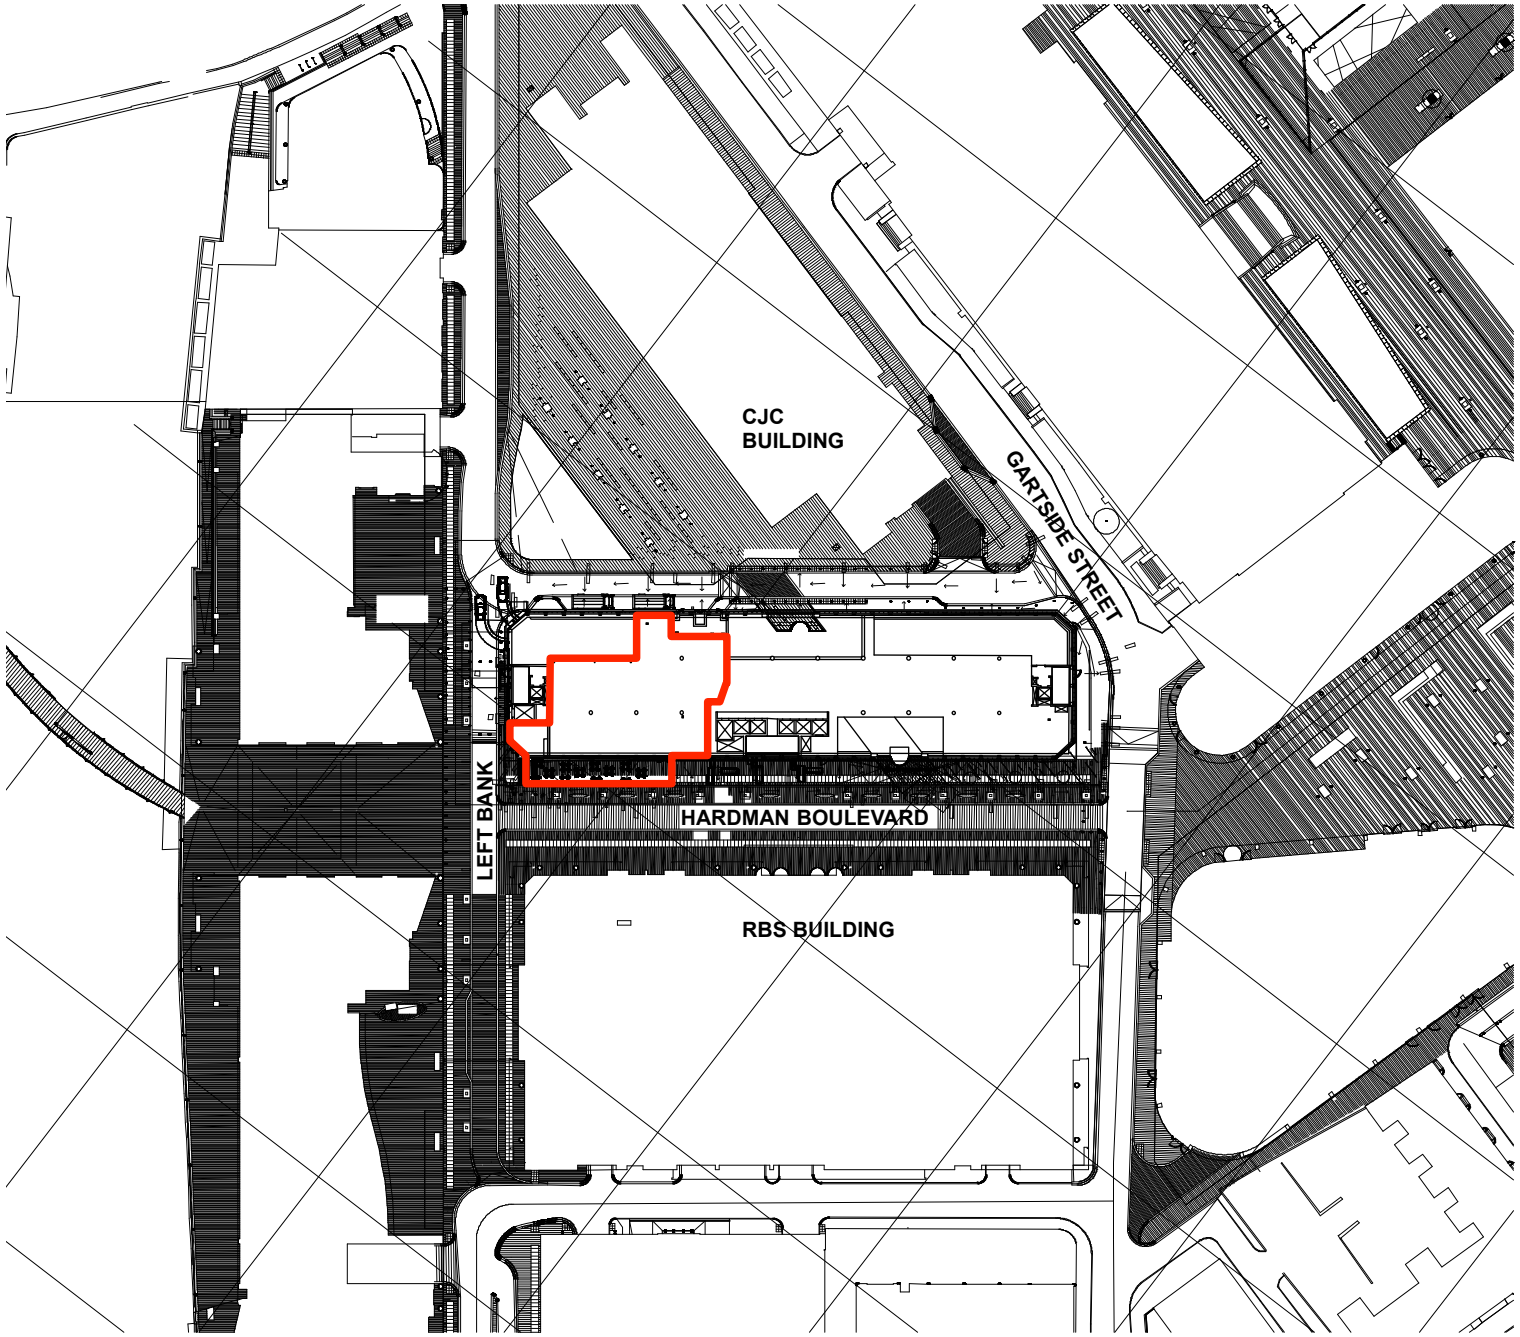



Site Plan

## Notes

This drawing should not be scaled. The contractor is to verify all dimensions and conditions on site. This drawing is the property of Fusion and they reserve the copyright. It is issued on the understanding that it will not be copied, reproduced or disclosed in whole or in part to any unauthorised party without written permission from Fusion

SITE AREA

652.25 Square Metres

FUSION
design and architecture

4 Risborough Street London SE1 0HE
Tel: 020 7928 9982 Fax: 020 7928 9994
email : mail@fusiondna .co.uk

| | |
|---|---|
| Job Name: | DRAKE & MORGAN |
| Site Address: | RETAIL UNIT G01<br>XYZ BUILDING, SPINNINGFIELDS<br>MANCHESTER |
| Drg Name: | SITE PLAN |
| Status: | INFORMATION |

| | | | |
|---|---|---|---|
| Drawn by: | SJS | Checked by: | |
| Scale: | 1:1250 @ A4 | Date: | FEBRUARY 2016 |
| Job/Drg N°: | 94.28/002 A | | |