

Plans prepared for Local Authority approval


All dimensions to be checked on site

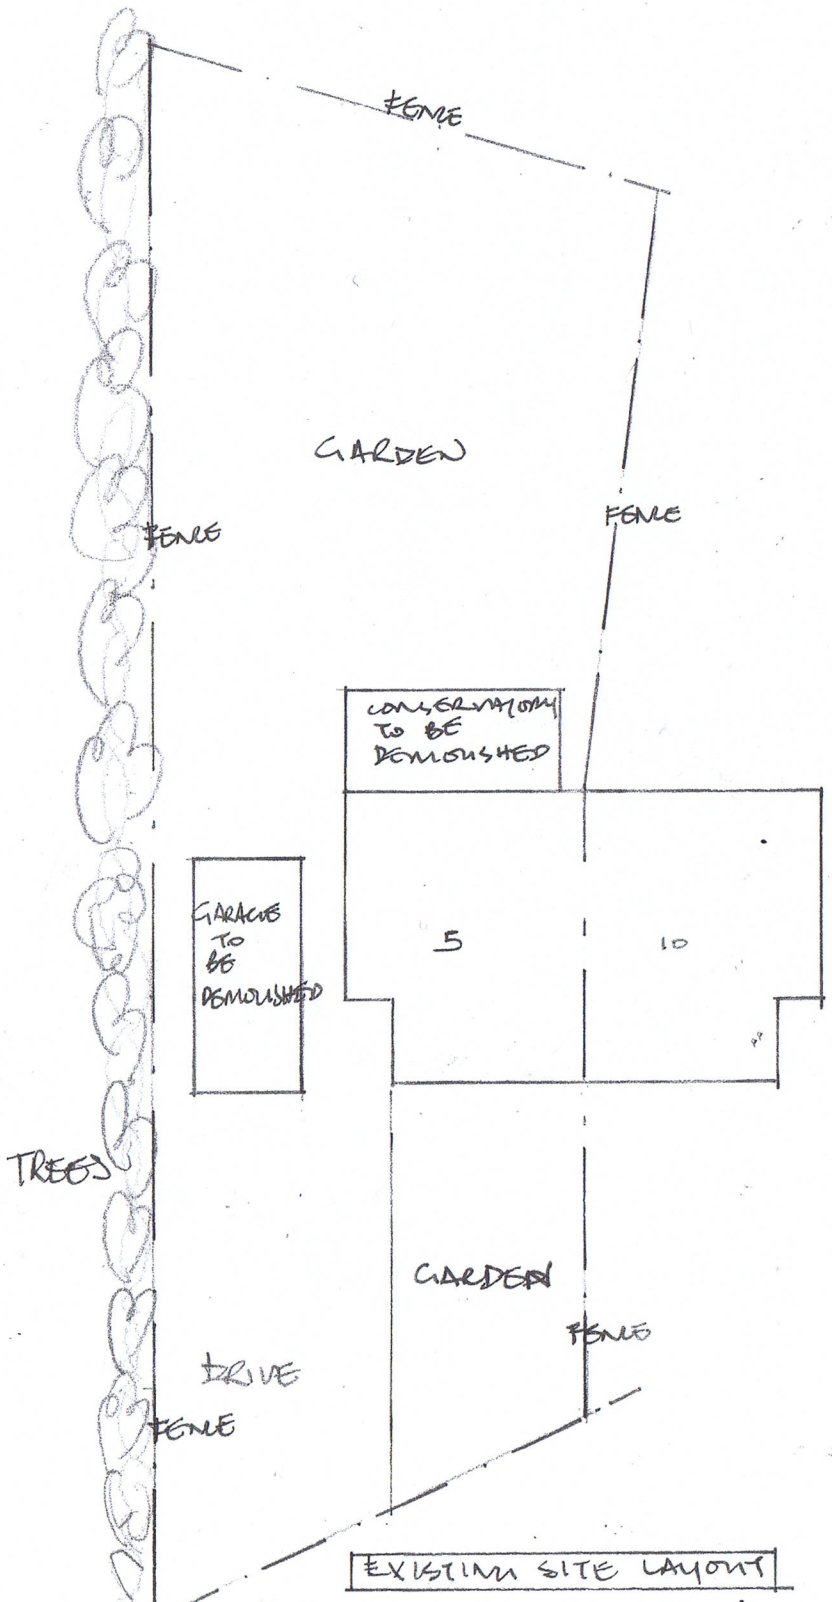

EXISTING SITE LAYOUT

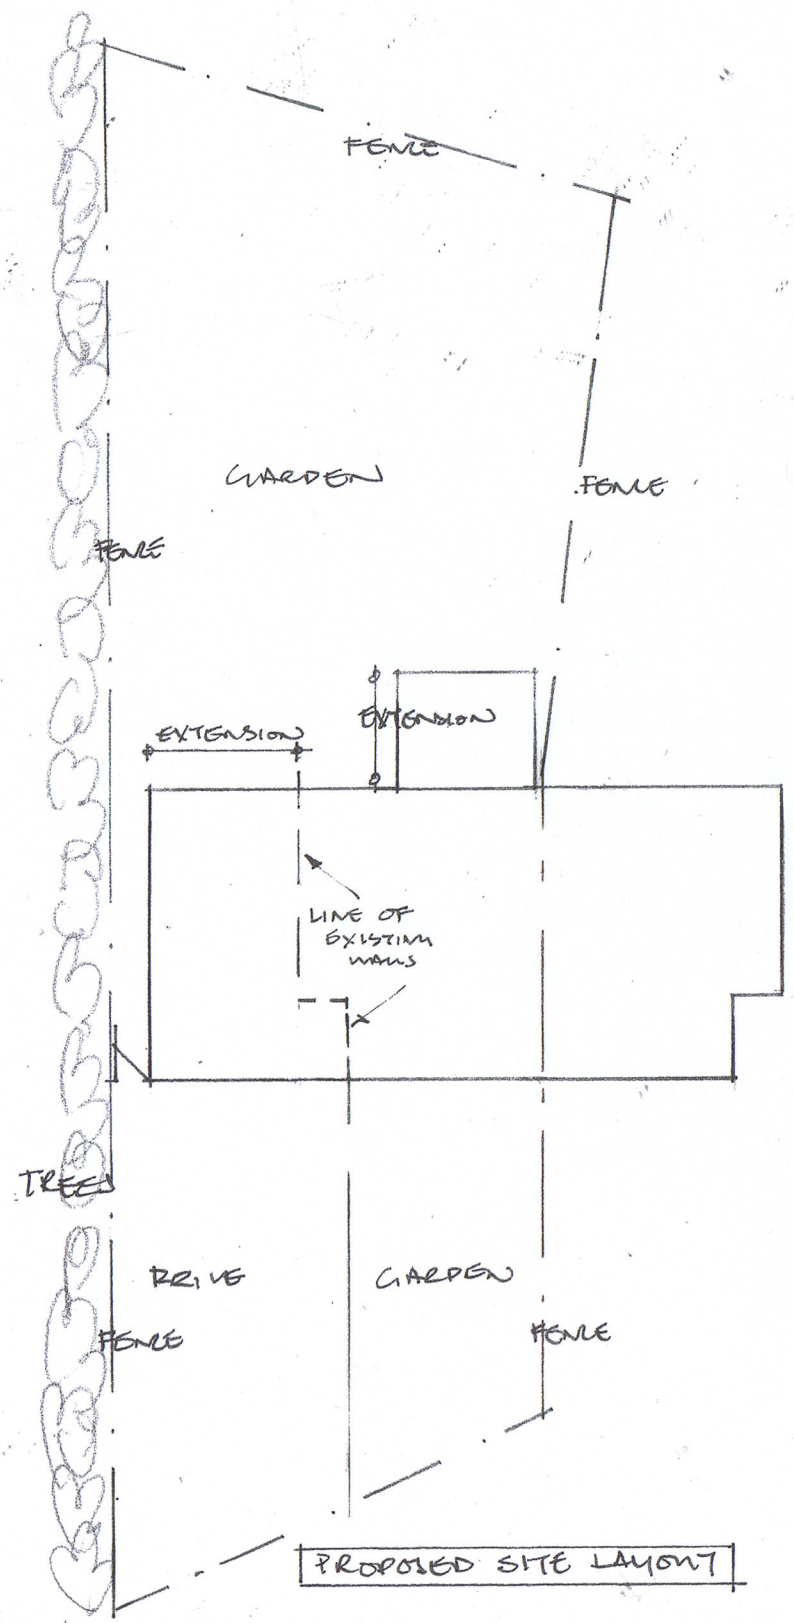

PROPOSED SITE LAYOUT

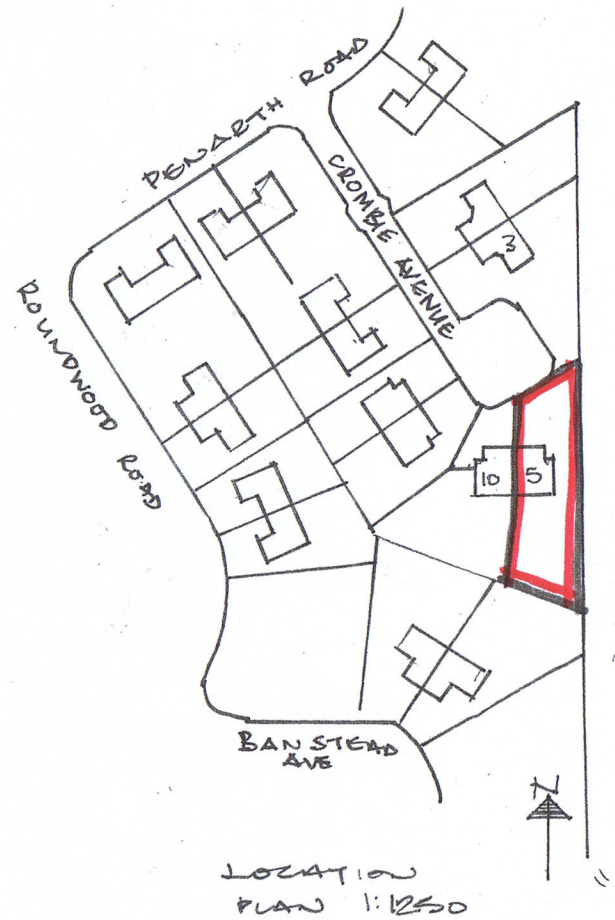

LOCATION PLAN 1:1250

Proposed Extensions at 5 Crombie Avenue

Manchester M22 4SG

Site Layouts and Location Plan

Scale 1:200 &1:1250 @A3

Drwg No PA 102012/06