

PROPOSED DENTIST SURGERY



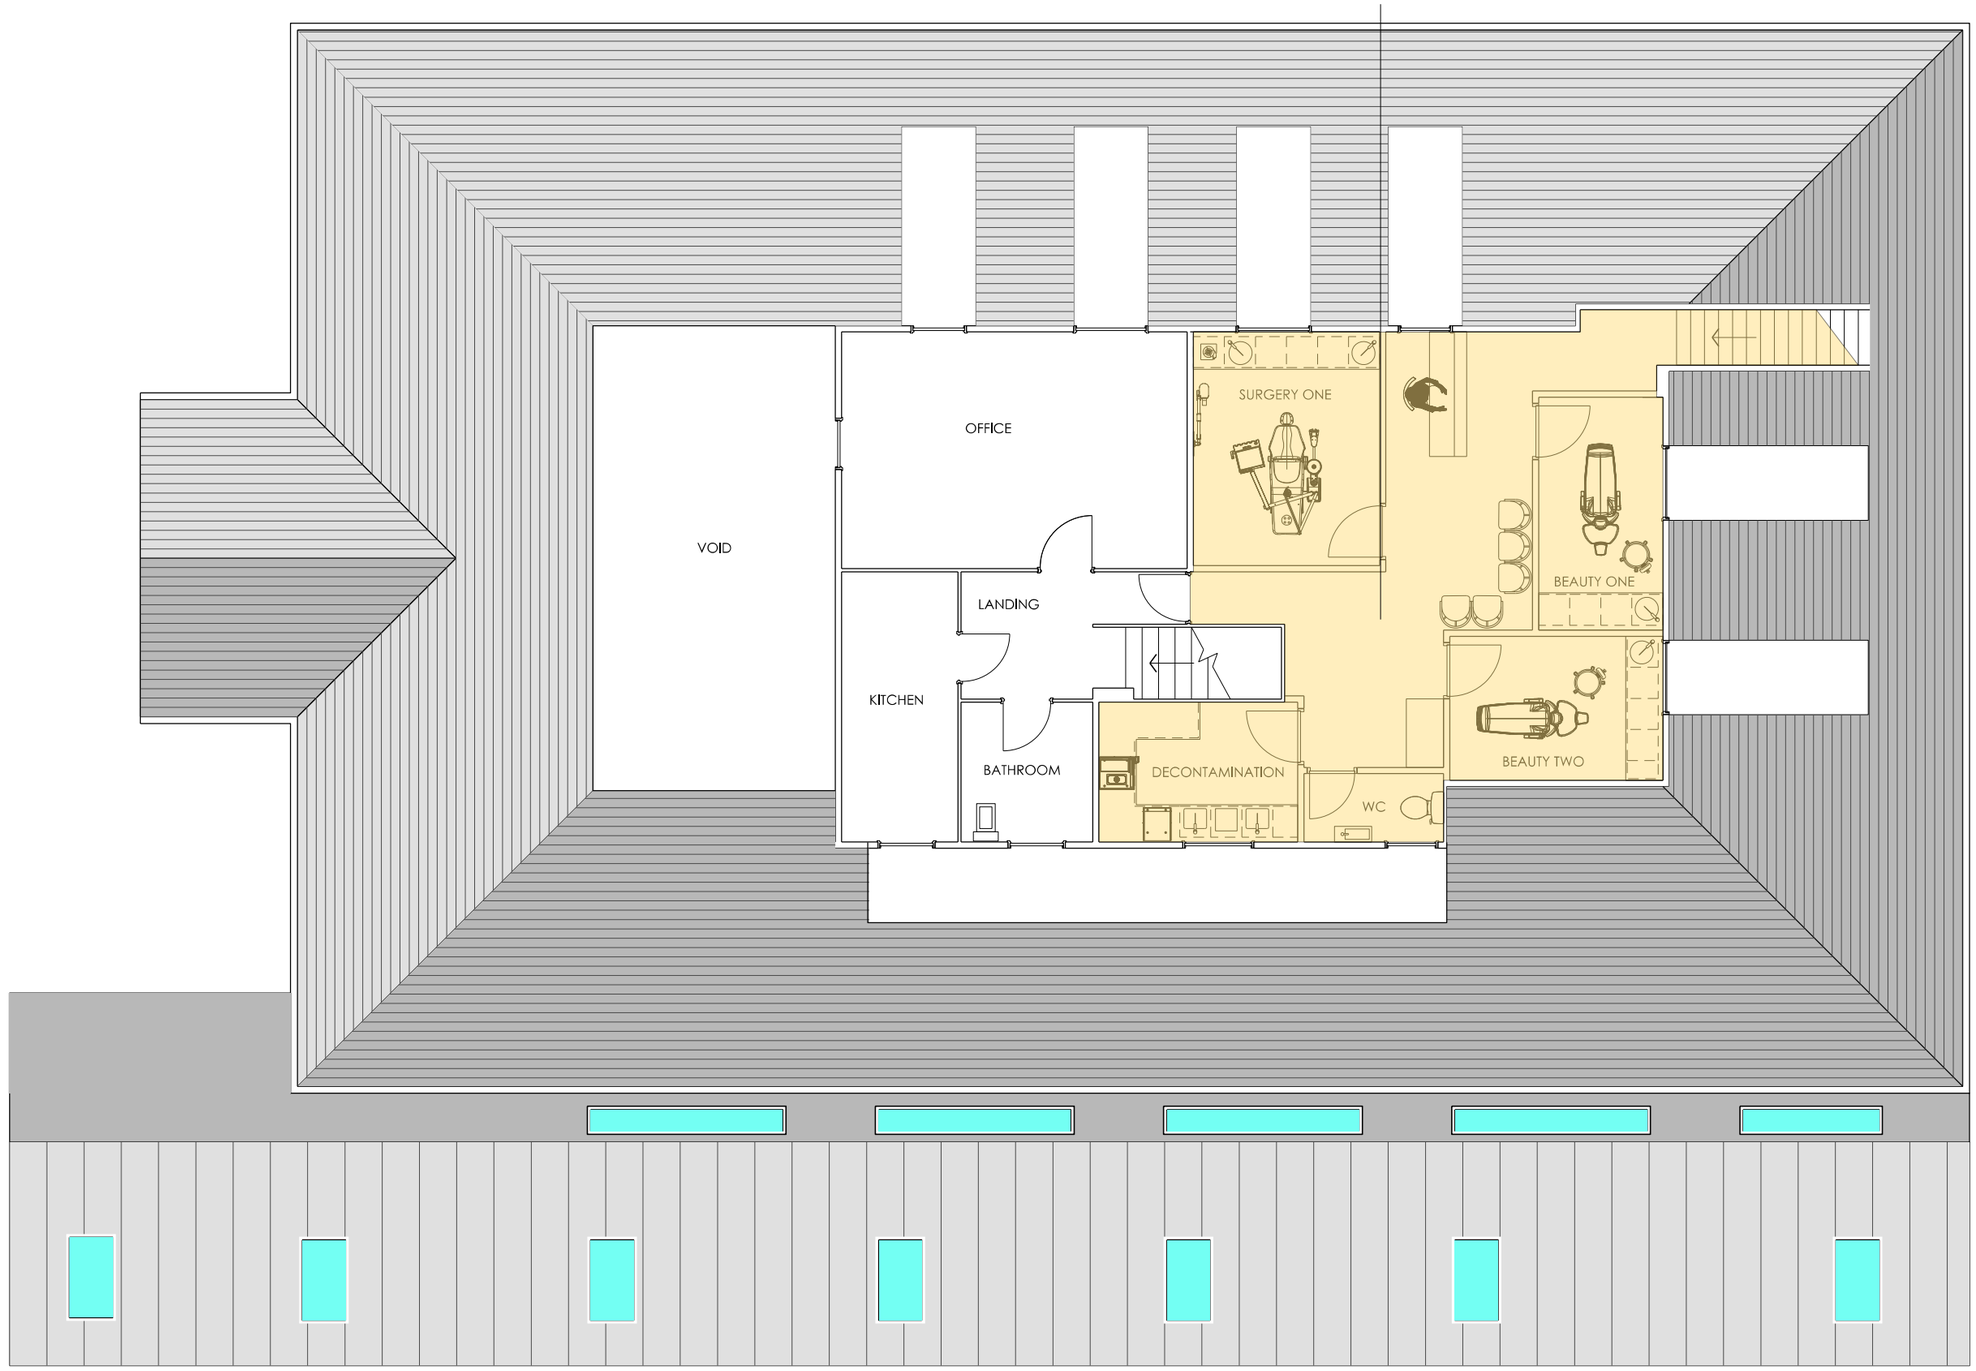

SITE LAYOUT 1:1250

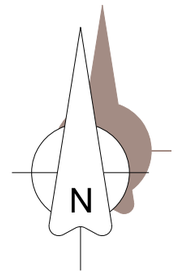

PROPOSED FIRST FLOOR PLAN 1:100

Stephen Charles
BA(Hons) DipArch RIBA
Architect
The Studio
63 Grange Road
Bury, Lancashire
BL8 2PE
T +44(0)161 762 0546
M +44(0)7591 483 613
E stephencharlesarchitect@gmail.com

Client
Conran Medical Centre
77 Church Lane
Manchester
M9 5BH

Drawing Title
Proposed First Floor Plan
Dentist

Project Number	Drg No	Rev
SC2016-89	A_006	A

Drawn	Date	Scale
SC	June 2016	1:100 @ A3