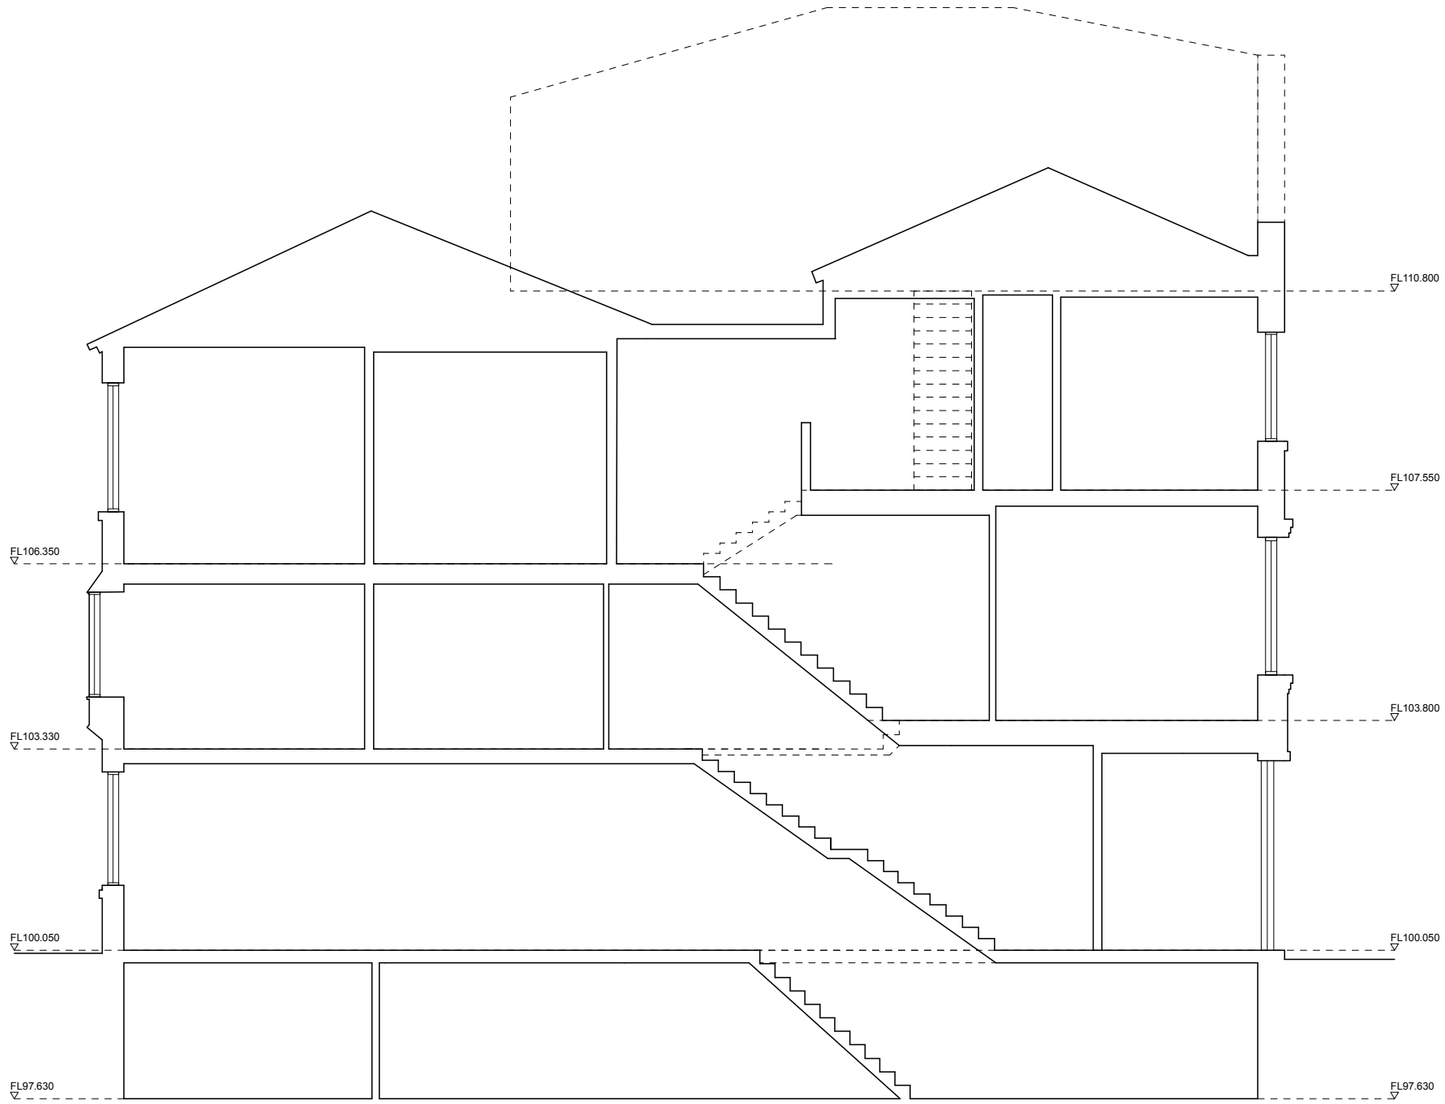

0 1 2 3 4 5
Metres

Jonathan Davidson Architects
Architecture , Planning & Industrial Design
29 Bow Lane
MANCHESTER
M2 4FW
t: 0161 711 0835
e: inbox@jdavidsonarchitects.com
w: www.jdavidsonarchitects.com

Key Plan &
Northpoint

Client Grade A Alternative

Project **14-18 Tib Lane**
Mamchester

Scale & Date 1:100 @ A3 March 2016

Document **Planning**
Existing Section

Status For information

Doc Ref 255 | PD | 1108 | -