Copyright of this drawing is vested in the Company and it must not be copied or reproduced without consent. All contractors must visit the site and be responsible for taking and checking all dimensions relative to their work. Architectural Drafting Services to be advised of any variation between drawings and site conditions.

DO NOT SCALE OFF THIS DRAWING

0 4 8 cm

Rev:	Drawn:	Comments:	Date:




Front Elevation @ 1:100




Side Elevation @ 1:100



Rear Elevation @ 1:100

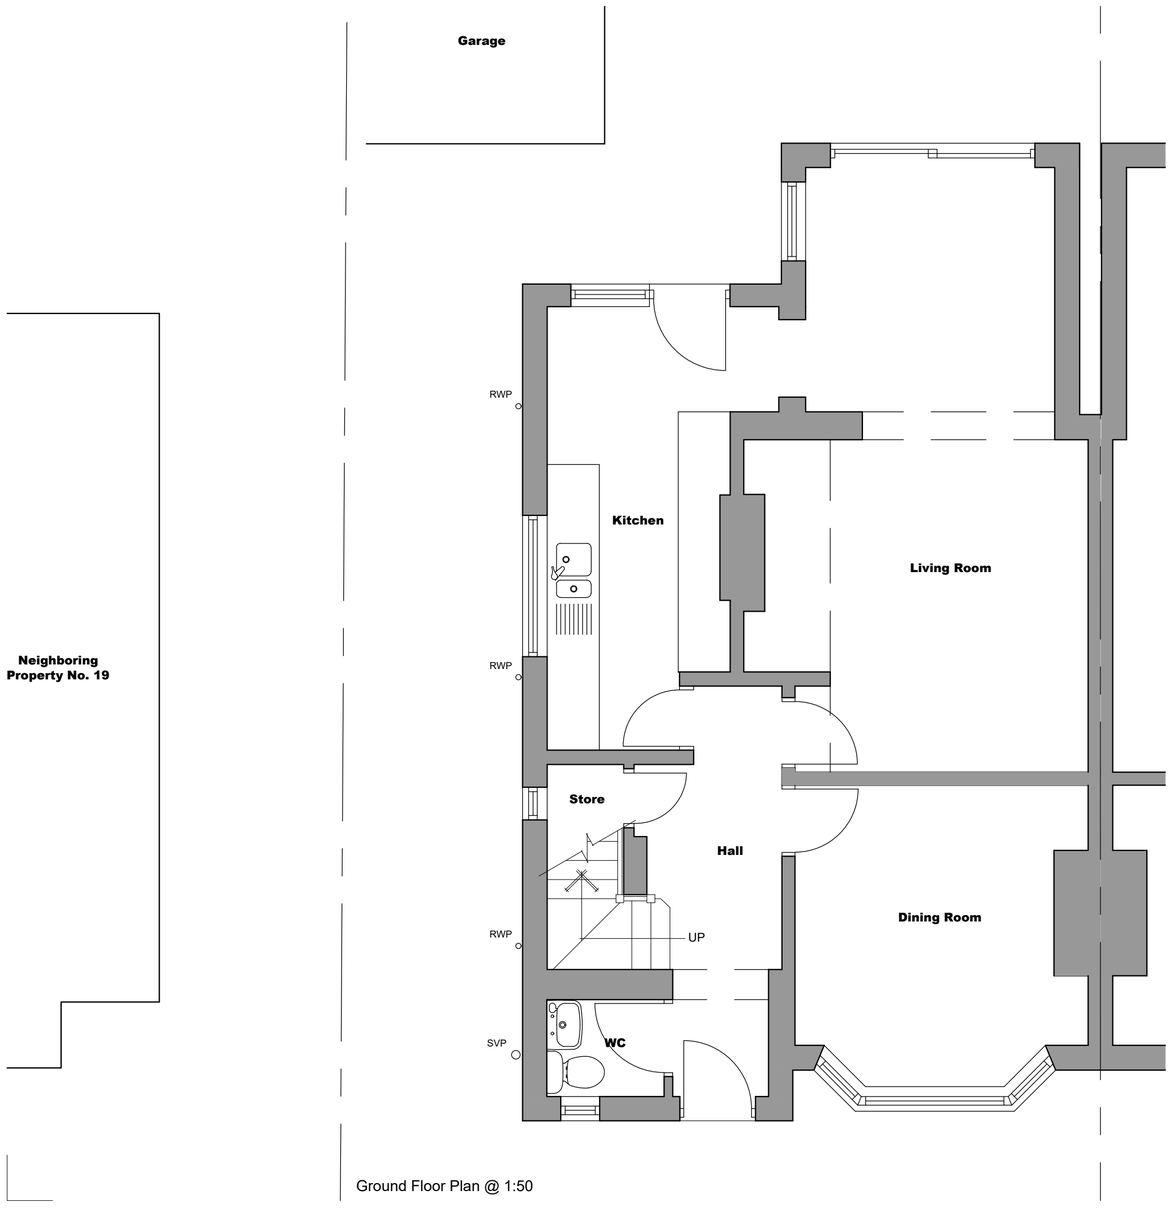

Ground Floor Plan @ 1:50

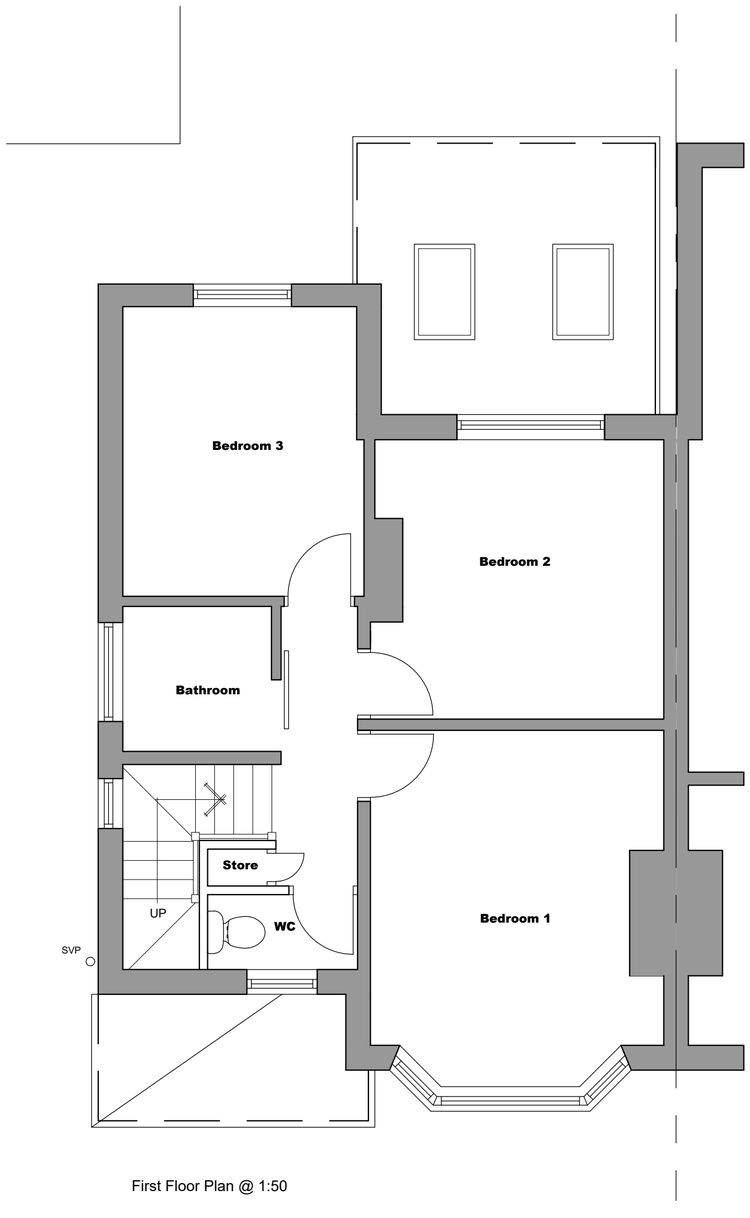

First Floor Plan @ 1:50

5 Bluebell Way Alsager Cheshire ST7 2GG
e: daniel@architecture-ads.co.uk
w: www.architecture-ads.co.uk
m: 07725 004 592
t: 01270 368 912

Architectural Drafting Service

EXISTING

Client
MR B JONES

Project
PROPOSED EXTENSION AT
21 FORDBANK ROAD, DIDSBURY M20 2TH

Title
EXISITNG CONDITIONS

Status

Date FEBRUARY 16 Scale 1:50 & 1:100 @ A2

Job No. ADS287 Drawing No. E001_Rev_A