
General Note:
1. This drawing indicates building services work only and must not be taken as accurately represent any other detail.
2. This drawing indicates the design intent only and must not be used for installation purpose.
3. Contractors to ensure that all specified materials are applied and installed as per the Manufacturers recommendations; Contractor is responsible for obtaining all installation data and related information.
4. Contractor to ensure that all services comply with with Local Authorities, Building Regulations, Environmental Health requirements Planning Regulations and CDM.
5. Contractor to check on delivery times and specified materials and fittings to meet programme and place orders for special items prior to construction. If necessary, Designers and Clients to be advised of any problems in sufficient time to specify alternatives.
6. All construction materials to comply with current fire regulations.

Copyright:
This document and all information contained herein is the sole property of BE Limited, reproduction in any form is strictly forbidden unless permission in writing is obtained.

Warning:
No dimension is to be scaled from this drawing. All Contractors must visit site and will be responsible for taking and checking all dimensions and conditions related to this work. Designer must be advised of any discrepancies in writing.

This document is to be read in conjunction with the Specification, Bill of schedules and other related drawings where applicable.

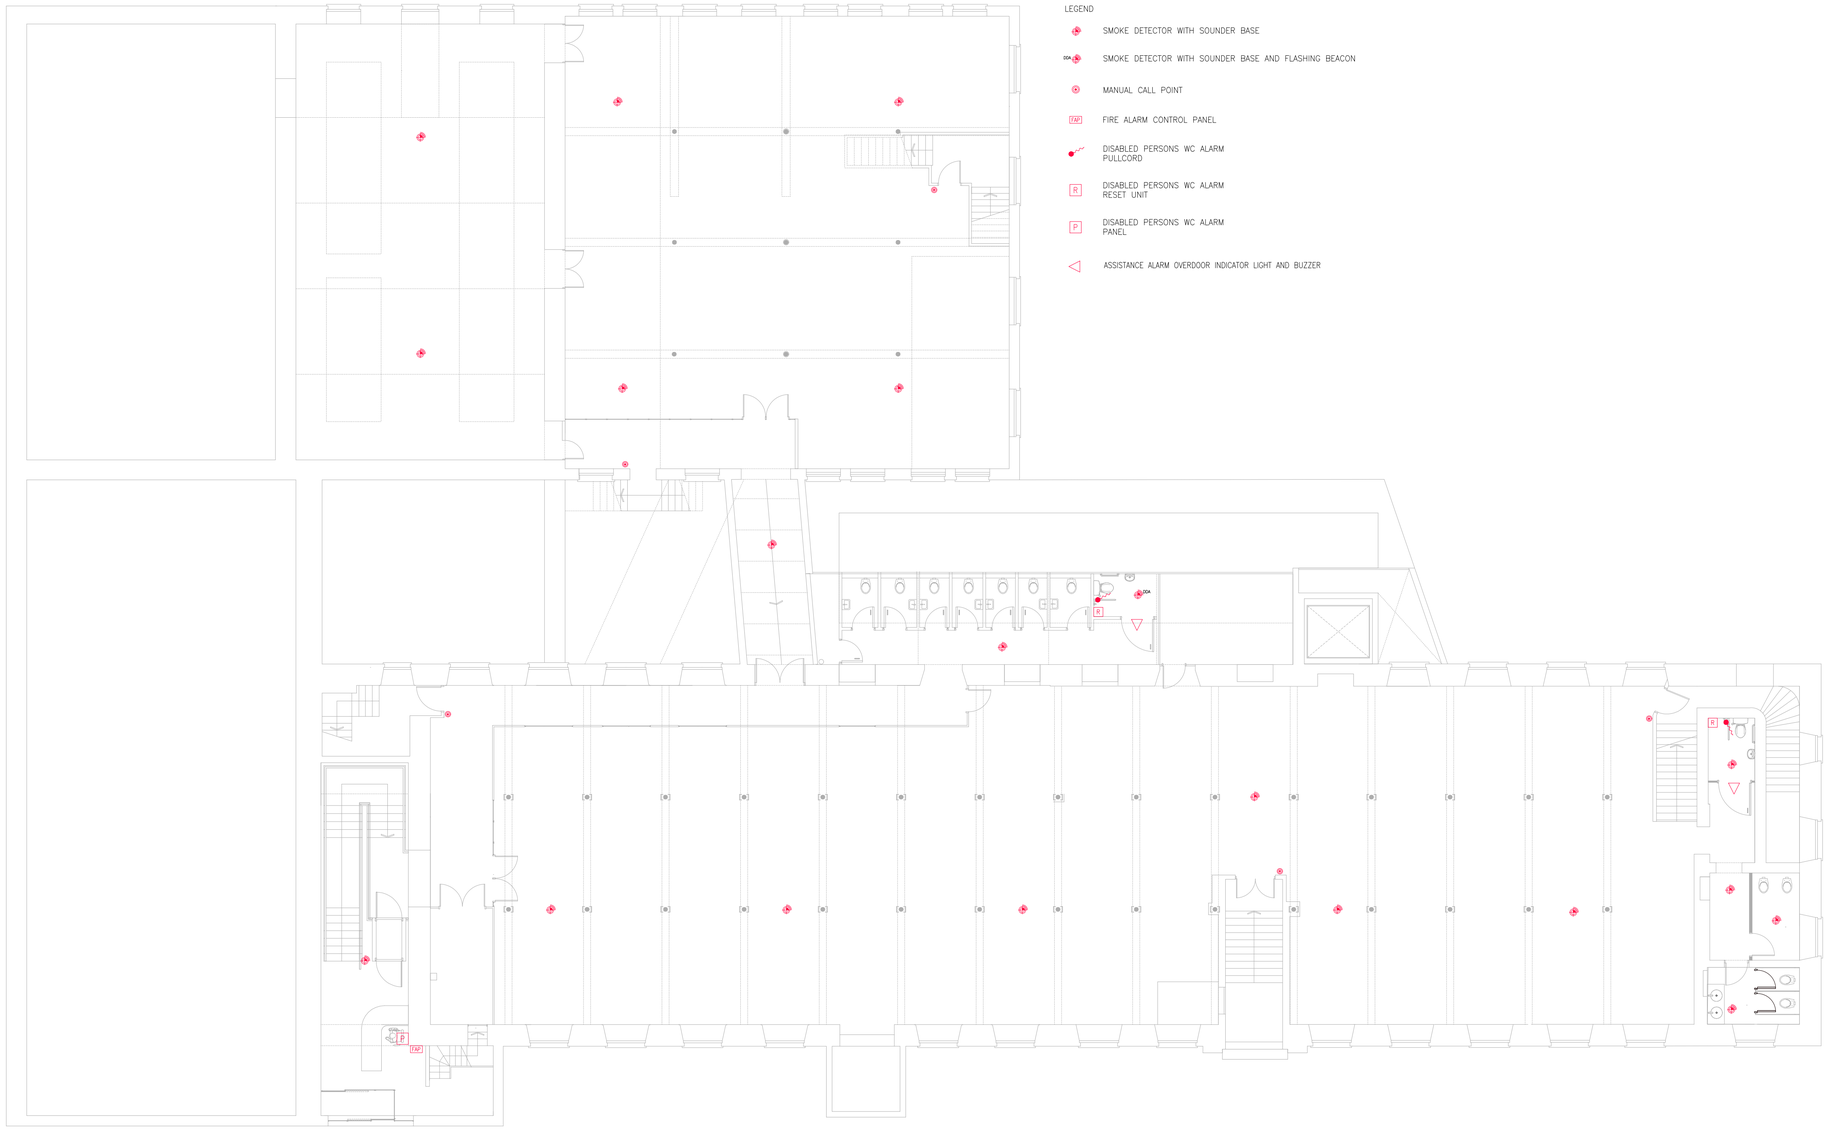

REV	DESCRIPTION	BY	DATE
P1	PRELIMINARY ISSUE	JS	07.09.16

BE
SUSTAINABLE THINKING
BE Thinking Limited
37 Market Street
Hollingworth, Hyde
Greater Manchester
SK14 8NE
Tel : 0161 820 6384
E-mail : hello@bethinking.co.uk
Web : www.bethinking.co.uk

Client:	Atelier MB
Project:	Chatham Mill Chester Street Manchester
Drawing:	Electrical Engineering Services Proposed First Floor Fire Alarm
Date:	01.09.16
Project No:	BETC131
Scale:	1:100@A1
Checked:	JN
Drawn:	JS
Dwg. No.	68-801
Rev. No.	P1
Status.	Preliminary Issue