

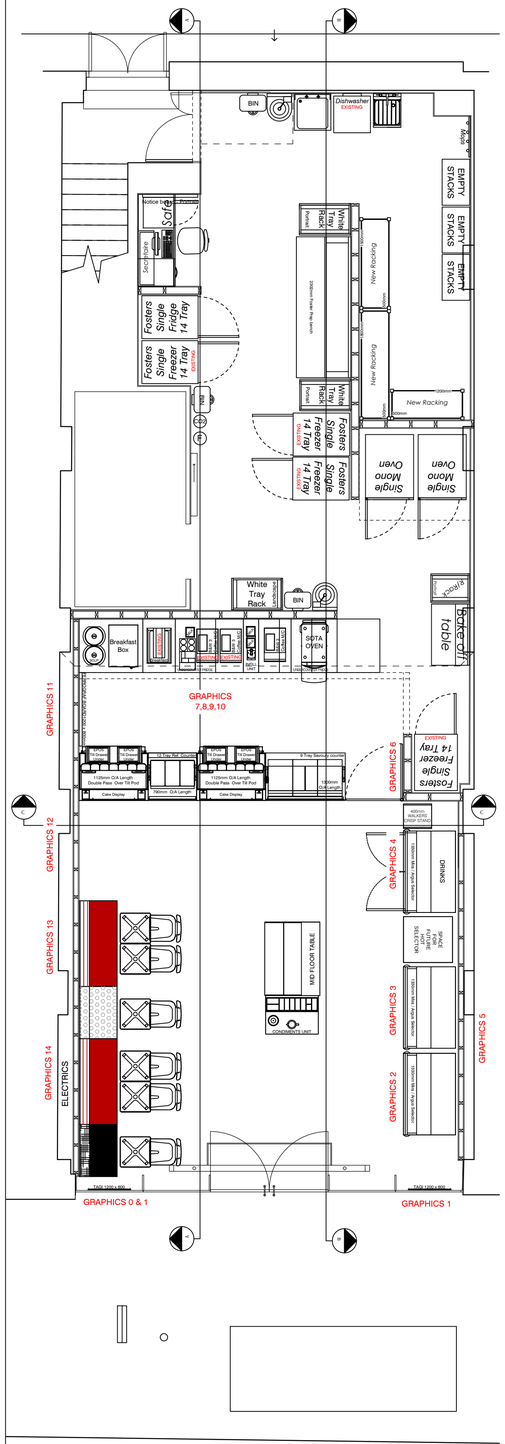



REFERENCE FLOOR PLAN GROUND FLOOR 1:50

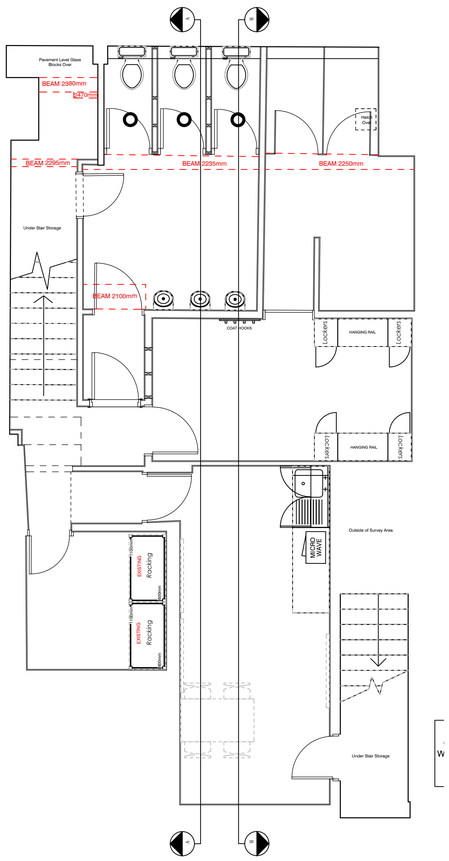


REFERENCE FLOOR PLAN BASEMENT 1:50

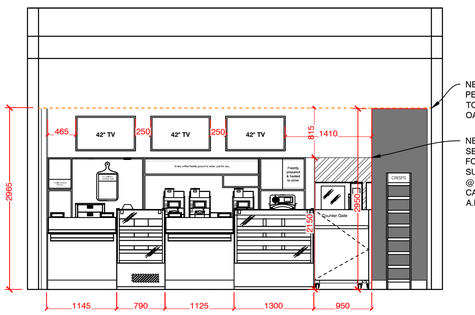


PROPOSED SECTION C - C 1:50

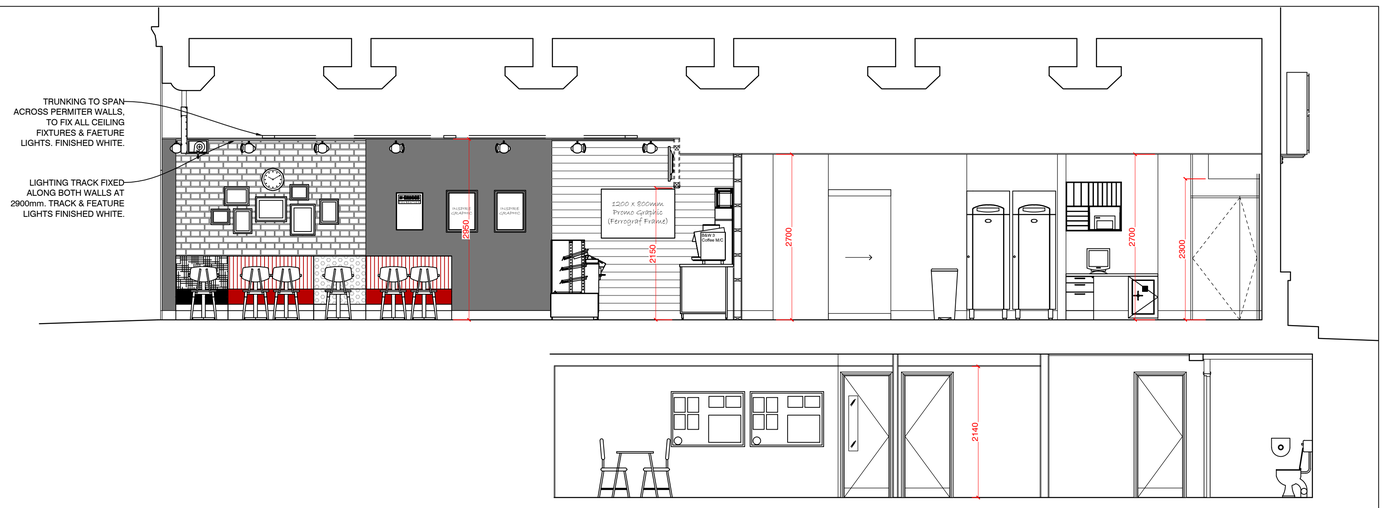

PROPOSED SECTION A - A 1:50

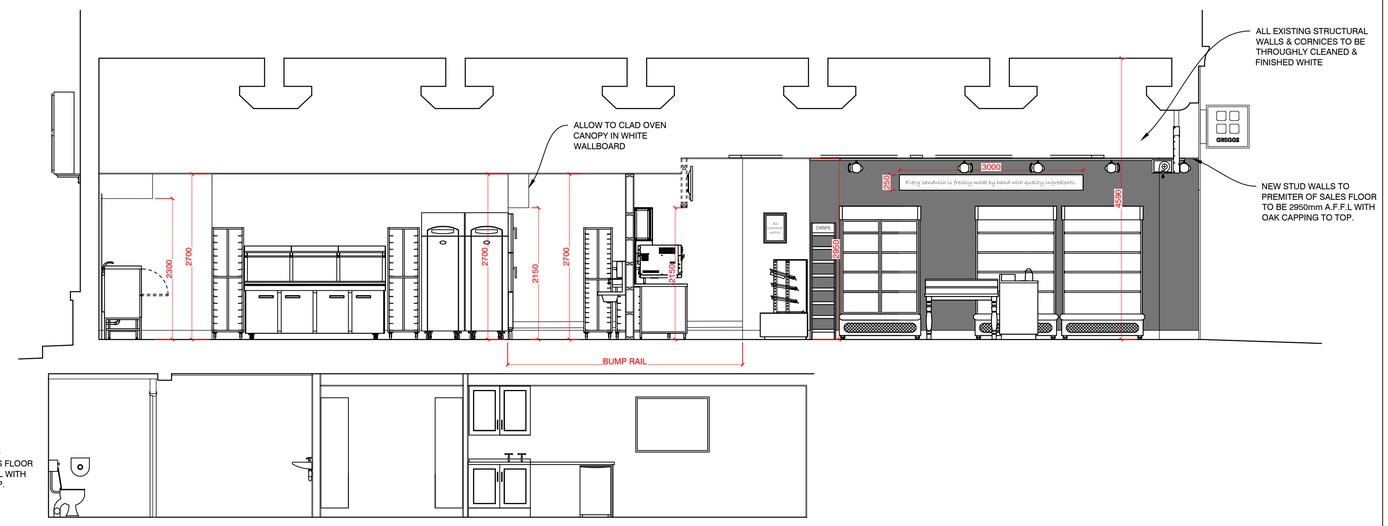

PROPOSED SECTION B - B 1:50

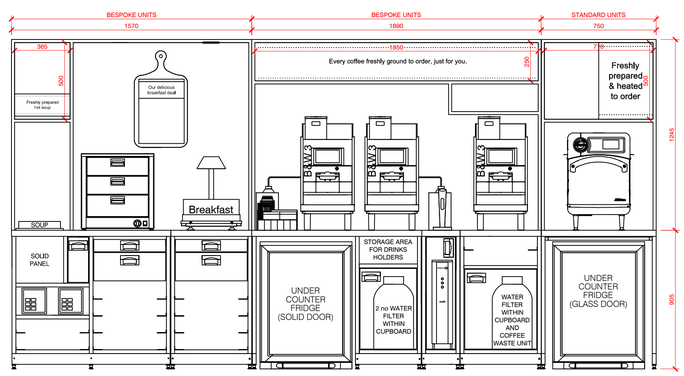

PROPOSED BACK BAR ELEVATION 1:20

GRAPHIC NUMBER	GRAPHIC DESCRIPTION	WIDTH MM	HEIGHT MM	SUPPLIED BY	FITTED BY
GRAPHIC 0	DDA SIGNAGE STATUTORY SIGN	STANDARD	STANDARD	RETAIL SUPPORT	SHOPFITTER
GRAPHIC 1	TAGI POS WINDOW GRAPHIC (x2)	600	1200	KEP	SHOPFITTER
GRAPHIC 2 CARDBOARD	SELF SELECTOR HEADER GRAPHIC	1255	200	RETAIL SUPPORT	SHOPFITTER
GRAPHIC 3 CARDBOARD	SELF SELECTOR HEADER GRAPHIC	1255	200	RETAIL SUPPORT	SHOPFITTER
GRAPHIC 4 CARDBOARD	SELF SELECTOR HEADER GRAPHIC	1255	200	RETAIL SUPPORT	SHOPFITTER
GRAPHIC 5 CARDBOARD	EVERY SANDWICH FRESHLY MADE WITH QUALITY INGREDIENTS	3000	250	KEP	SHOPFITTER
GRAPHIC 6	FERROGRAF A3 CUSTOMER NOTICE (x1)	420	297	KEP	SHOPFITTER
GRAPHIC 7	OAK UNIT - FERROGRAF HOT SANDWICH GRAPHIC	710	500	KEP	SHOPFITTER
GRAPHIC 8	OAK UNIT - FERROGRAF COFFEE GRAPHIC	BESPOKE 1890	250	KEP	SHOPFITTER
GRAPHIC 9	SOUP PADDLE : DOUBLE SIDED, SOUP MENU / BREAKFAST MEAL DEAL	295	420	KEP	SHOPFITTER
GRAPHIC 10	OAK UNIT - FERROGRAF SOUP GRAPHIC	365	500	KEP	SHOPFITTER
GRAPHIC 11	FERROGRAF PROMOTIONAL BOARD (LANDSCAPE) (x1)	1200	800	KEP	SHOPFITTER
GRAPHIC 12	FERROGRAF INSPIRE TO BUY GRAPHIC (x2)	420	594	KEP	SHOPFITTER
GRAPHIC 13	FOUNDATION CHARITY POSTER - 50mm BLACK FRAME	420	594	KEP	SHOPFITTER
GRAPHIC 14	LOCALISED PHOTO BUNDLE(x7)	TBC	TBC	PWD	SHOPFITTER

N.B. ALL GRAPHICS TO BE ORDERED BY GREGGS PROJECT MANAGER. NOVOGRAF GRAPHICS TO BE OVERSIZED BY 100MM TO ALLOW FOR SITE TRIMMING.

REV	DESCRIPTION	DATE	NAME
B	SECTIONS UPDATED	31.08.16	MB
A	UPDATED INLINE WITH COMMENTS BY MB	27.07.16	MH

GREGGS

GREGGS Plc (PENNINIES)
31 GREENSIDE STREET
OPENSHAW
MANCHESTER
M11 2HW
Tel: (0161) 274 2760

Shop Name
OXFORD STATION

Title
PROPOSED SECTIONS

Site Address
10 OXFORD ROAD, MANCHESTER M1 5QA

Gross Building Area	Gross Sales Area
173 Sq m	39.3 Sq m

Drawing No.	Rev.
RPEN/S1492/07	B

Date 26/07/2016 | Scale 1:50 @ A1

Drawn by FH | Issued 31/08/2016

Scale Bar 0 500 1000 2000

DO NOT SCALE THIS DRAWING