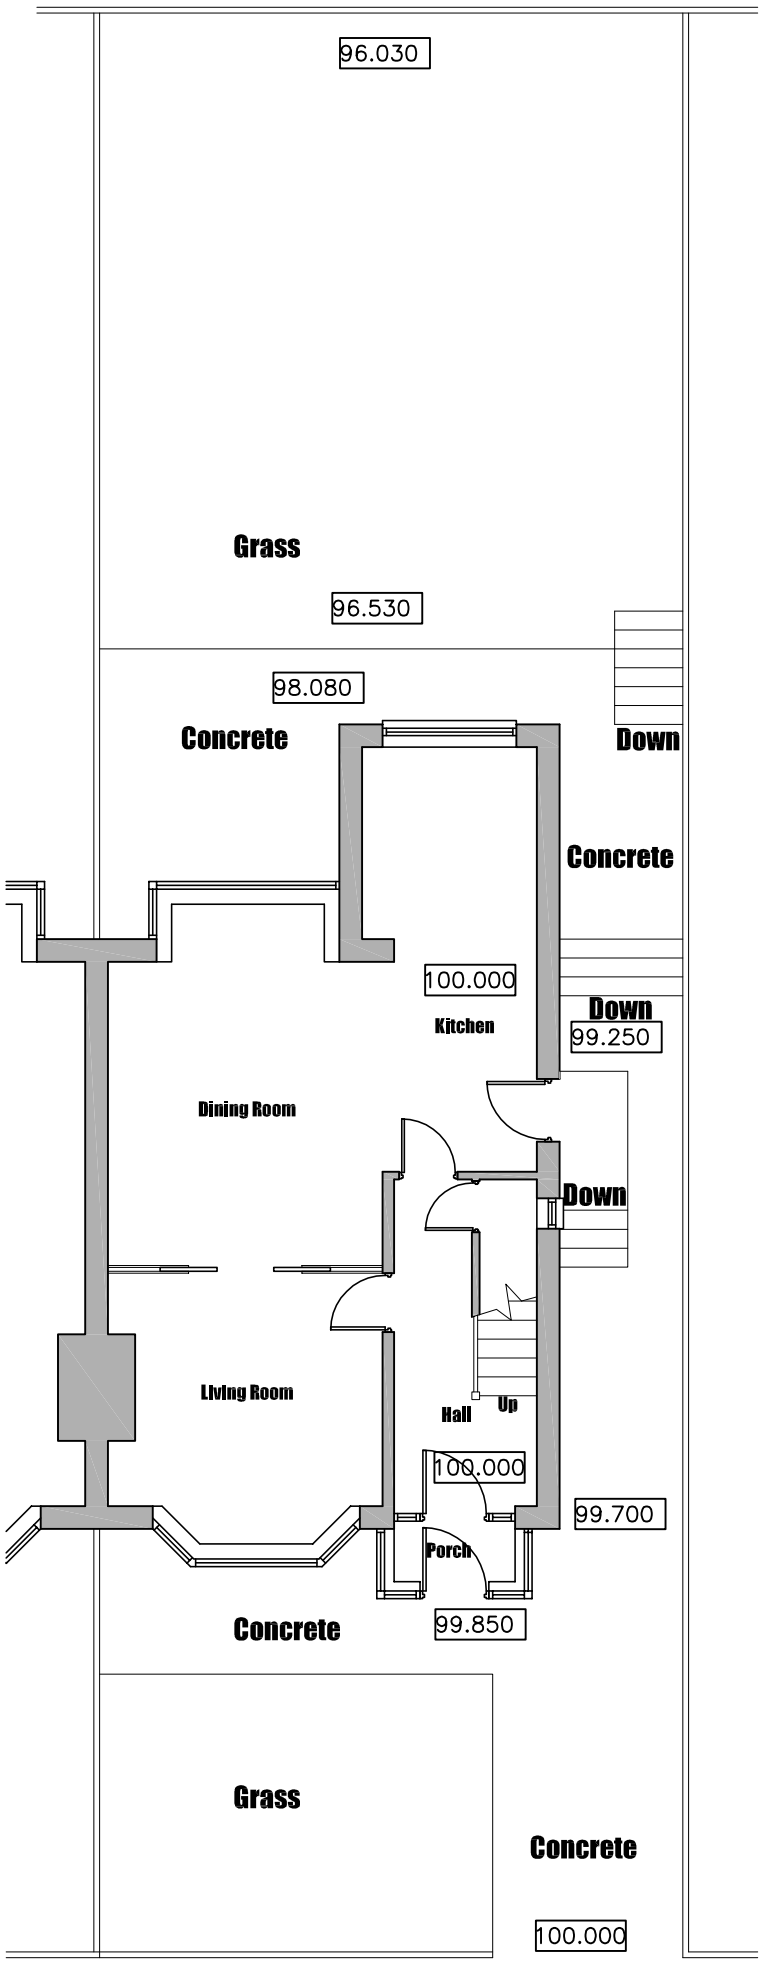


## Site Plan
## Scale 1:100

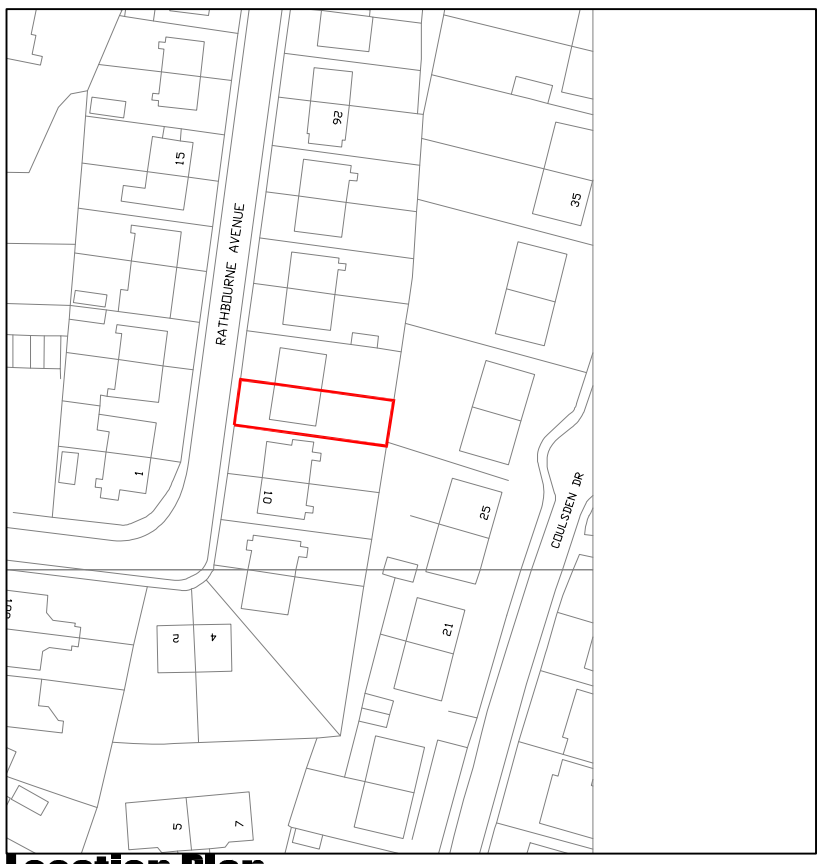


## Location Plan
## Scale 1:1250

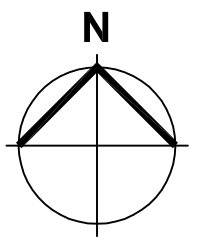


| | |
|---|---|
| JOB TITLE : | Proposed Single And 2 Storey Extensions |
| ADDRESS : | 14 Rathbourne Avenue, Blackley |
| DRAWING TITLE : | Existing Site And Location Plan |
| SCALE : | 1:100 @ A3 |
| DRAWN : xxx | DATE : 08-09-16 |
| JOB NO./ DWG NO. | 101-01 |