This drawing is sole copyright and should not be copied or reproduced without prior consent.
Do not scale off this drawing.
All dimensions are to be checked on site

NOTES:

REVISION

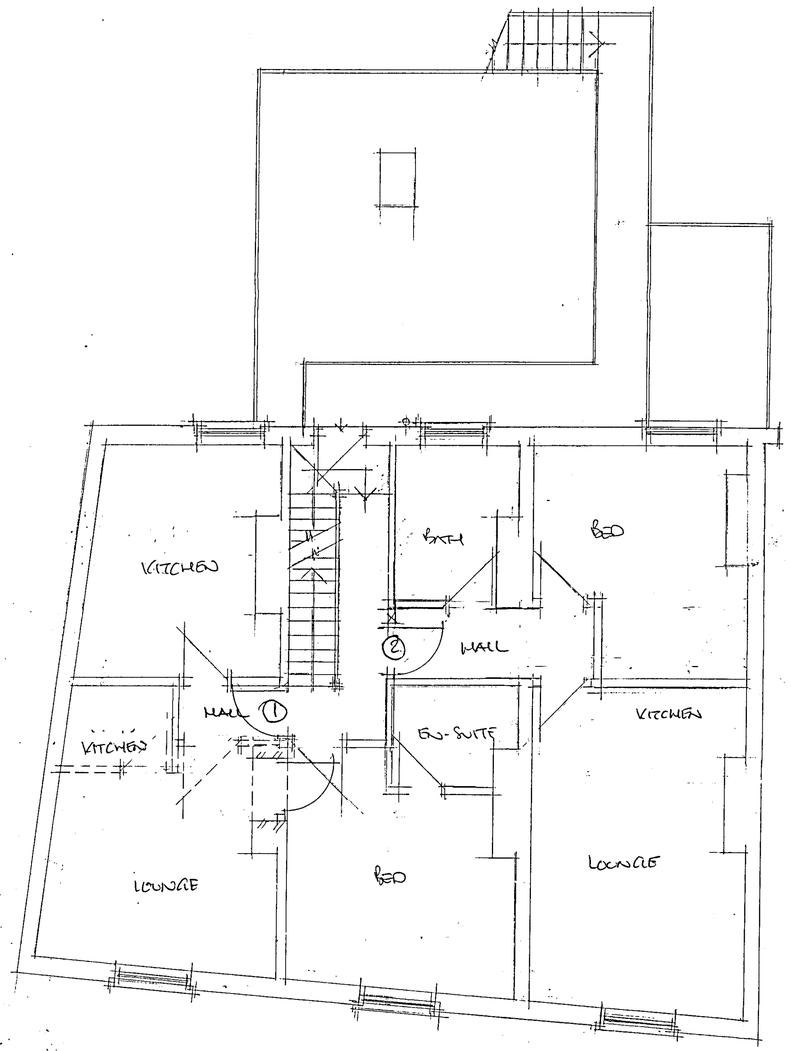

FIRST FLOOR PLAN

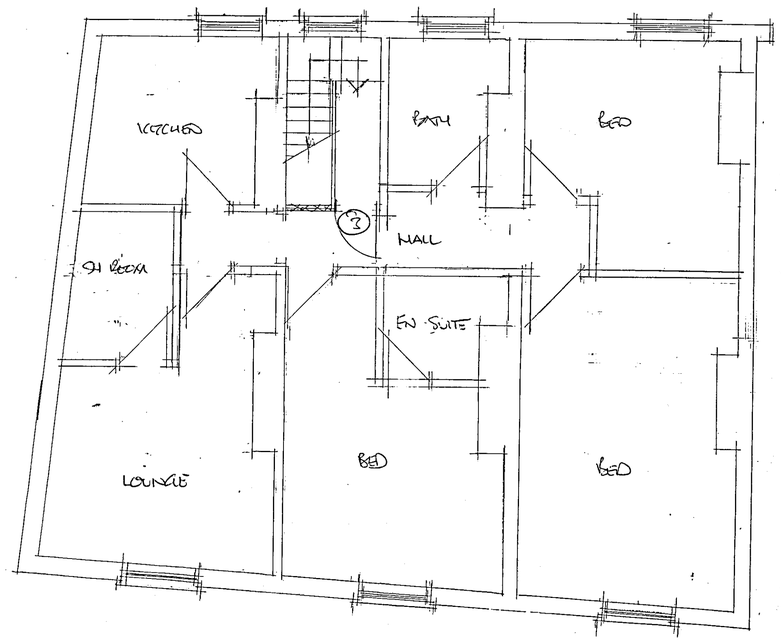

SECOND FLOOR PLAN

PLANNING AND BUILDING CONTROL
28 MAR 2013

CLIENT
MR A. ALI
44 CAVENDISH STREET
HULME M15 6BQ

JOB TITLE
PROPOSED 3ND FLATS.

DRG. TITLE
FIRST & SECOND FLOOR PLANS AS PROPOSED

HOLBOROW + ORMESHER
Limited
architectural & interior design
Station House
Adams Hill
Knutsford
Cheshire WA16 6DN
telephone : 01565 652275
facsimile : 01565 750501

ISSUE	ORIGINAL	1	2	3	4	5	6	7
REVISION		A						
DATE		AMEND 13						
DRAWN		DMO						
CHECKED								
APPROVED								

SCALE 1:50

DRAWING NUMBER 961/09/04.A

M 534334 R