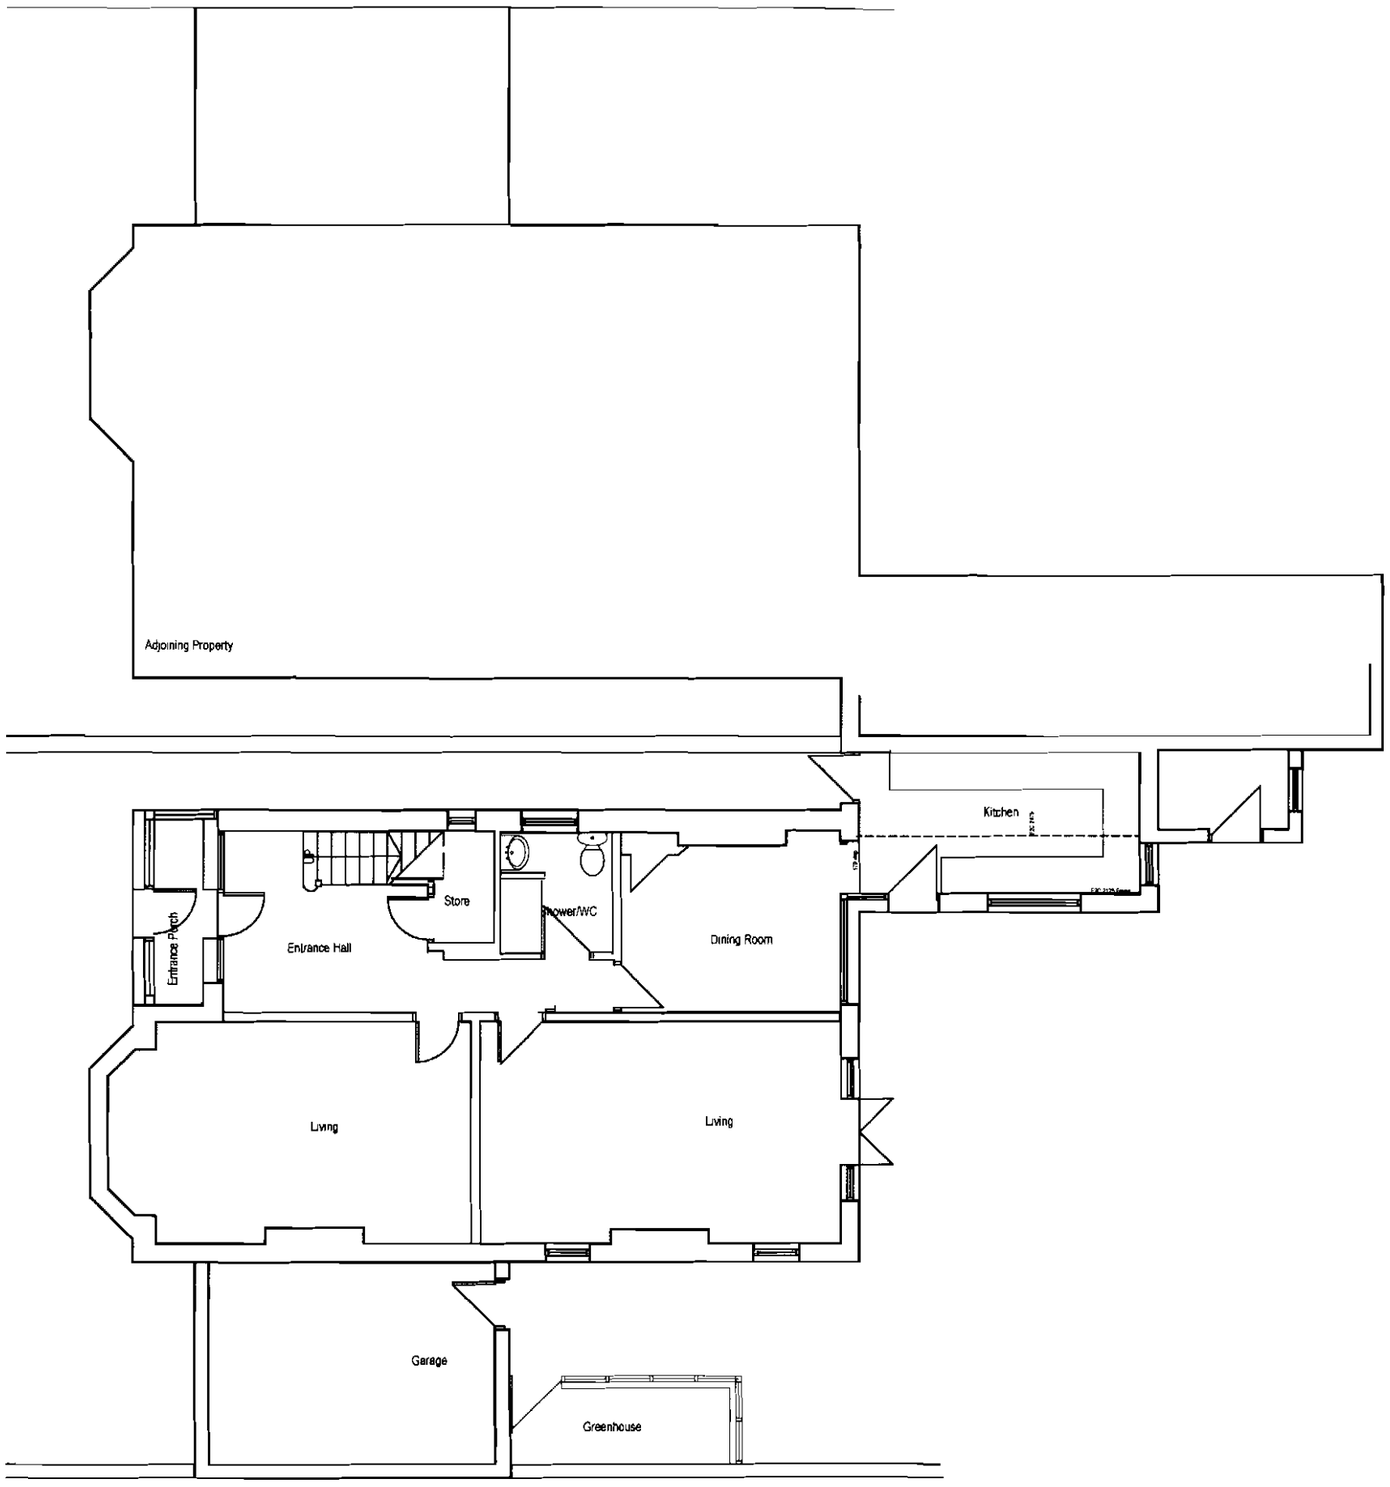


Ground Floor Plan

NOTES:
All site dimensions to be verified by contractor on site prior to work commencing.
Do not scale from this drawing
Only work to written dimensions

STATUS: PLANNING

REV	ITEM	date	by

leighton architects
17 Brundretts Road
Manchester M21 9DA
Tel/fx:0161 881 0573
www.leightonarchitects.com

Client.
Dr.Khalid Nadvi
67 Manley Road
Manchester
M16 8WF

Project :
Extension to
67 Manley Road
Manchester
M16 8WF

Title: Existing Ground Floor Plan

Scale:	1: 100 @ A3	Drawn by: SPL
Date:	MAY 2008	Checked by:
Drawing no: 0727/L-002		Revision:



FRONT ELEVATION

57 Manley Road



SIDE ELEVATION

NOTES:
All site dimensions to be verified by contractor on site prior to work commencing.
Do not scale from this drawing
Only work to written dimensions

29 MAY 2008

STATUS: PLANNING

REV	ITEM	date	by

leighton architects
17 Brundretts Road
Manchester M21 9DA
Tel/fx:0161 881 0573
www.leightonarchitects.com

Client:
Dr.Khalid Nadvi
67 Manley Road
Manchester
M16 8WF

Project: Extension to
67 Manley Road
Manchester
M16 8WF

Title: Existing Front & Side Elevations

Scale: 1:100 @ A3

Drawn by: SPL

Date: MAY 2008

Checked by:

Drawing no: 0727/L-003

Revision

NOTES:
All site dimensions to be verified by contractor on site prior to work commencing
Do not scale from this drawing
Only work to written dimensions



29 MAY 2008

STATUS: PLANNING

REV	ITEM	date	by

leighton architects
17 Brundretts Road
Manchester M21 9DA
Tel/fx:0161 881 0573
www.leightonarchitects.com

Client:
Dr.Khalid Nadvi
67 Manley Road
Manchester
M16 8WF

Project : Extension to
67 Manley Road
Manchester
M16 8WF

Title: Existing Rear Elevation

Scale:	1:100 @ A3	Drawn by: SPL
Date:	MAY 2008	Checked by:
Drawing no 0727/L-004		Revision: