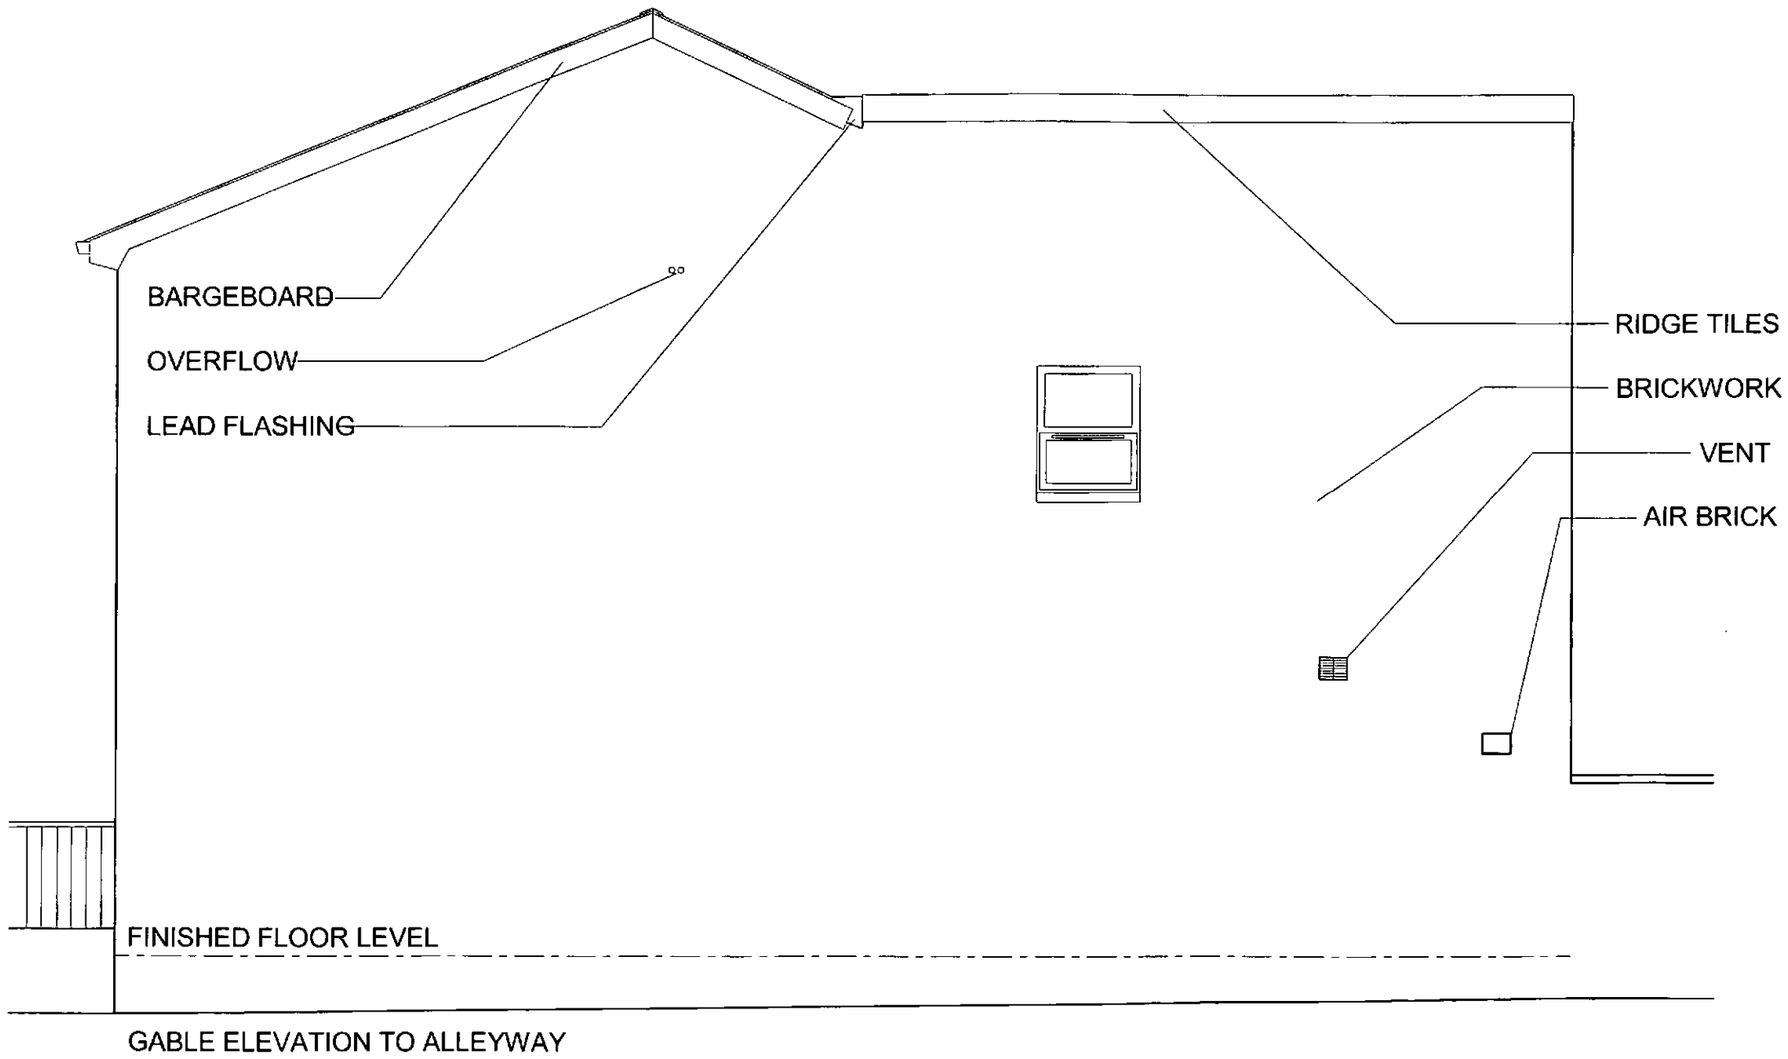

GABLE ELEVATION TO ALLEYWAY

Notes

Do not scale from this drawing.

All dimensions must be checked on site by contractor prior to construction.

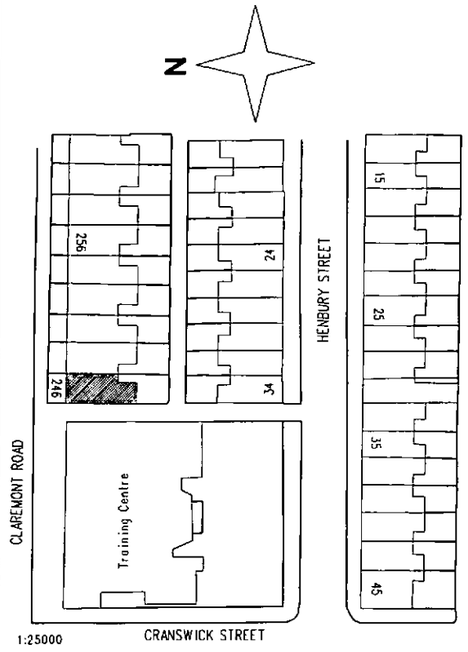

Bernard Taylor Partnership Ltd.
Architects

ELIZABETH HOUSE, 486 DIDSBURY ROAD, HEATON MERSEY,
STOCKPORT, CHESHIRE, SK4 3BS.
Tel: 0161-443 1221
Fax: 0161-442 1672
E-mail: Info@BernardTaylor.co.uk

Client

Adactus Housing Group Ltd

PLANNING AND BUILDING CONTROL
04 SEP 2012

Job

Adactus CESP
Moss Side

Description

246 Claremont Street
Gable Elevation
As Existing

Drawn: DL Date: 10.07.2012 Scale: 1:50

Job No:	Drg No:	Rev.
2515	A09E	

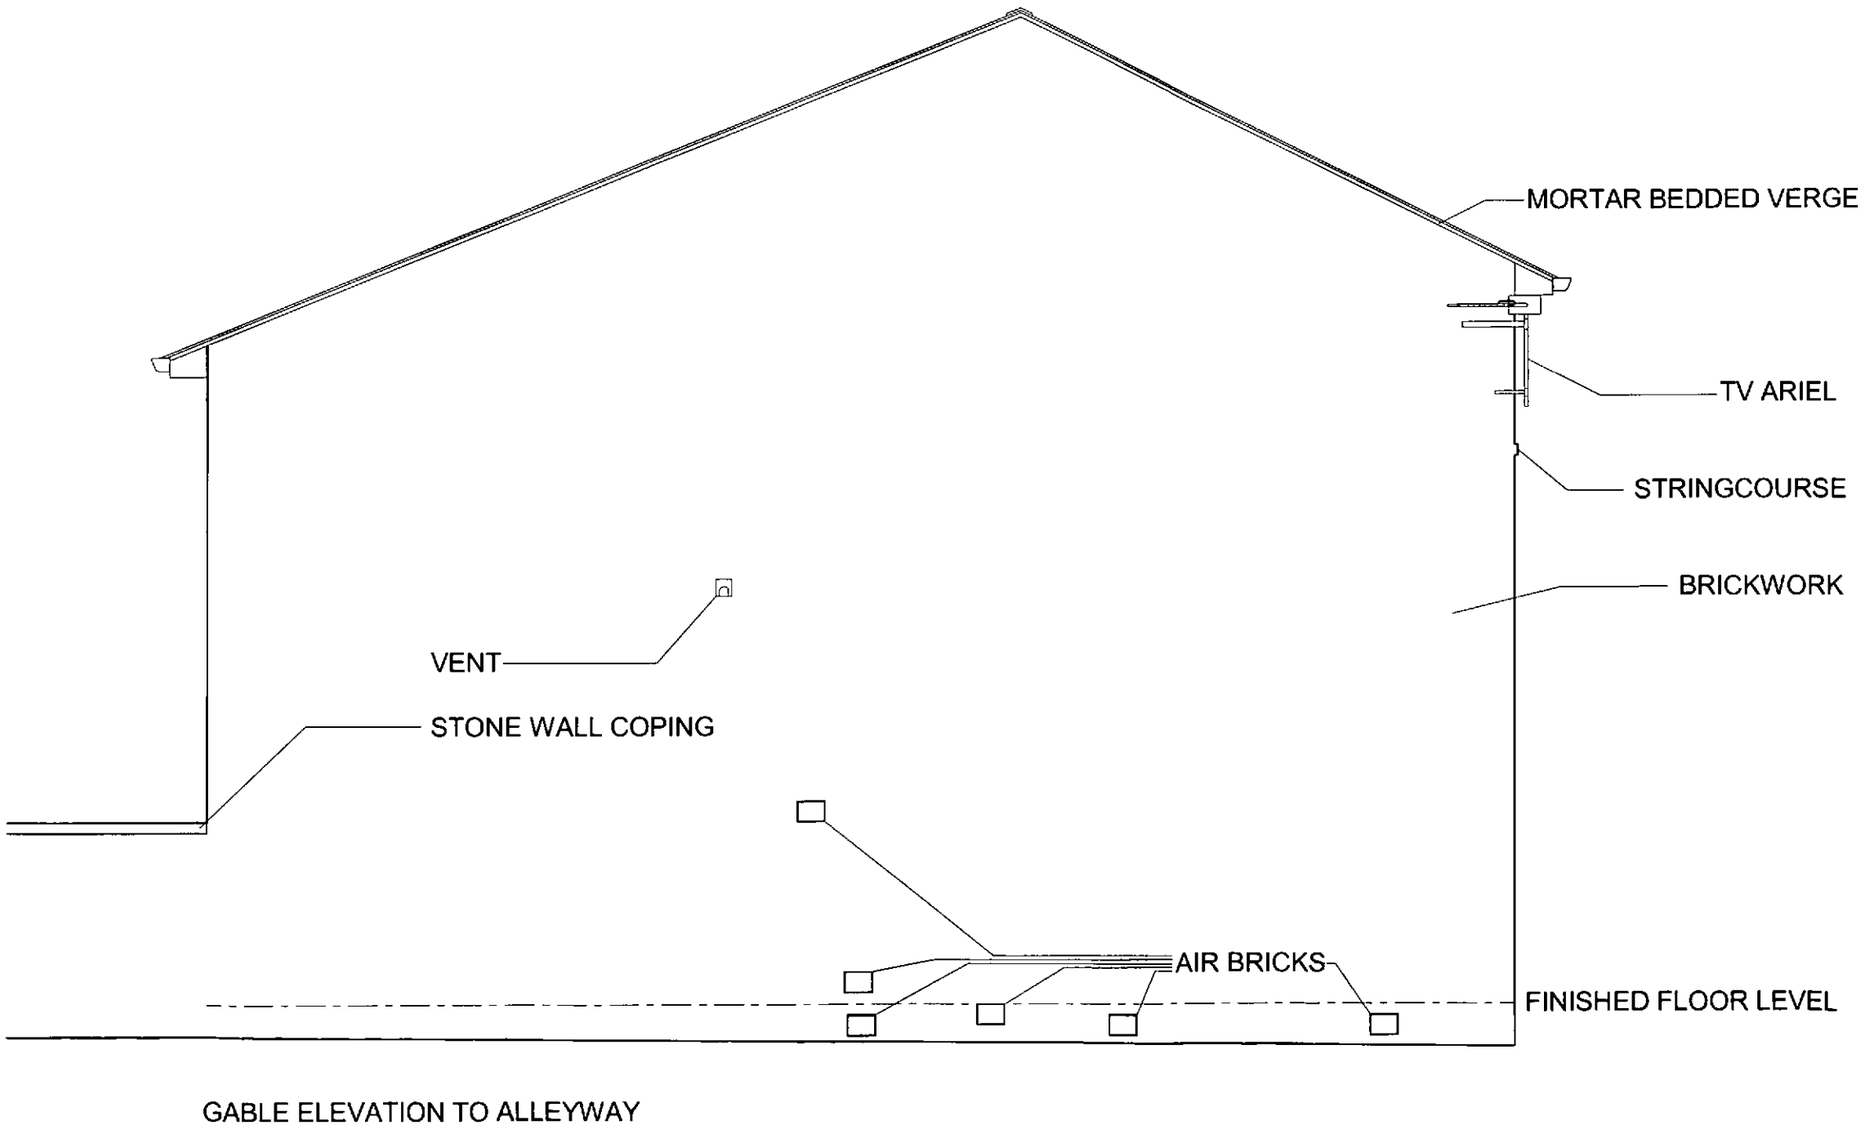

GABLE ELEVATION TO ALLEYWAY

Notes

Do not scale from this drawing.

All dimensions must be checked on site by contractor prior to construction.

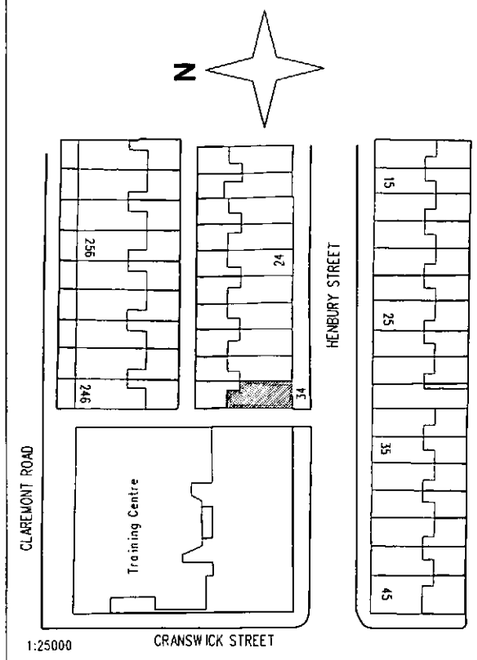

Bernard Taylor Partnership Ltd.
Architects

ELIZABETH HOUSE, 486 DIDSBURY ROAD, HEATON MERSEY,
STOCKPORT, CHESHIRE, SK4 3BS.
Tel: 0161-443 1221
Fax: 0161-442 1672
E-mail: Info@BernardTaylor.co.uk

Client

Adactus Housing Group Ltd

Job

Adactus CESP
Moss Side

PLANNING AND BUILDING CONTROL
04 SEP 2012

Description

34 Henbury Street
Gable Elevation
As Existing

Drawn: DL Date: 12.07.2012 Scale: 1:50

Job No:	Drg No:	Rev.
2515	A10E	

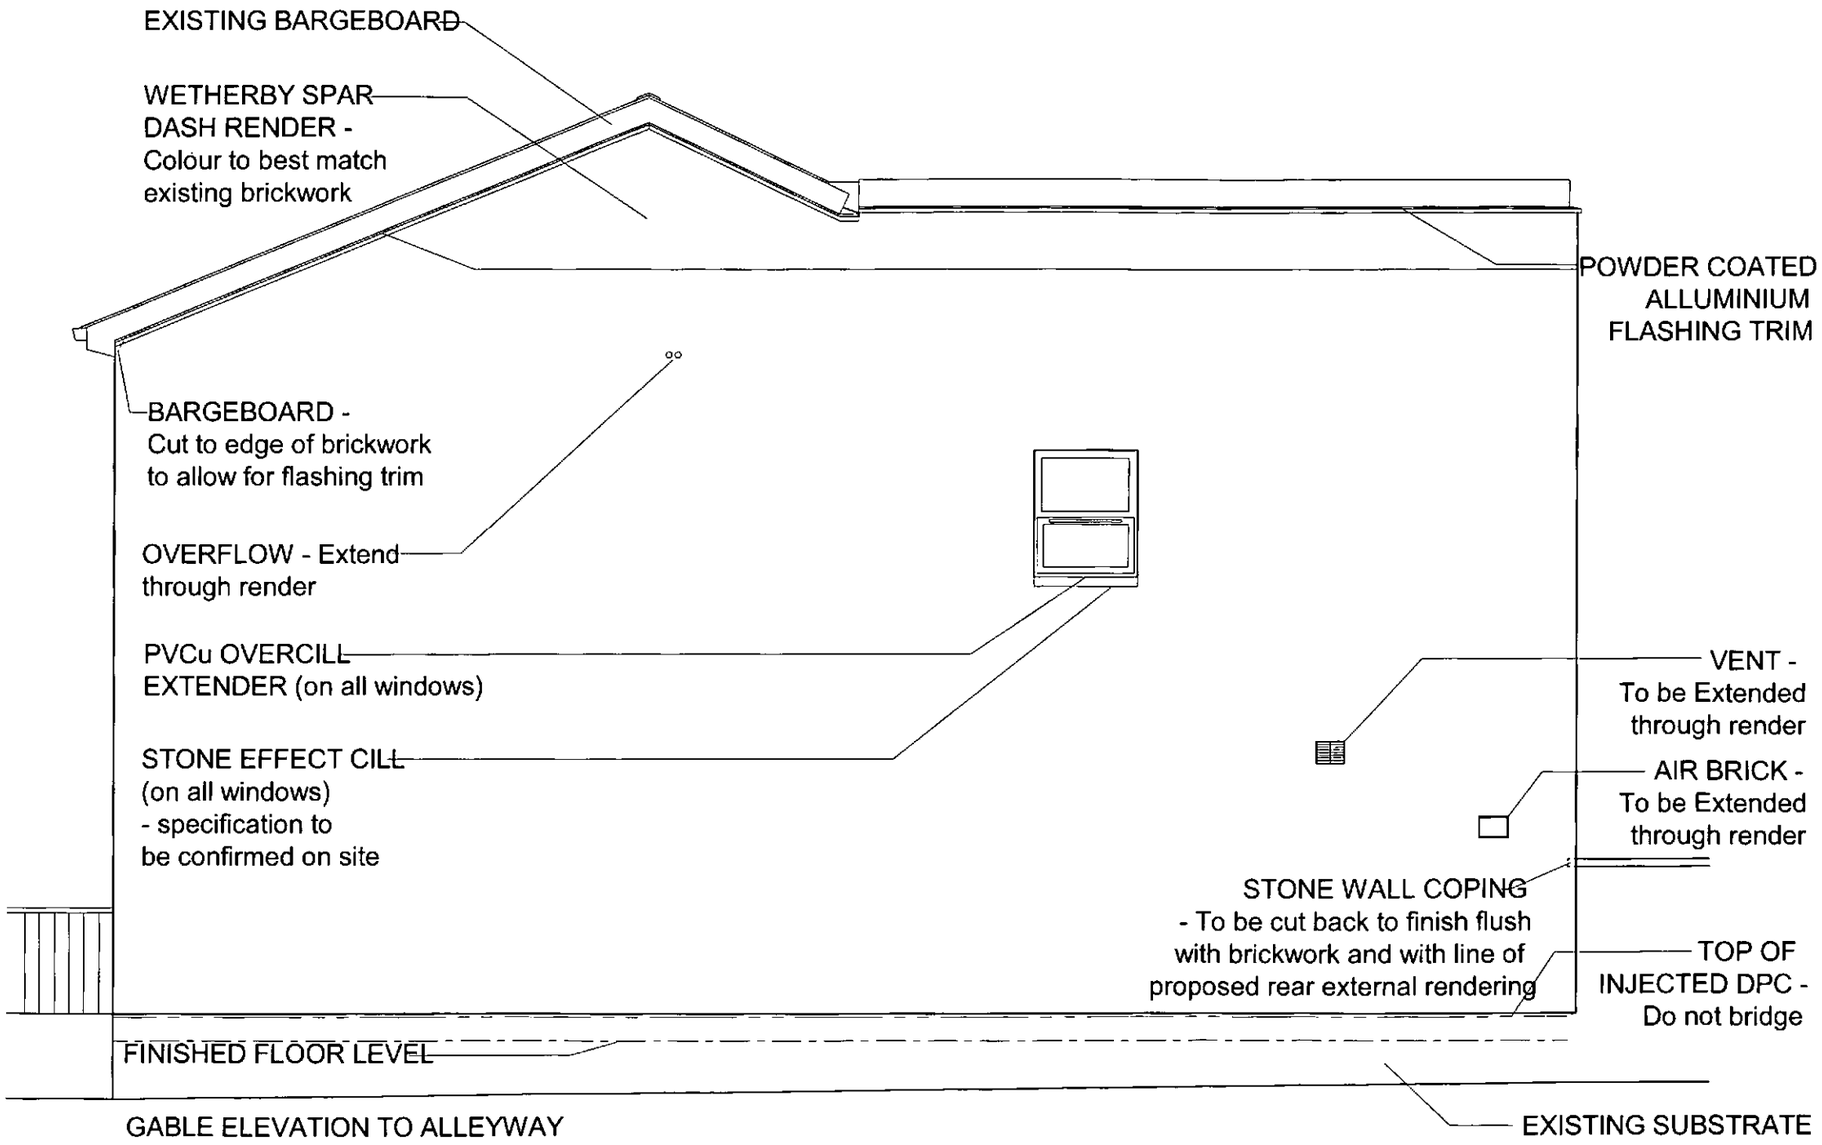

Notes

Do not scale from this drawing.

All dimensions must be checked on site by contractor prior to construction.

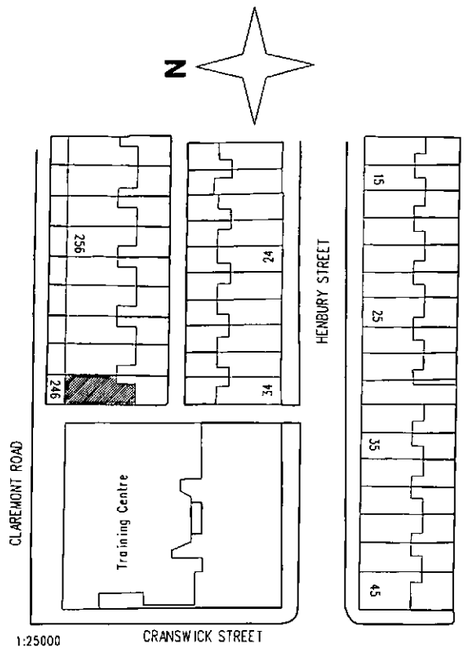

Bernard Taylor Partnership Ltd.
Architects

ELIZABETH HOUSE, 486 DIDSBURY ROAD, HEATON MERSEY, STOCKPORT, CHESHIRE, SK4 3BS.
Tel: 0161-443 1221
Fax: 0161-442 1672
E-mail: Info@BernardTaylor.co.uk

Client

Adactus Housing Group Ltd

Job

Adactus CESP
Moss Side

PLANNING AND BUILDING CONTROL
04 SEP 2012

Description

246 Claremont Street
Gable Elevation
As Proposed

Drawn: DL Date: 17.07.2012 Scale: 1:50

Job No:	Drg No:	Rev.
2515	A09P	

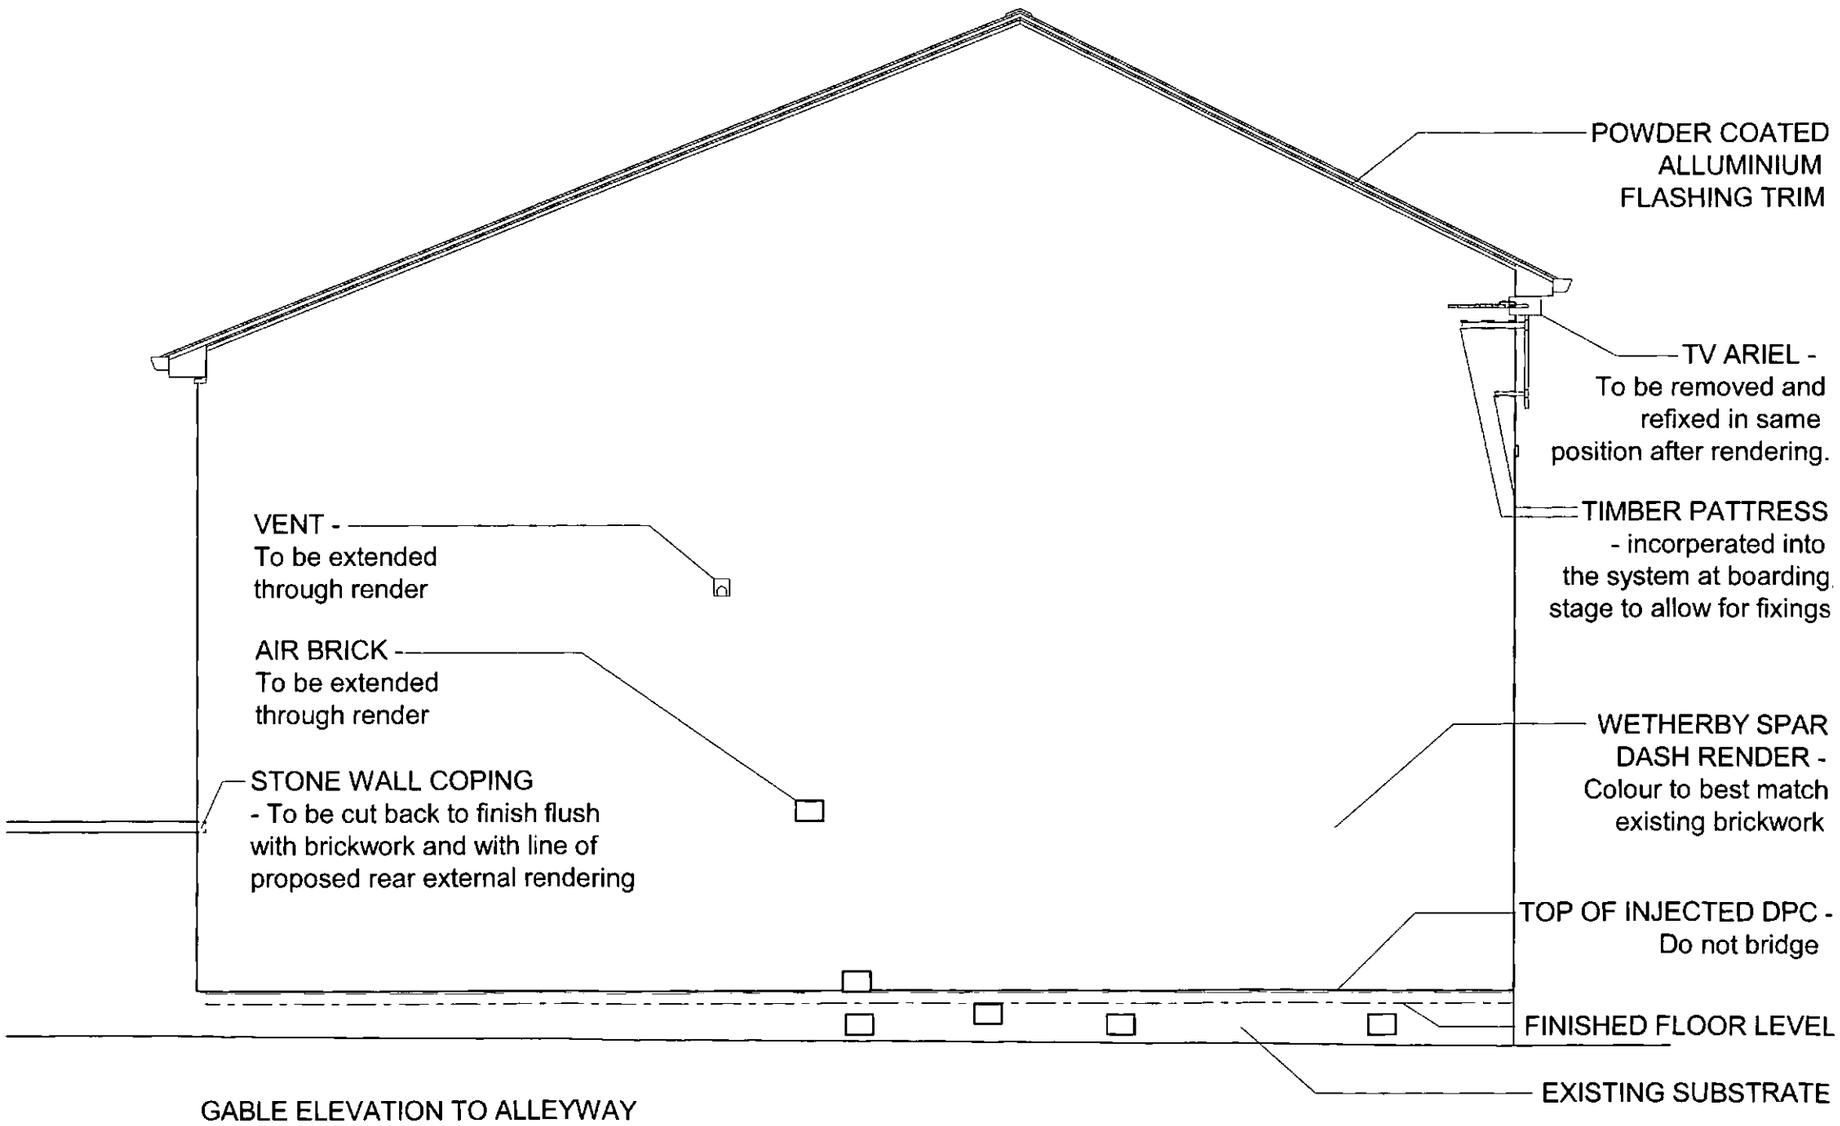

GABLE ELEVATION TO ALLEYWAY

Notes

Do not scale from this drawing.

All dimensions must be checked on site by contractor prior to construction.

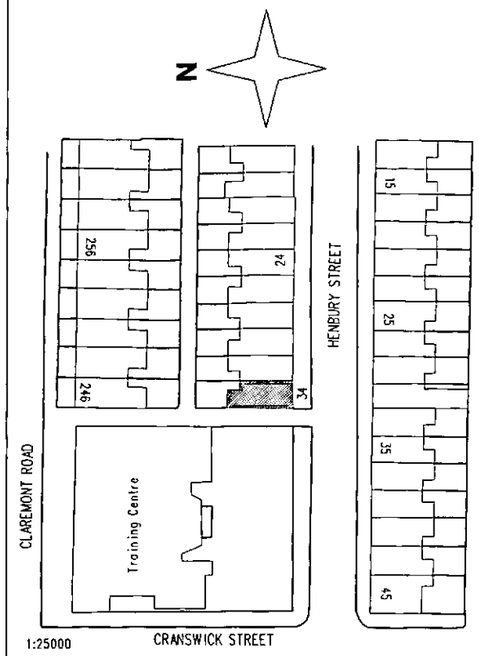

Bernard Taylor Partnership Ltd.
Architects

ELIZABETH HOUSE, 486 DIDSBURY ROAD, HEATON MERSEY,
STOCKPORT, CHESHIRE. SK4 3BS.
Tel: 0161-443 1221
Fax: 0161-442 1672
E-mail: Info@BernardTaylor.co.uk

Client

Adactus Housing Group Ltd

Job

Adactus CESP
Moss Side

PLANNING AND BUILDING CONTROL
04 SEP 2012

Description

34 Henbury Street
Gable Elevation
As Proposed

Drawn: DL Date: 17.07.2012 Scale: 1:50

Job No:	Drg No:	Rev.
2515	A10P	