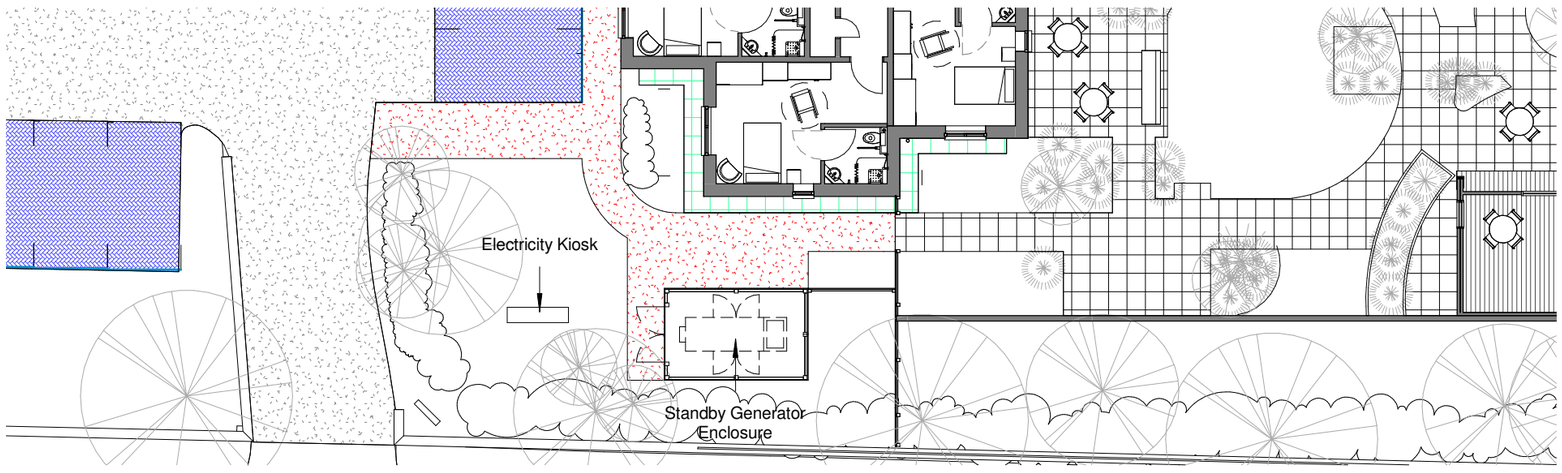

Enclosure Location Plan
1 : 200

Enclosure Site Plan
1 : 50

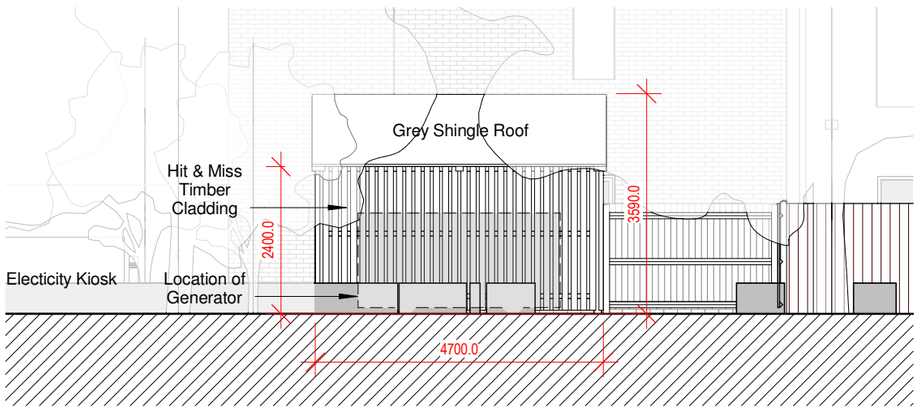

Enclosure Elevation A
1 : 100

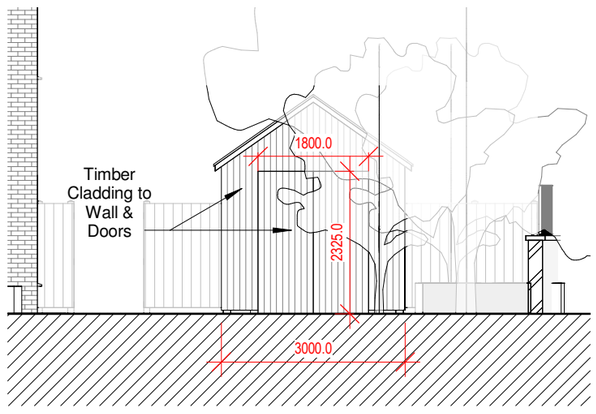

Enclosure Elevation B
1 : 100

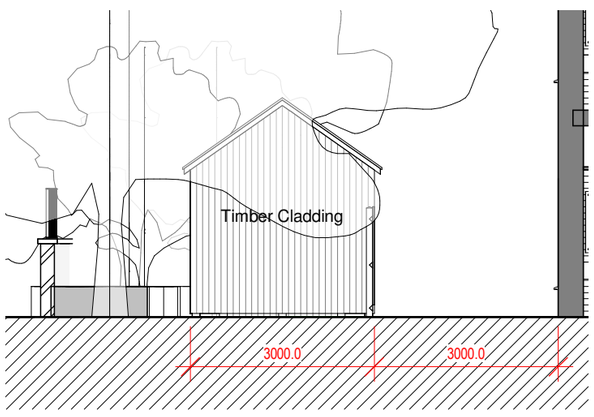

Enclosure Elevation D
1 : 100

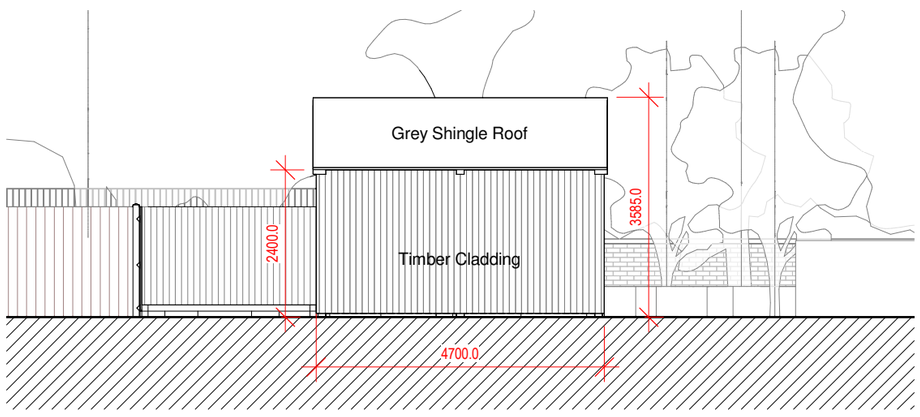

Enclosure Elevation C
1 : 100

Notes

The Contractor is to check all dimensions and conditions on site before commencing. Do not scale from this drawing.

This drawing remains the copyright of POZZONI LLP.

Scale Bars TO BE USED ONLY AS GUIDANCE

1:100	mm	1000		3000		5000		
1:200	mm	5000		8000				
1:500	M	5		15		25		
1:1250	M	10		30		50		70

Rev	Description	By	Date
A	Issued for Planning Application	ET	20.09.16

Client: Belong

Job: Belong Morris Feinmann

Drawing: Standby Generator Enclosure

POZ Ref: P3462_905 Rev: A

BS Ref:

Date: 19.08.2016 Scale: As indicated @ A2

3D CoOrd: - 2D CoOrd: NJE Approved: ET

Project Status: Feasibility | Tender | Construction | Design | Contract | As Built

pozzoni

London House
115 Golden Lane
London
EC1Y 0TJ

+44 202 787 0079
architects@pozzoni.co.uk

Woodville House
2 Woodville Road
Altrincham
WA14 2FH

+44 161 928 7848
www.pozzoni.co.uk

Drawings and models powered by POZZONI **BIM** using AutoDesk **Revit**® Contact us for details

P:\MCAD\3451-3500\3462\Design\CAD\Models\P3462 Morris Feinmann Belong_NEW SITE.rvt
20/09/2016 13:24:32