
EXISTING FRONT ELEVATION. 26 MANLEY ROAD, WHALLEY RANGE, MANCHESTER, M16 8HN



EXISTING FRONT ELEVATION.
SCALE 1:100

EXISTING SIDE ELEVATION A. 26 MANLEY ROAD, WHALLEY RANGE, MANCHESTER, M16 8HN

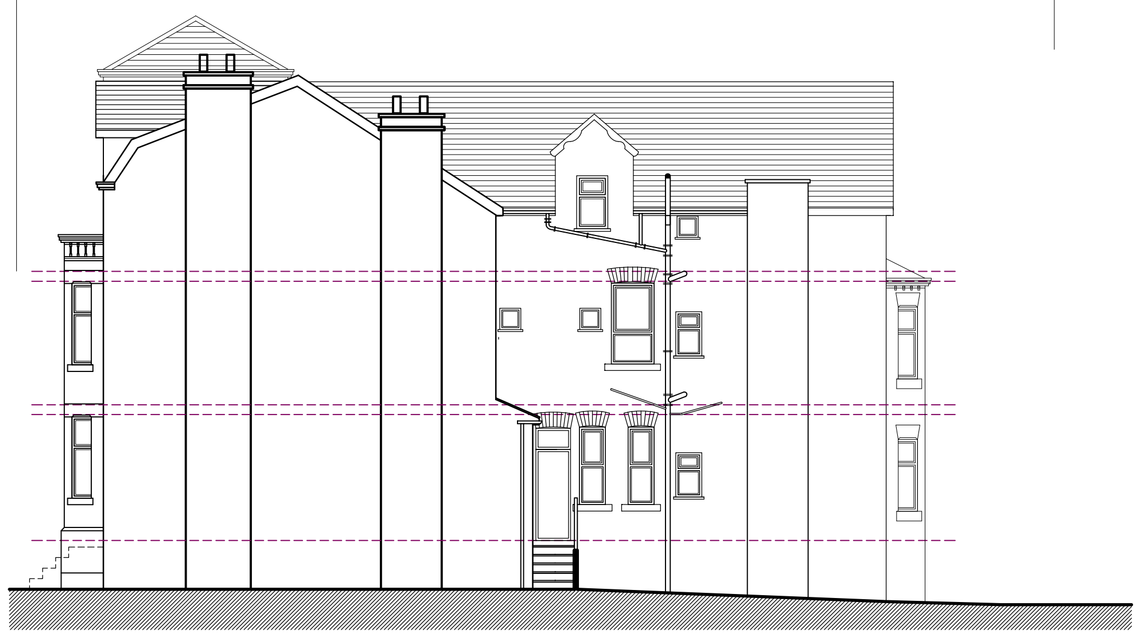


EXISTING SIDE ELEVATION A.
SCALE 1:100

EXISTING REAR ELEVATION. 26 MANLEY ROAD, WHALLEY RANGE, MANCHESTER, M16 8HN



EXISTING REAR ELEVATION.
SCALE 1:100

EXISTING SIDE ELEVATION B. VIEW FROM 28 MANLEY ROAD, WHALLEY RANGE, MANCHESTER, M16 8HN

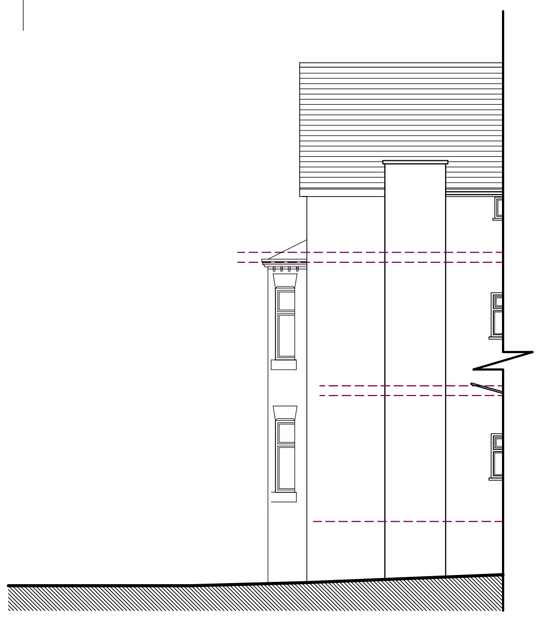

EXISTING SIDE ELEVATION B. SCALE 1:100

PROPOSED FRONT ELEVATION. 26 MANLEY ROAD, WHALLEY RANGE, MANCHESTER, M16 8HN



PROPOSED FRONT ELEVATION.
SCALE 1:100

PROPOSED SIDE ELEVATION A. 26 MANLEY ROAD, WHALLEY RANGE, MANCHESTER, M16 8HN




PROPOSED SIDE ELEVATION A.
SCALE 1:100

PROPOSED REAR ELEVATION. 26 MANLEY ROAD, WHALLEY RANGE, MANCHESTER, M16 8HN



PROPOSED REAR ELEVATION.
SCALE 1:100

PROPOSED SIDE ELEVATION B. VIEW FROM 28 MANLEY ROAD, WHALLEY RANGE, MANCHESTER, M16 8HN

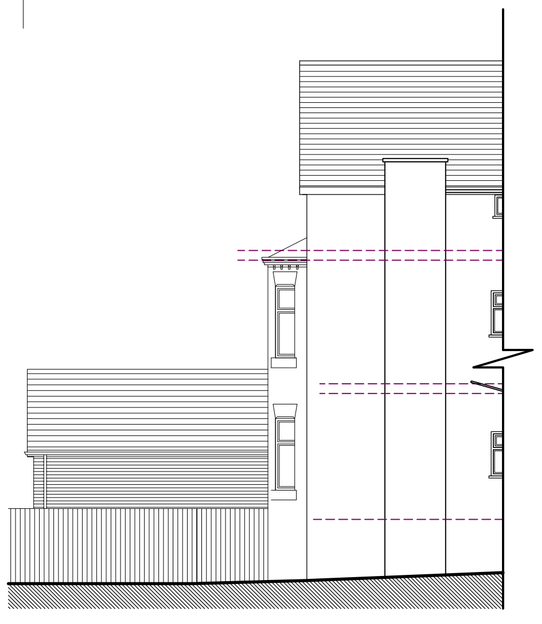

PROPOSED SIDE ELEVATION B. SCALE 1:100

FINISHES:
PROPOSED WALLS TO BE IN MATCHING BRICKWORK TO MATCH EXISTING PROPERTY WALLS OR SIMILAR APPROVED TO LOCAL AUTHORITY PLANNERS SATISFACTION.
PROPOSED WINDOWS AND DOORS TO BE IN UPVC AND TO MATCH OTHER WINDOWS TO EXISTING DWELLING.
PROPOSED ROOF FINISH TO BE MARLEY PLAIN CONCRETE INTERLOCKING TILES OR SIMILAR APPROVED TO L.A PLANNING OFFICERS SATISFACTION.

COMPASS
Architectural+Consultants

DAISYFIELD BUSINESS CENTRE
SUITE 301
APPLEBY STREET
BLACKBURN
LANCASHIRE
BB1 3BL

TEL| 01254 693922

CLIENT
ABOUTME.COM

DRAWING TITLE
EXISTING & PROPOSED ELEVATIONS

PROJECT TITLE
PROPOSED CHANGE OF USE FROM (C3) SELF CONTAINED FLATS TO (C2) RESIDENTIAL DWELLINGS INCLUDING SINGLE STOREY EXTENSION TO REAR
AT :
26 MANLEY ROAD,
WHALLEY RANGE, MANCHESTER, M16 8HN

DRAWING STATUS
FEASIBILITY DRAWING FOR APPROVAL

DRAWING PATH

SCALE 1:50, @ A1
DATE 29/JULY/2013
DRAWN | DESIGN
PROJECT NO. LV/2013/075

DWG No. 05
REV B