
20 Gresty Avenue, Peel Hall, Manchester M22 5JP



Front Elevation



Front Elevation

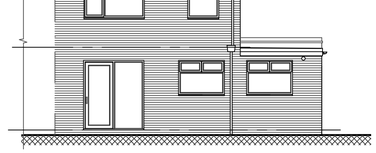


Rear Elevation




Side Elevation


Plans and Elevations - As Existing

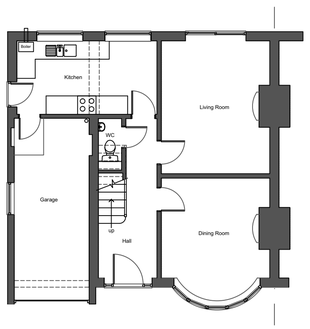

Ground Floor Plan

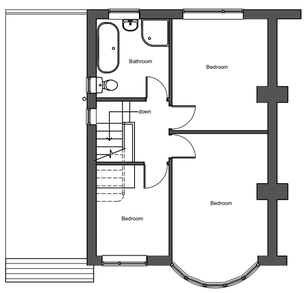


First Floor Plan

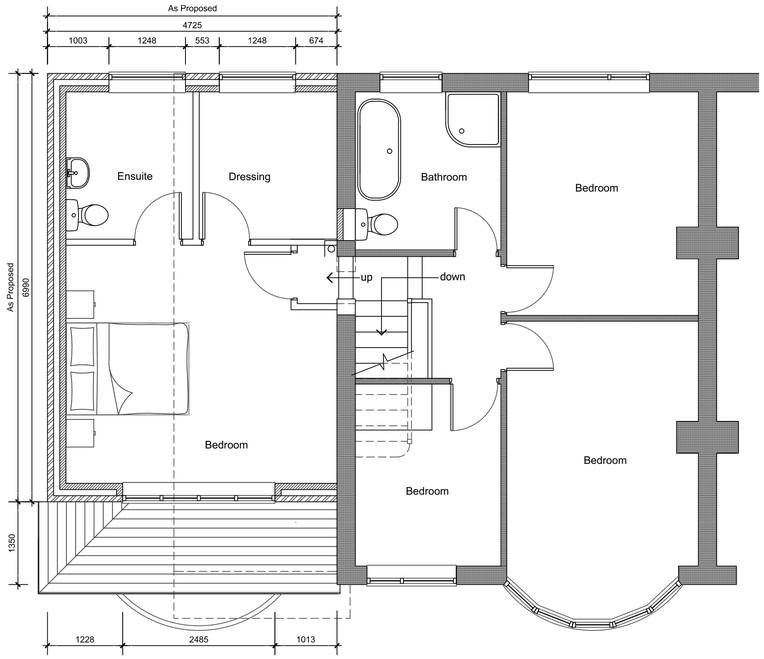

First Floor Plan

Plans and Elevations - As Proposed

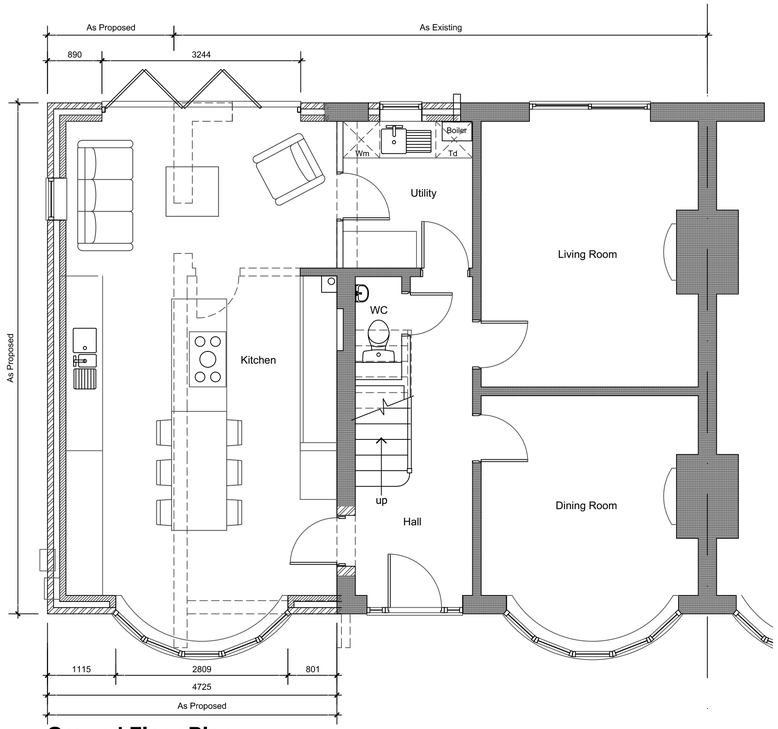

Ground Floor Plan

General notes:

Do not scale the drawing

All dimensions to be checked on site prior to commencement of work


Any discrepancy shall be reported and resolved prior to work commencing

This drawing is to be read in conjunction with all associative drawings and specifications relating to this project

Drawing must not be copied or reproduced without prior written consent with copyright reserved to ADC



Rear Elevation

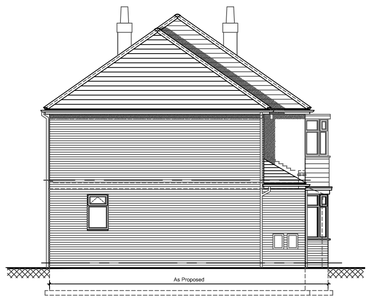

Side Elevation

Proposed Materials Schedule of Finishes

Walls	Red multi facing brick - size, colour and texture to match existing Tile hanging to first floor shallow circular bay - colour size and texture to match existing
Roof	Plain concrete roof tiles - colour, size and texture to match existing
Windows	White PVCu frames with double glazed sealed units for increased thermal efficiency
Misc	White PVCu fascia, barge and soffit boards - black half round section rainwater goods

KEY

- Existing walls retained
- Existing walls removed
- Proposed walls - shown hatched

Client : Mr L Kelly and Ms L Addie

Project : 20 Gresty Avenue, Peel Hall, Manchester M22 5JP

Drawing : FLOOR PLANS AND ELEVATIONS - AS EXISTING AND PROPOSED

Job No : 013.12	Date : 14.02.12	Paper size : A1	
Drwg No : 001.PI	Rev : C	Scale : 1:50,1:100	
Drawn by : DJC	Status : Planning		

ARCHITECTURAL DESIGN
01204 675550