
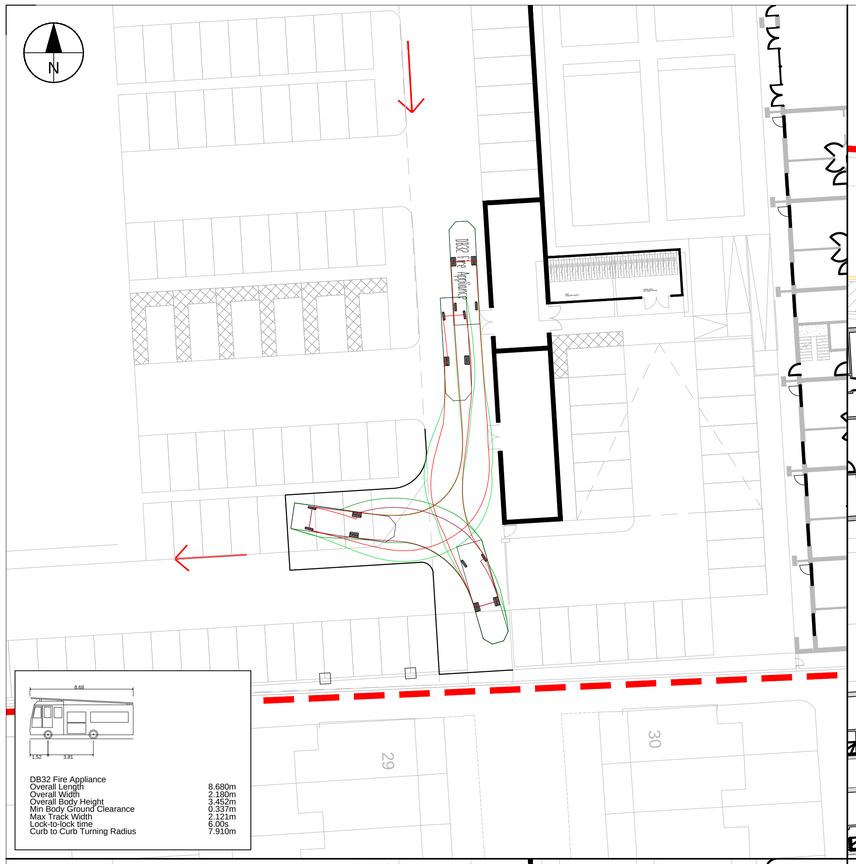


DB32 Fire Appliance

Overall Length	8.680m
Overall Width	2.180m
Overall Body Height	3.452m
Min Body Ground Clearance	0.337m
Max Track Width	2.121m
Lock-to-lock time	6.00s
Curb to Curb Turning Radius	7.910m

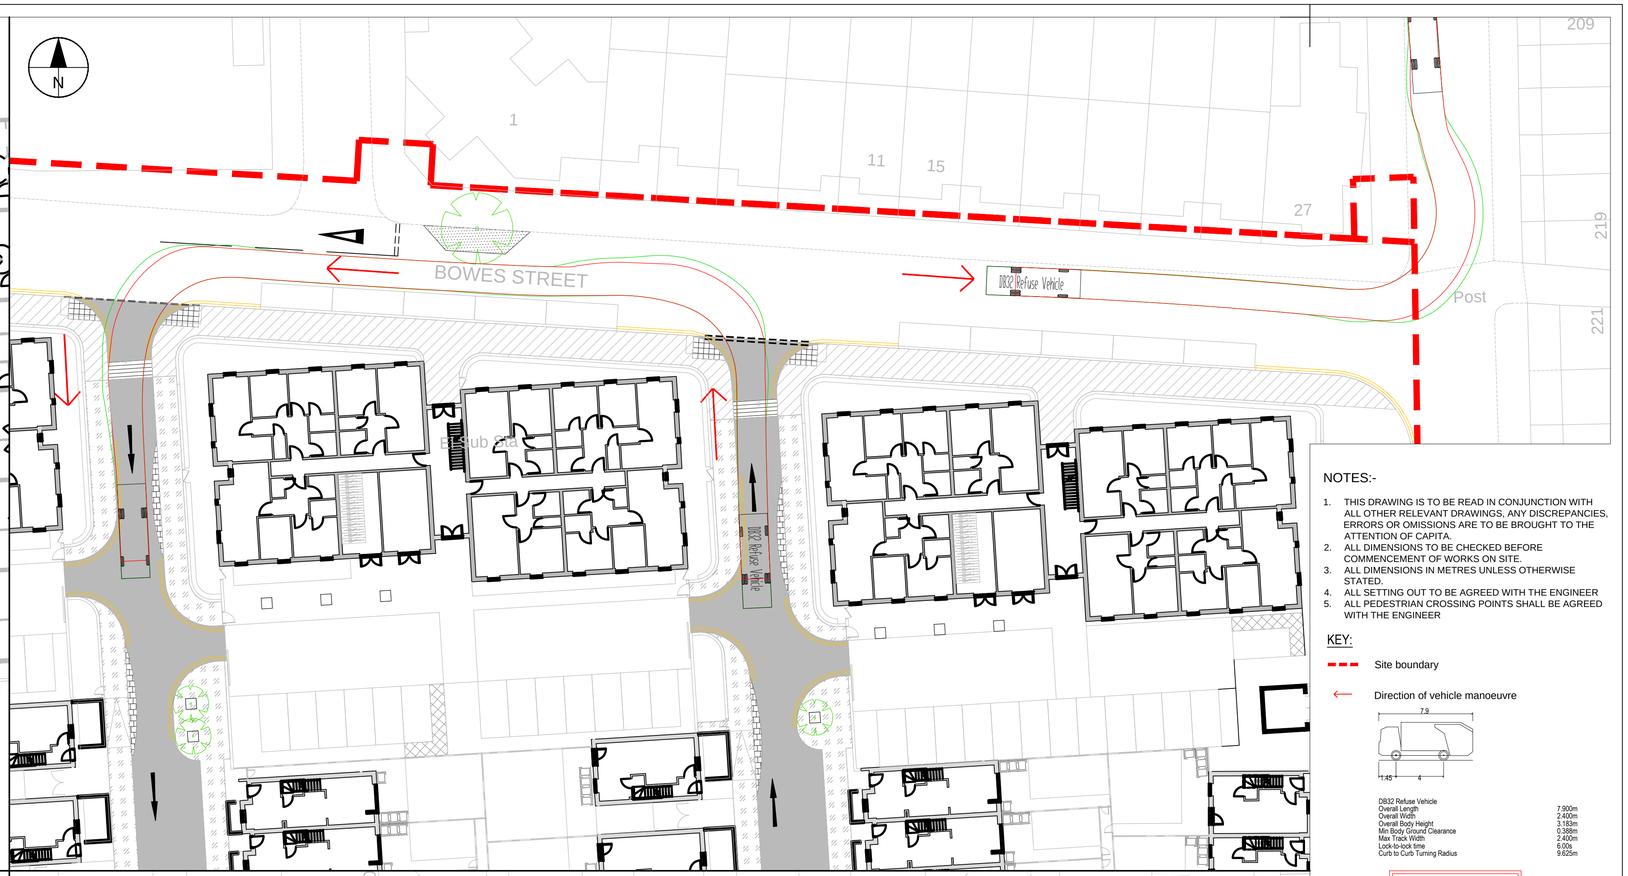

NOTES:-

1. THIS DRAWING IS TO BE READ IN CONJUNCTION WITH ALL OTHER RELEVANT DRAWINGS, ANY DISCREPANCIES, ERRORS OR OMISSIONS ARE TO BE BROUGHT TO THE ATTENTION OF CAPITA.
2. ALL DIMENSIONS TO BE CHECKED BEFORE COMMENCEMENT OF WORKS ON SITE.
3. ALL DIMENSIONS IN METRES UNLESS OTHERWISE STATED.
4. ALL SETTING OUT TO BE AGREED WITH THE ENGINEER
5. ALL PEDESTRIAN CROSSING POINTS SHALL BE AGREED WITH THE ENGINEER

KEY:

Site boundary

Direction of vehicle manoeuvre

DB32 Refuse Vehicle

Overall Length	7.900m
Overall Width	2.400m
Overall Body Height	3.183m
Min Body Ground Clearance	0.388m
Max Track Width	2.400m
Lock-to-lock time	6.00s
Curb to Curb Turning Radius	9.625m

DRAFT

PL4	DR	APN	WITH ARCHITECTS BASE REVISION O	SEPT 16
PL3	DR	APN	WITH ARCHITECTS REVISED BASE	AUG 16
PL2	DR	APN	WITH ARCHITECTS BASE REVISION L	JULY 16
PL1	DR	APN	ISSUED FOR PLANNING	JULY 16

Rev	Drwn	Chk'd	App'd	Description	Date

Purpose of Issue

PLANNING

Classification

FOR INFORMATION

Client

ROWLINSON CONSTRUCTION LTD

Project

BOWES STREET
HIGHWAY PROPOSALS

Drawing

PLANNING
SWEPT PATH ANALYSIS
7.9m REFUSE VEHICLE

Scale @ A1	Drawn	Checked	Approved
1:250	DR	APN	-

Project No.

CS088198-03

Date

JULY 16


Drawing Identifier
Project - Originator - Zone - Level - File Type - Role - Number

088198-03-CAP-0102-PW-DR-I-0001

BS1192 Compliant revision


PL4

CAPITA
Highways
CastleWay House, 17 Preston New Road, Blackburn, BB2 1AU
01254 273000
www.capitaproperty.co.uk
Capita Property and Infrastructure Ltd.

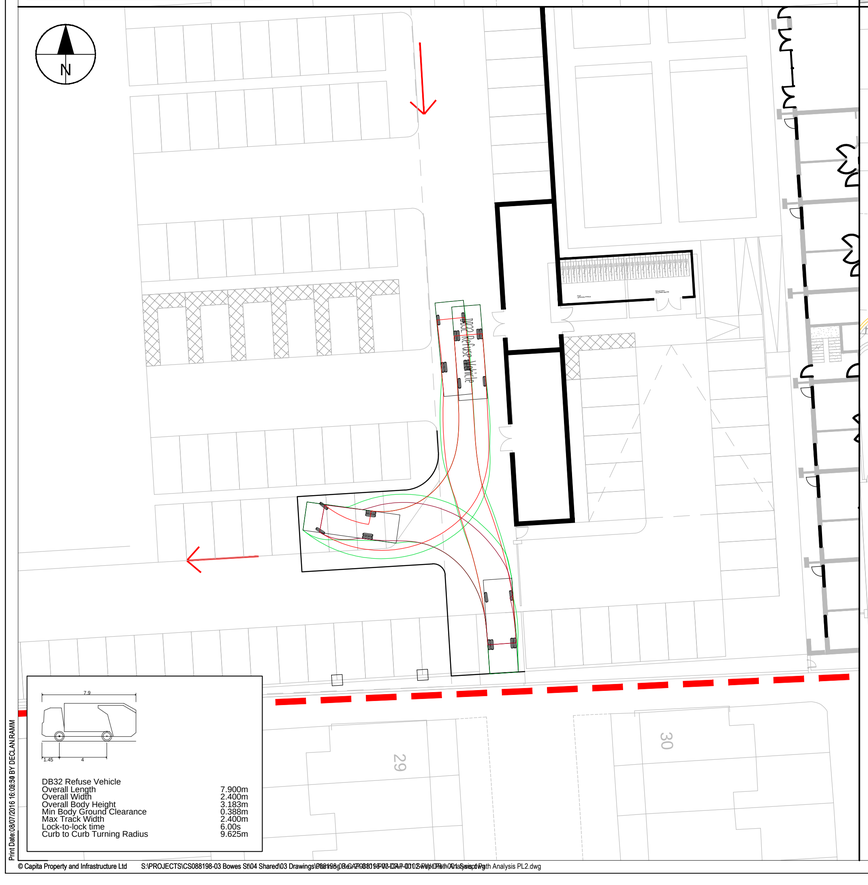

DB32 Refuse Vehicle

Overall Length	7.900m
Overall Width	2.400m
Overall Body Height	3.183m
Min Body Ground Clearance	0.388m
Max Track Width	2.400m
Lock-to-lock time	6.00s
Curb to Curb Turning Radius	9.625m

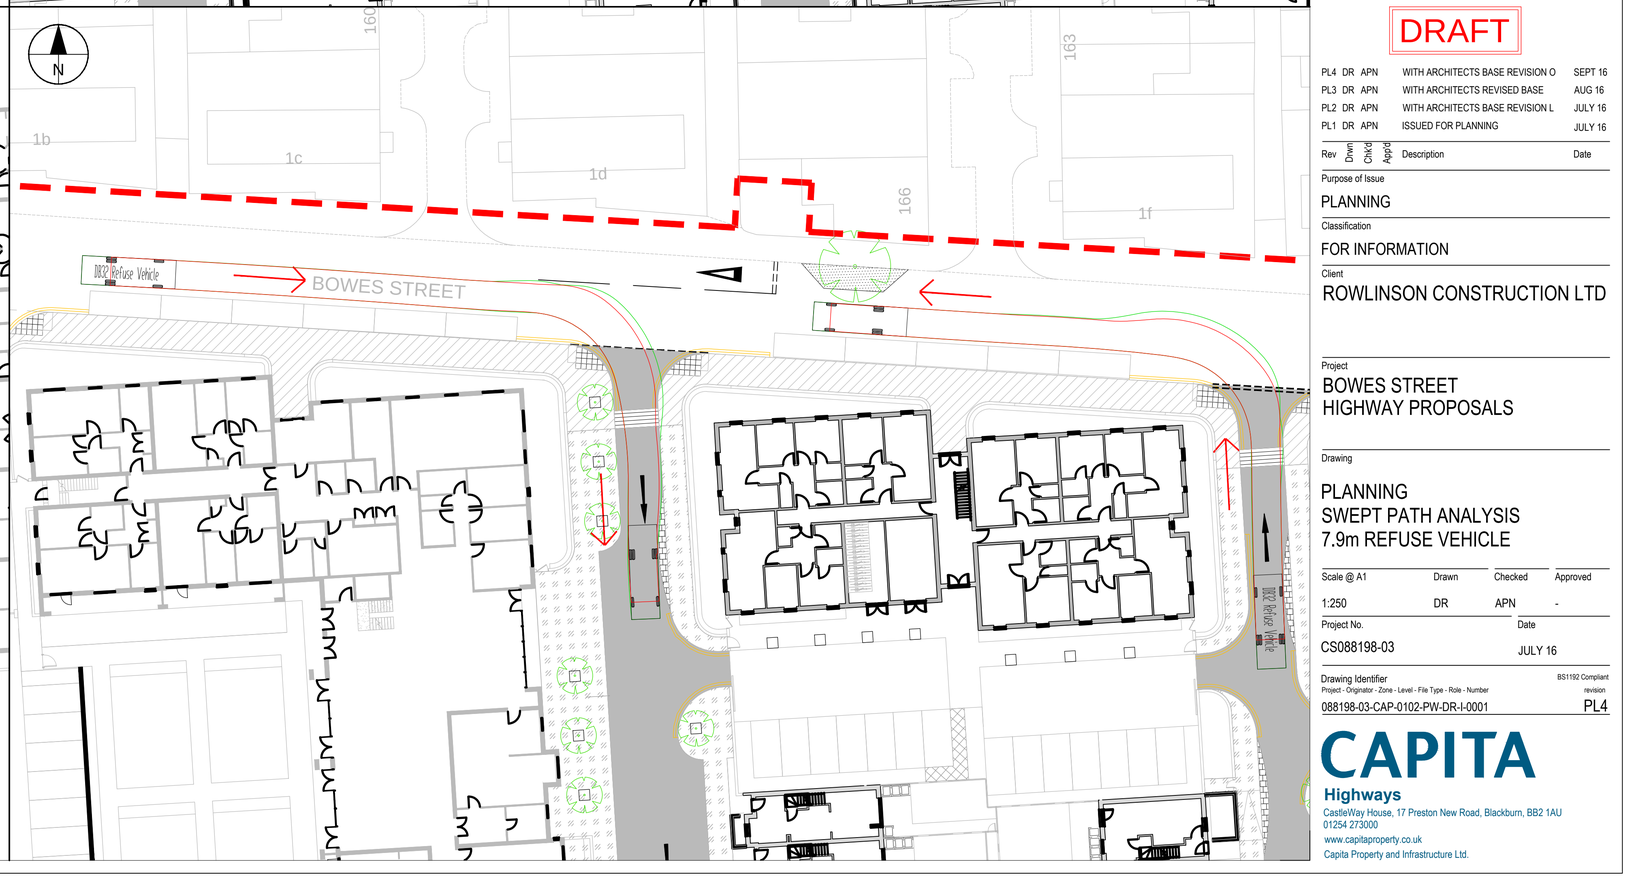

© Capita Property and Infrastructure Ltd

Print Date: 05/07/2016 16:08:34 BY: DICLAN.MAM

S:\PROJECTS\CS088198-03 Bowes St\04 Shared\03 Drawings\088198-03-CAP-0102-PW-DR-I-0001-PL4 Swept Path Analysis PL2.dwg