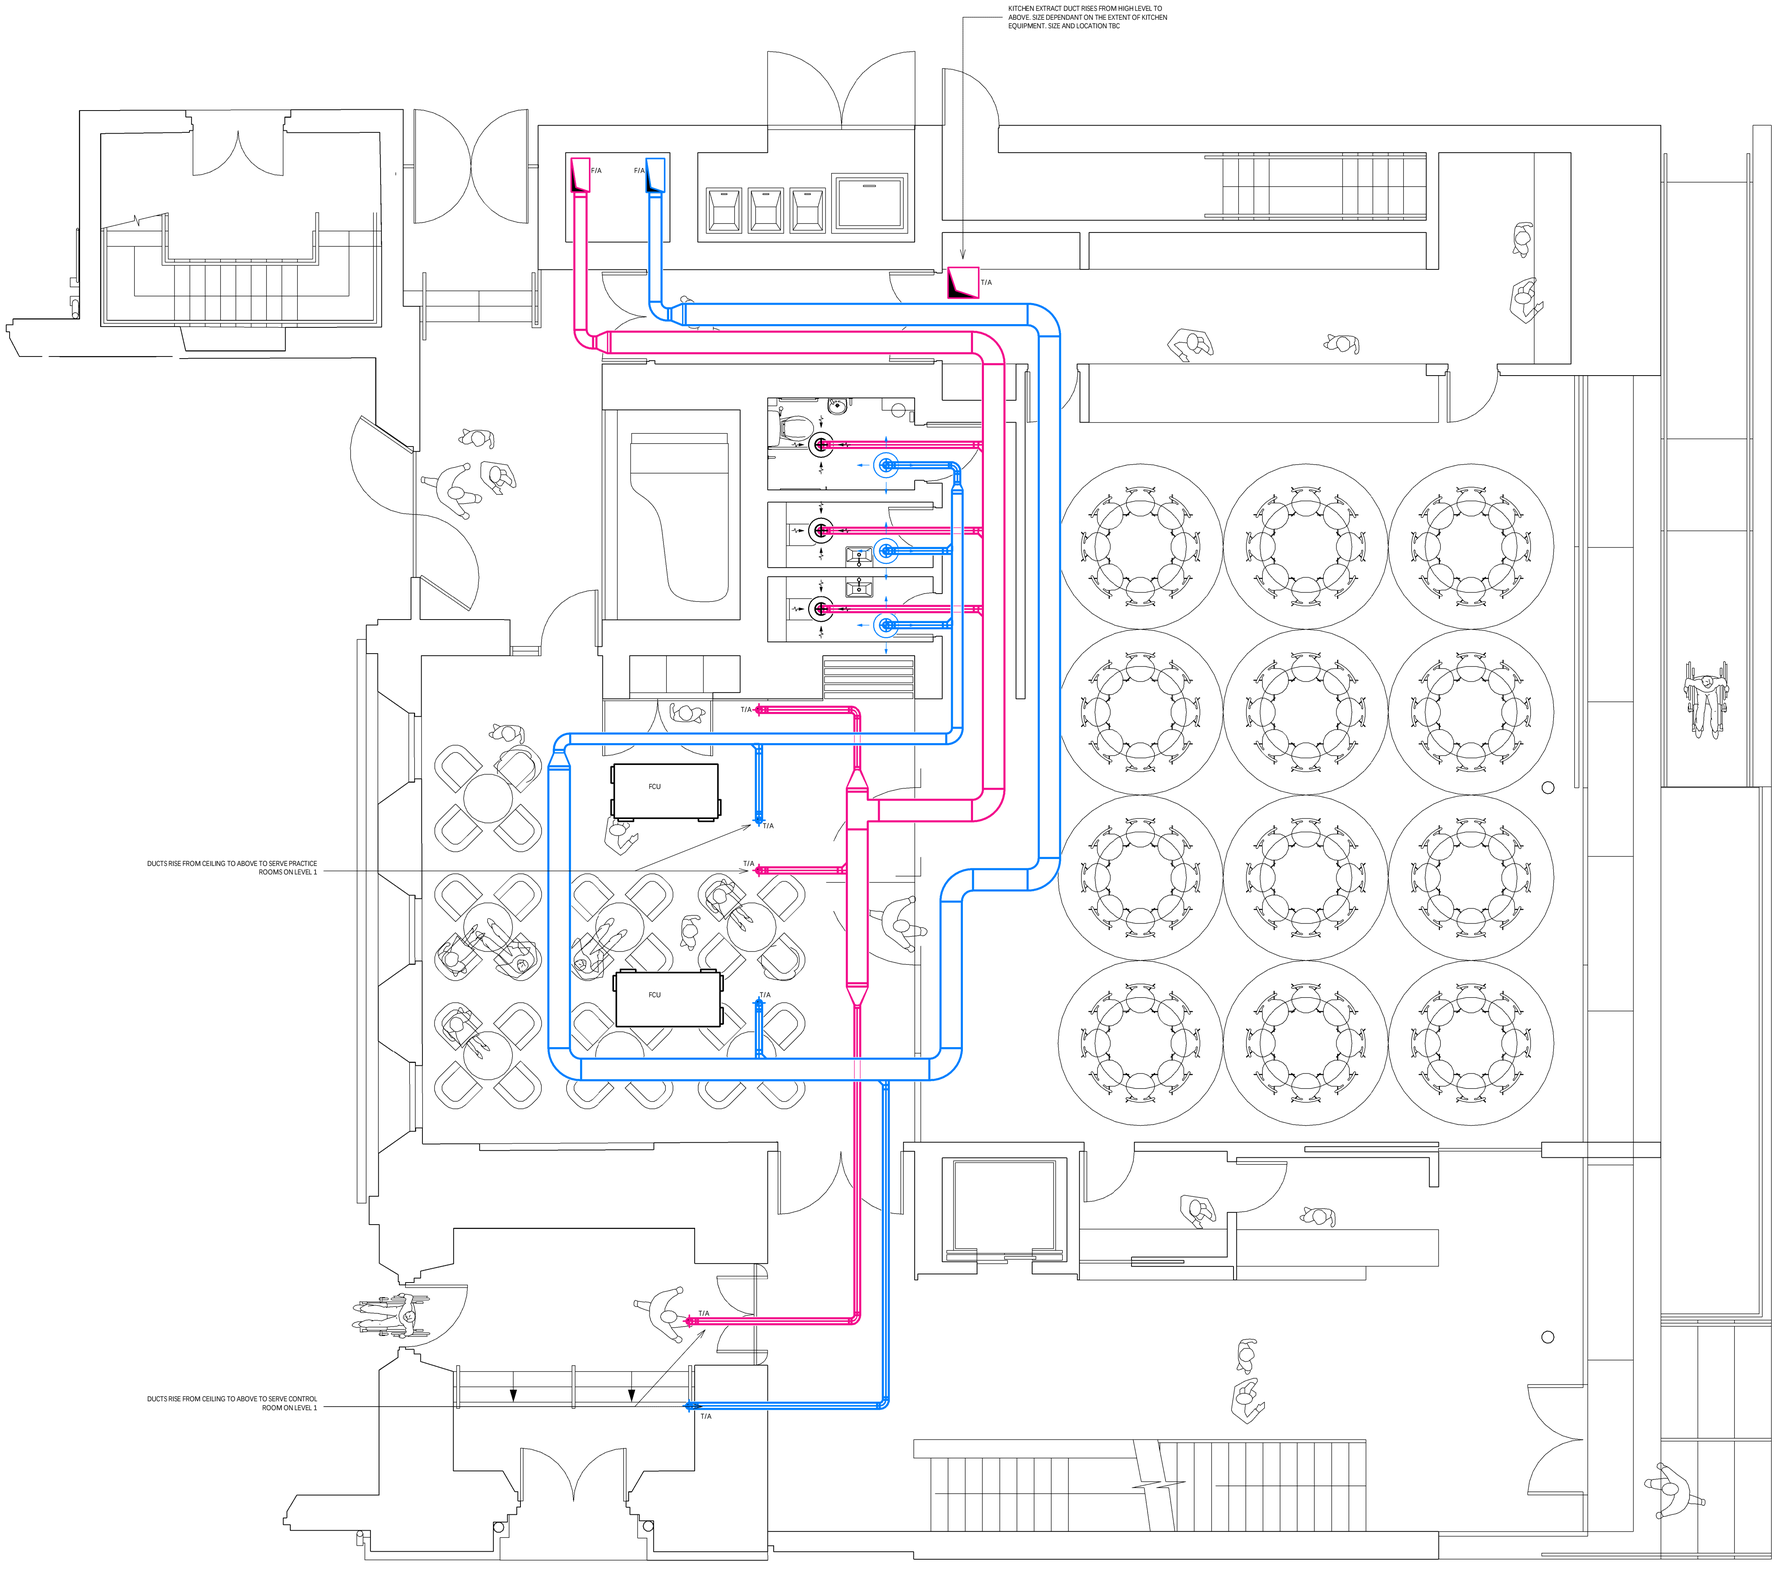

NOTES:

1. DO NOT SCALE FROM THIS DRAWING
2. READ IN CONJUNCTION WITH ALL OTHER MFLLP DRAWINGS, SCHEMATICS & SPECIFICATION
3. EACH SYSTEM IS TO COMPLY WITH THE RELEVANT CLAUSES IN THE CURRENT ENGLISH BUILDING REGULATIONS AND RELEVANT BRITISH STANDARDS AS DETAILED IN THE MFLLP OUTLINE SPECIFICATION IN THE STAGE 3 REPORT

LEGEND

F/A	FROM ABOVE
T/B	TO BELOW
	AIRFLOW INWARD
	AIRFLOW OUTWARD
	SUPPLY DIFFUSER GRILLE
	EXTRACT DIFFUSER GRILLE
	ATTENUATOR

rev	date	description	eng
*	17/08/16	STAGE 3 ISSUE	SB

MAX FORDHAM

Max Fordham LLP
42-43 Gloucester Crescent
London
NW1 7PE
T. +44 (0) 20 7267 5161
F. +44 (0) 20 7482 0329
maxfordham.com

Registered in England No. OC300026
Registered Office 42-43 Gloucester Crescent London NW1 7PE

architect
STEPHENSON ISA: STUDIO ARCHITECTS

job title
HALLE, ST PETER'S

project leader	date	scale
MD	AUG '16	1 : 50

drawing title
VENTILATION LAYOUT GROUND FLOOR

job no	dwg no	rev
J6103	U1-002	*

© Copyright 2014 Max Fordham LLP