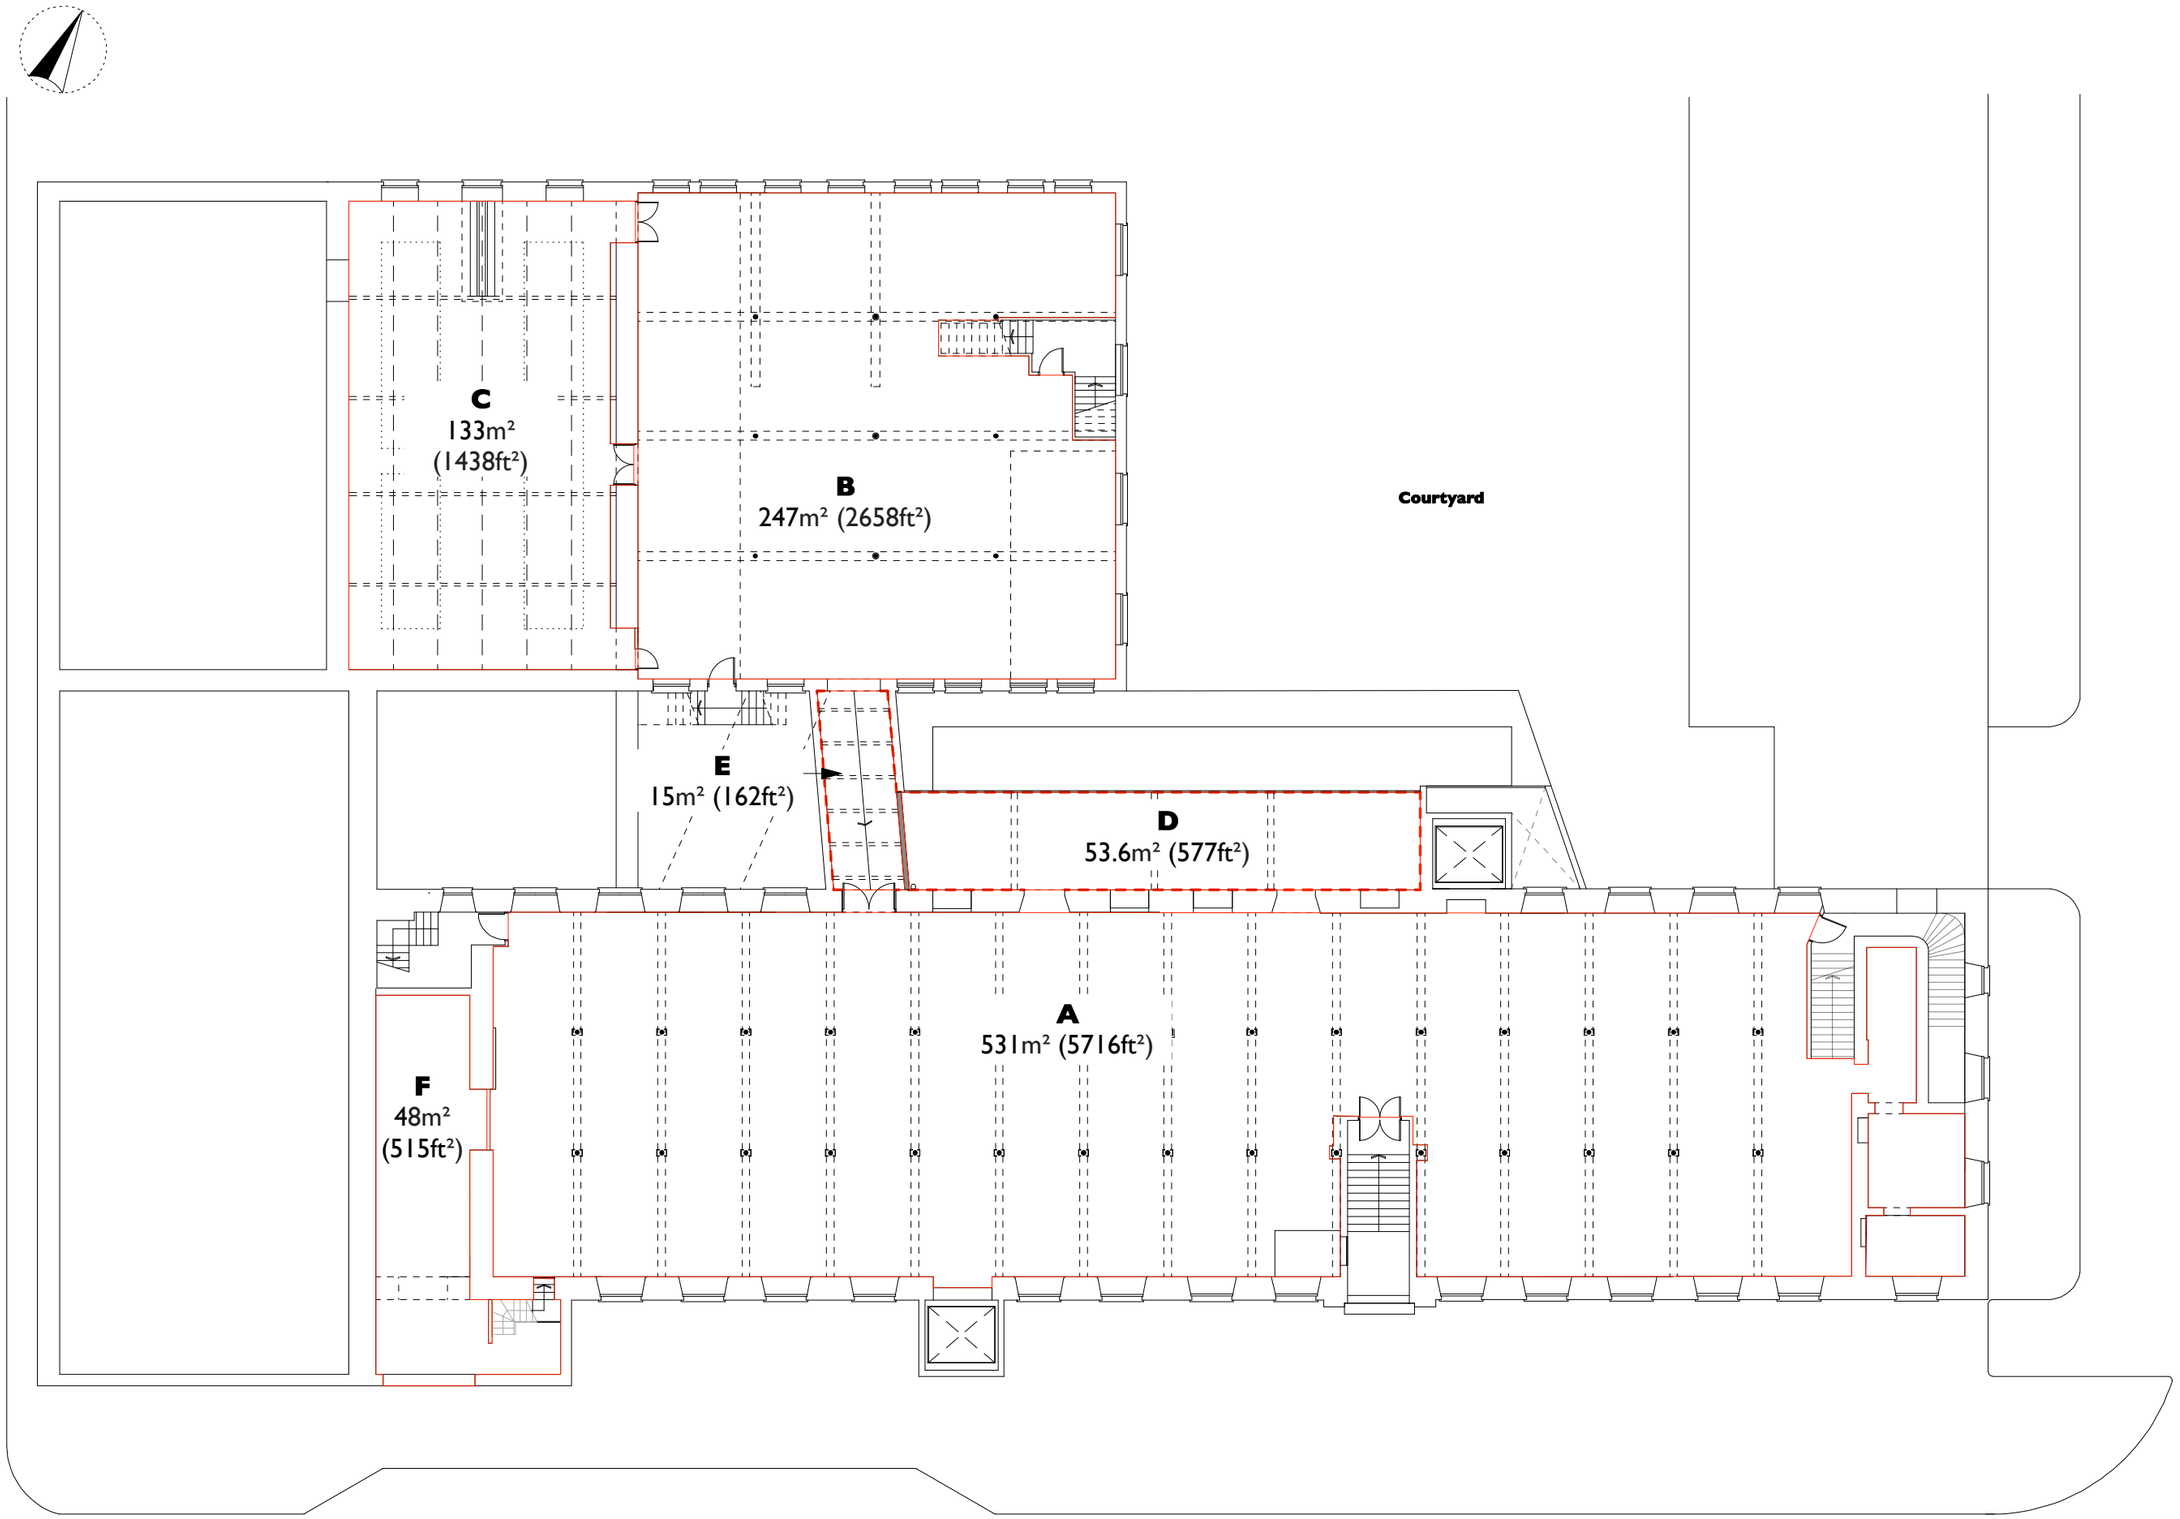


COPYRIGHT OF ATELIER MB LTD
DO NOT SCALE FROM THIS DRAWING
DIMENSIONS TO BE CHECKED ON SITE

- Proposed
- Existing
- Downstand beams
- Existing to be removed - original fabric
- Existing to be removed - non original fabric
- Extent of works
- Rooflights

Note: External walls fall outside extent of works.

Chatham Mill
Manchester

First Floor Plan Areas

scheme	1624
drwg no.	**SK(001)**
rev	/
scale	1:200@A3
date first drawn	Jan 16
drawn	ZS

SK sketch P proposed T tender C construction AB asbuilt

www.ateliermb.co.uk
t 0161 236 0051
● architect@ateliermb.co.uk

Atelier MB
Urban Architects