
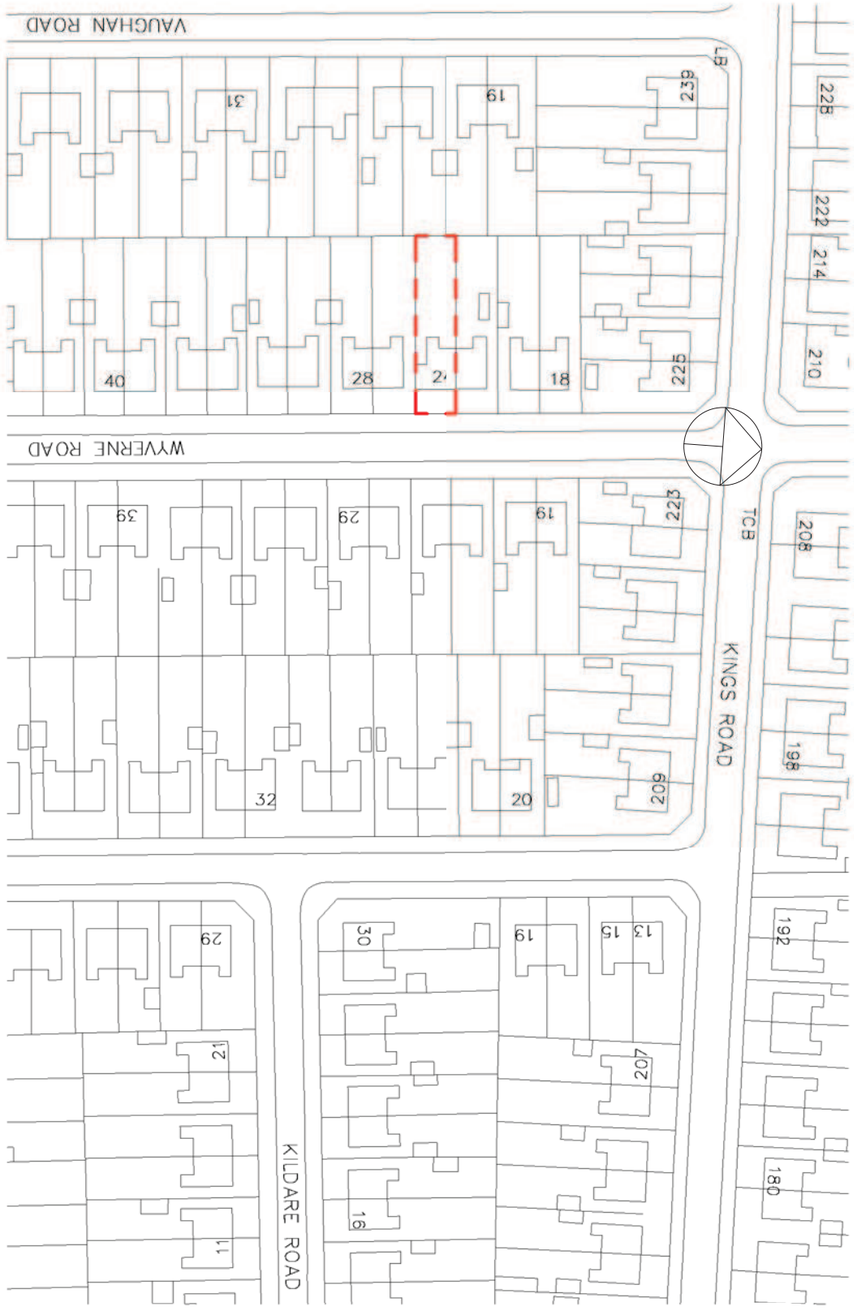



1 Location Plan

1 : 1250

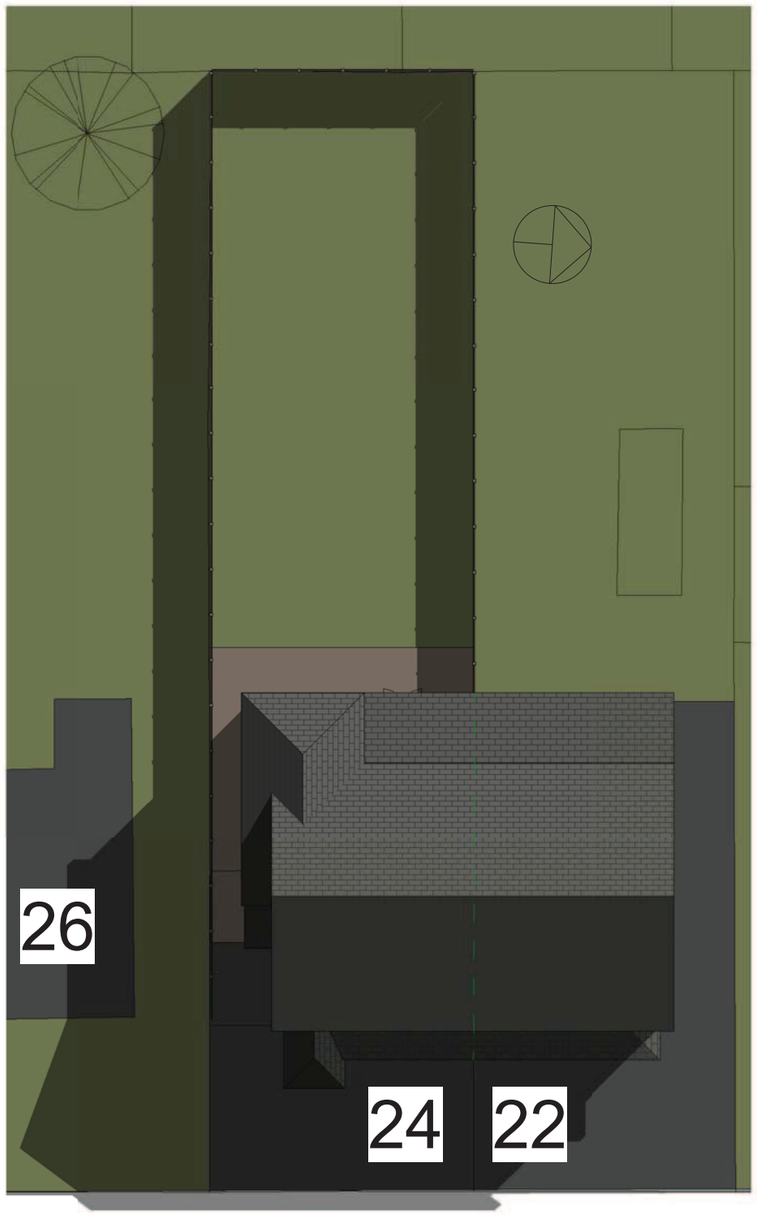

3 Layout Plan (Existing)

1 : 200

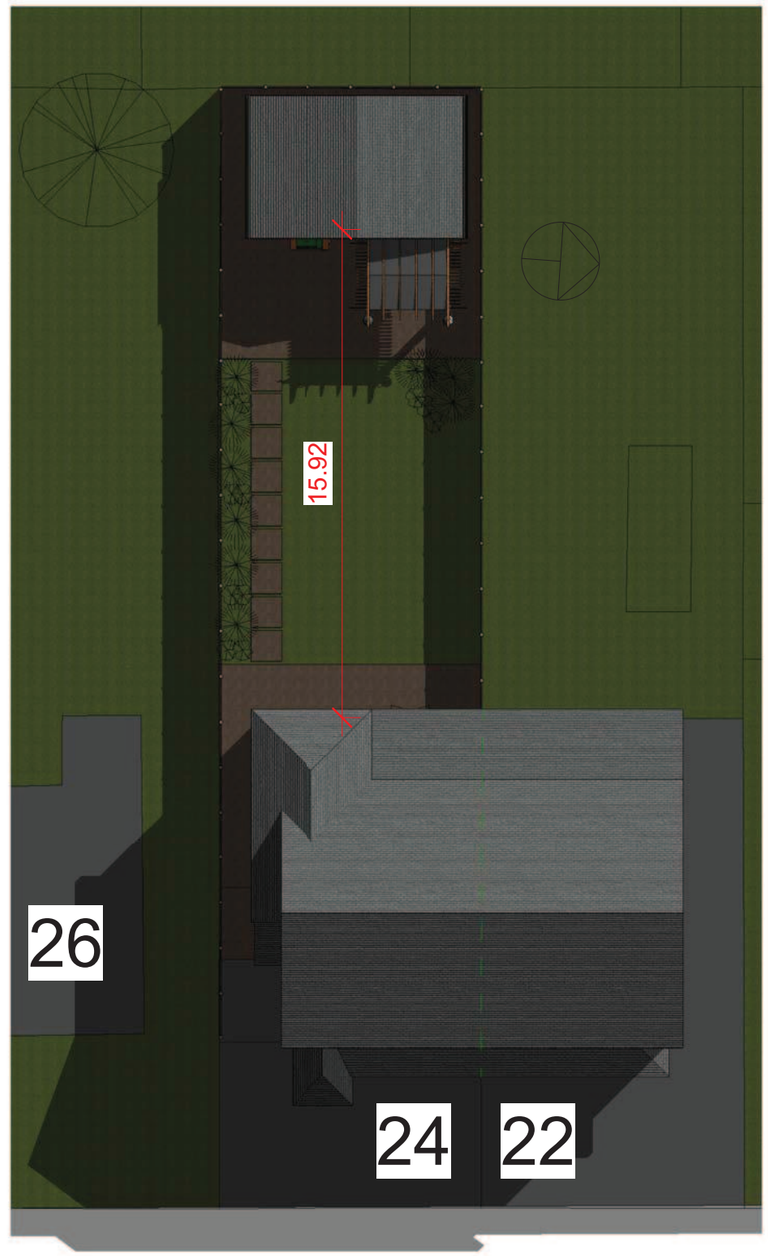

2 Layout Plan (Proposed)

1 : 200

HSDesigners

www.aecdesign.co.uk

No.	Description	Date

Gym/Game Room

Abduladeem Ben Rajab

24 wyverne Road, Chorlton,
Manchester,
M21 0ZN

Location and Layout Plans

Project number	HSD_M210ZN_16-01
Date	31/04/2016
Drawn by	Author
Checked by	Checker

A101

Scale: As indicated

01/08/2016 01:33:27