
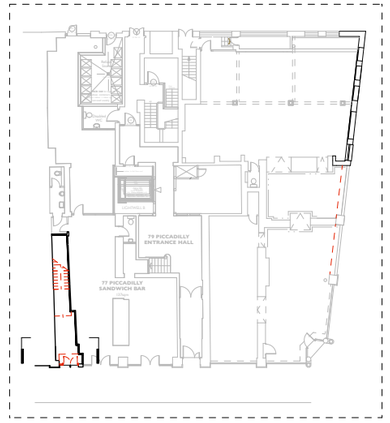


COPYRIGHT OF ATELIER MB LTD
DO NOT SCALE FROM THIS DRAWING
DIMENSIONS TO BE CHECKED ON SITE

Key

- Existing
- Existing To Be Removed None Original Fabric
- Existing To Be Removed Original Fabric

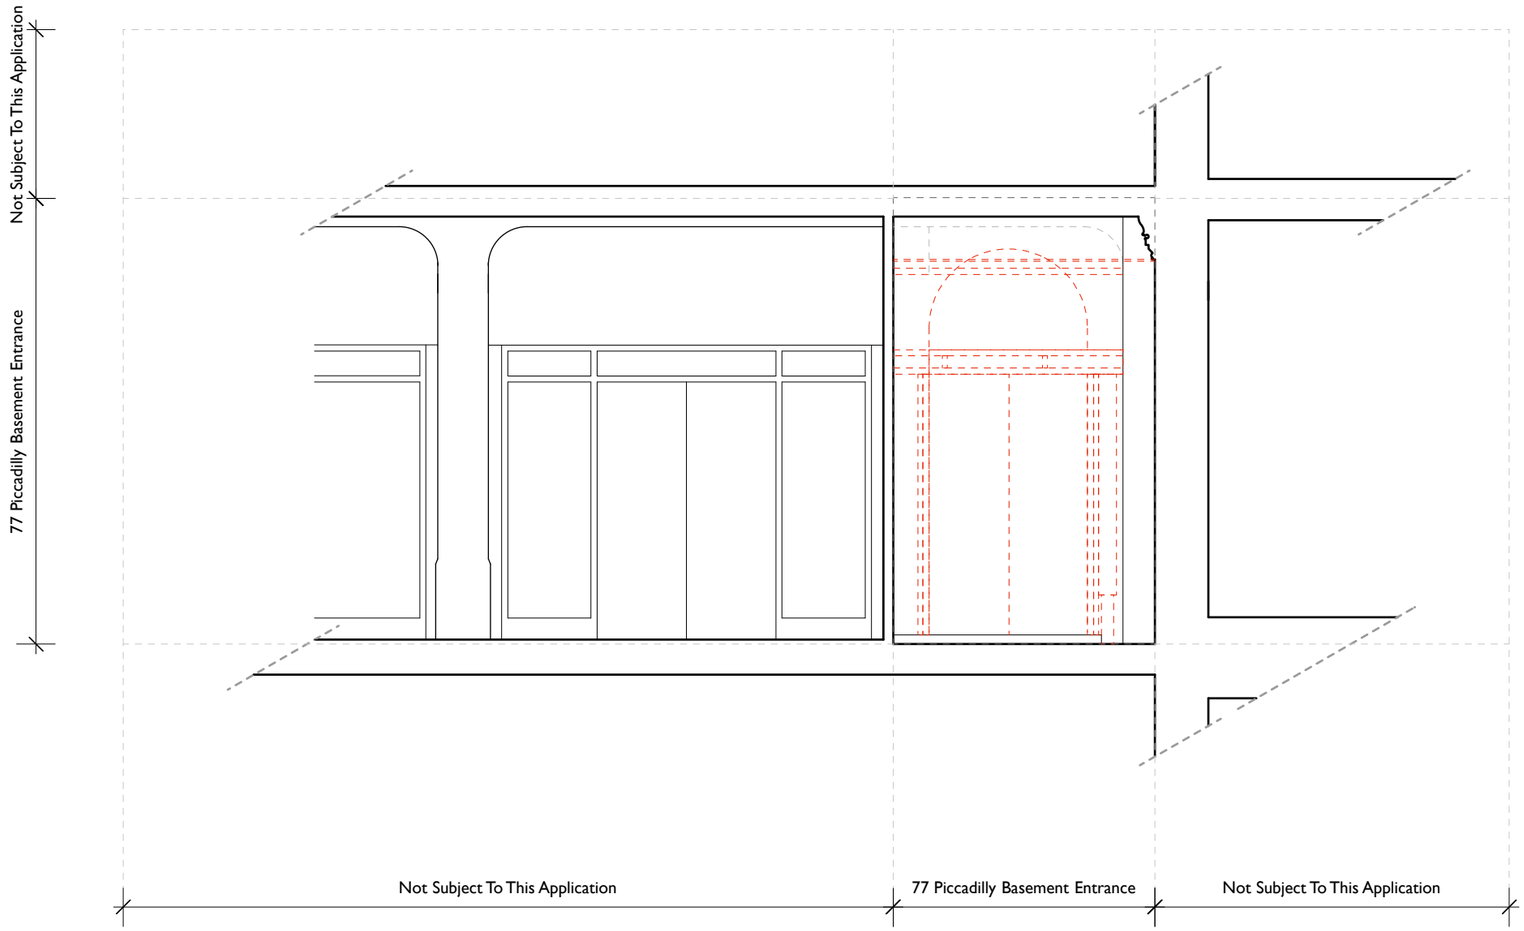

A 29 Apr 16	Entrance elevation altered following site checks

77 Piccadilly Basement

Internal Elevation BB
Proposed Soft Strip Out

scheme	1645
drwg no.	**P(210)**
rev	A
scale	**1:50@A3**
date first drawn	Feb 16
drawn	MM

***SK** sketch **P** proposed **T** tender **C** construction **AB** asbuilt*

www.ateliermb.co.uk
t 0161 236 0051
e architect@ateliermb.co.uk

Atelier MB
Urban Architects