
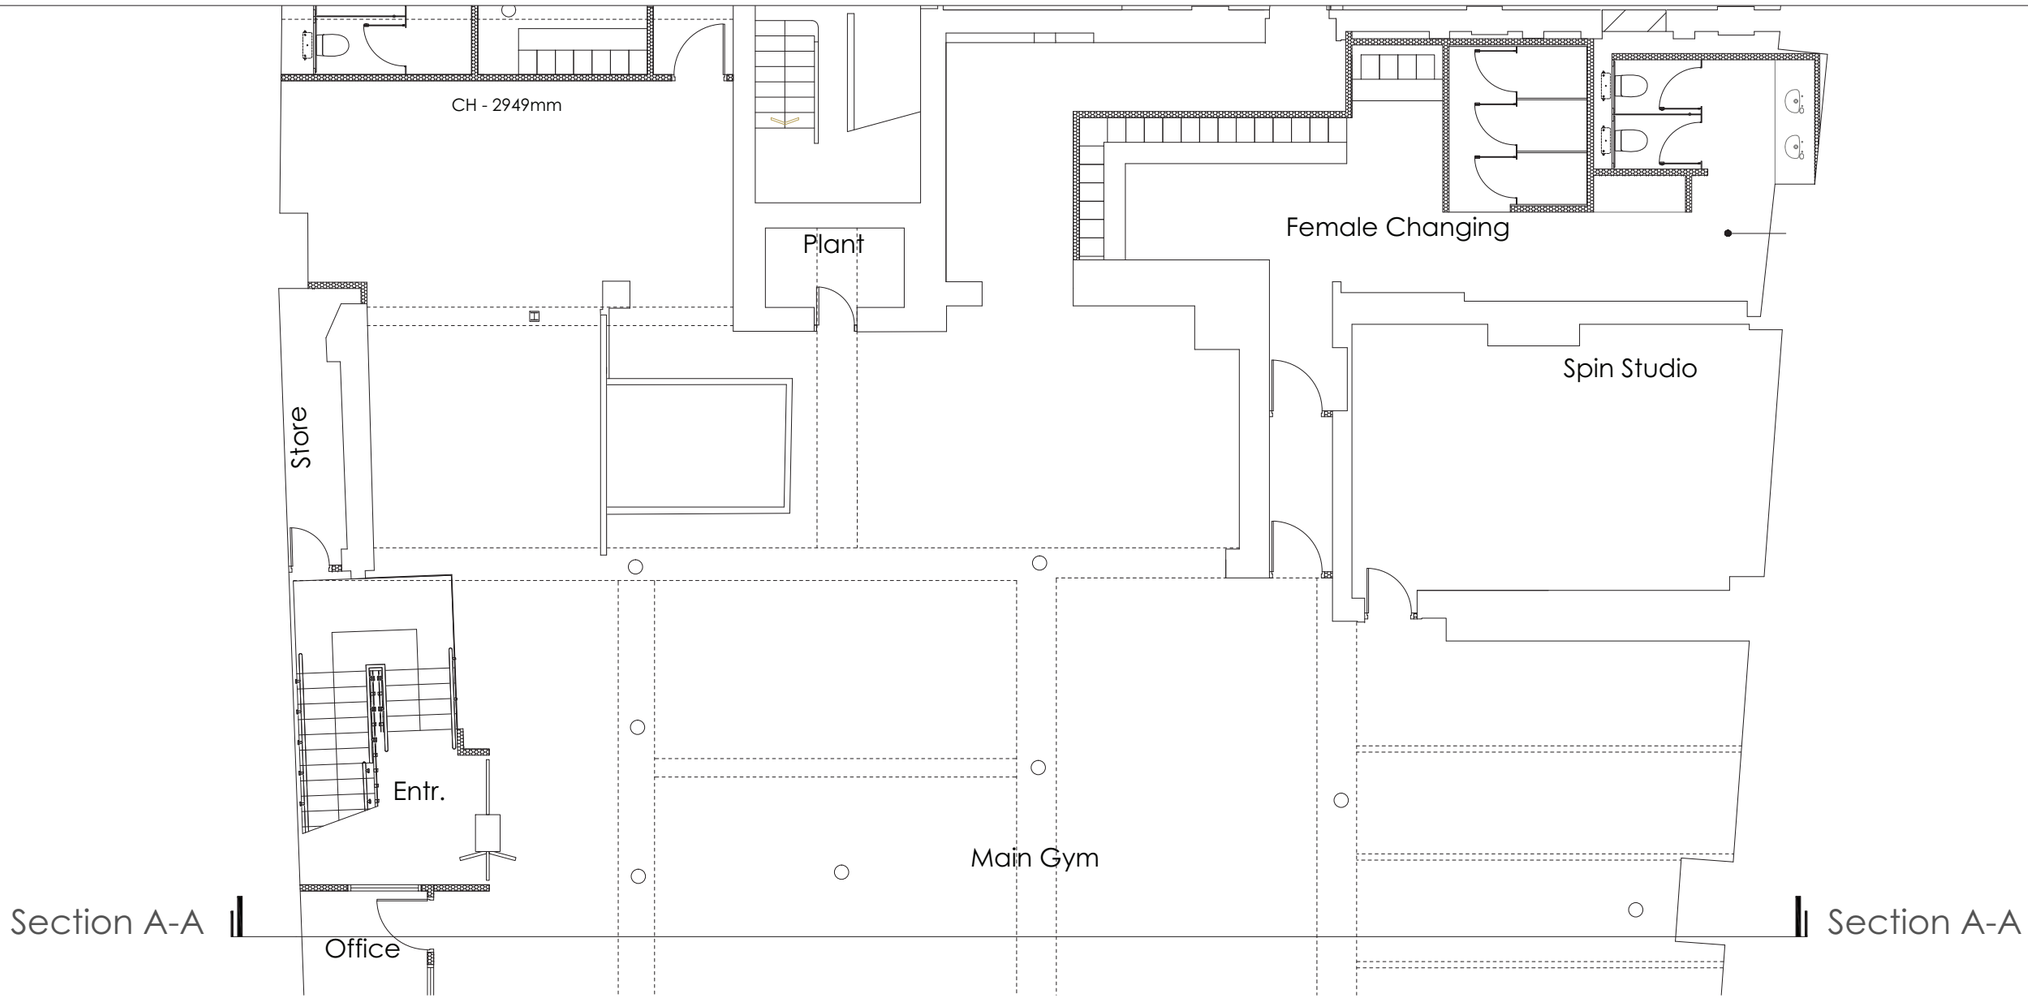


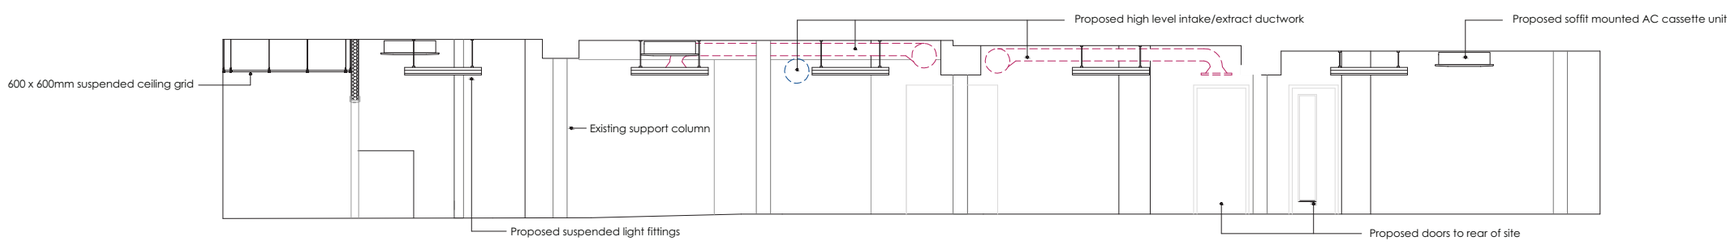

SECTION A-A

Scale 1:100 @ A3

500 1500 3000 5000

SCALE (MM)

0 1000 2000 4000

Triglyph Property Consultants Limited
Eldon House, 2 - 3 Eldon Street
London, EC2M 7LS

Tel 020 3051 2433 Fax 020 3051 2434
E Mail info@triglyph.co.uk

Website www.triglyph.co.uk

Do not scale from this drawing
All dimensions to be checked on site
Works to be carried out in accordance with bye-laws and regulations of Local Authorities and Statutory Undertakers.
© Triglyph Property Consultants Limited

Drawing type: PLANNING DRAWING

Amendments:
0: 18.04.2016 First Issue

Client: FIT4LESS - MANCHESTER
KARAN VIJ

Project: 77 PICCADILLY
MANCHESTER

Scale: 1 : 100 @ A3 Date: APRIL 2016

Drawn: BR Checked: RDW

Drg.no: T13119 - 77 - 1106 Rev: 0

Title: PROPOSED SECTION A-A