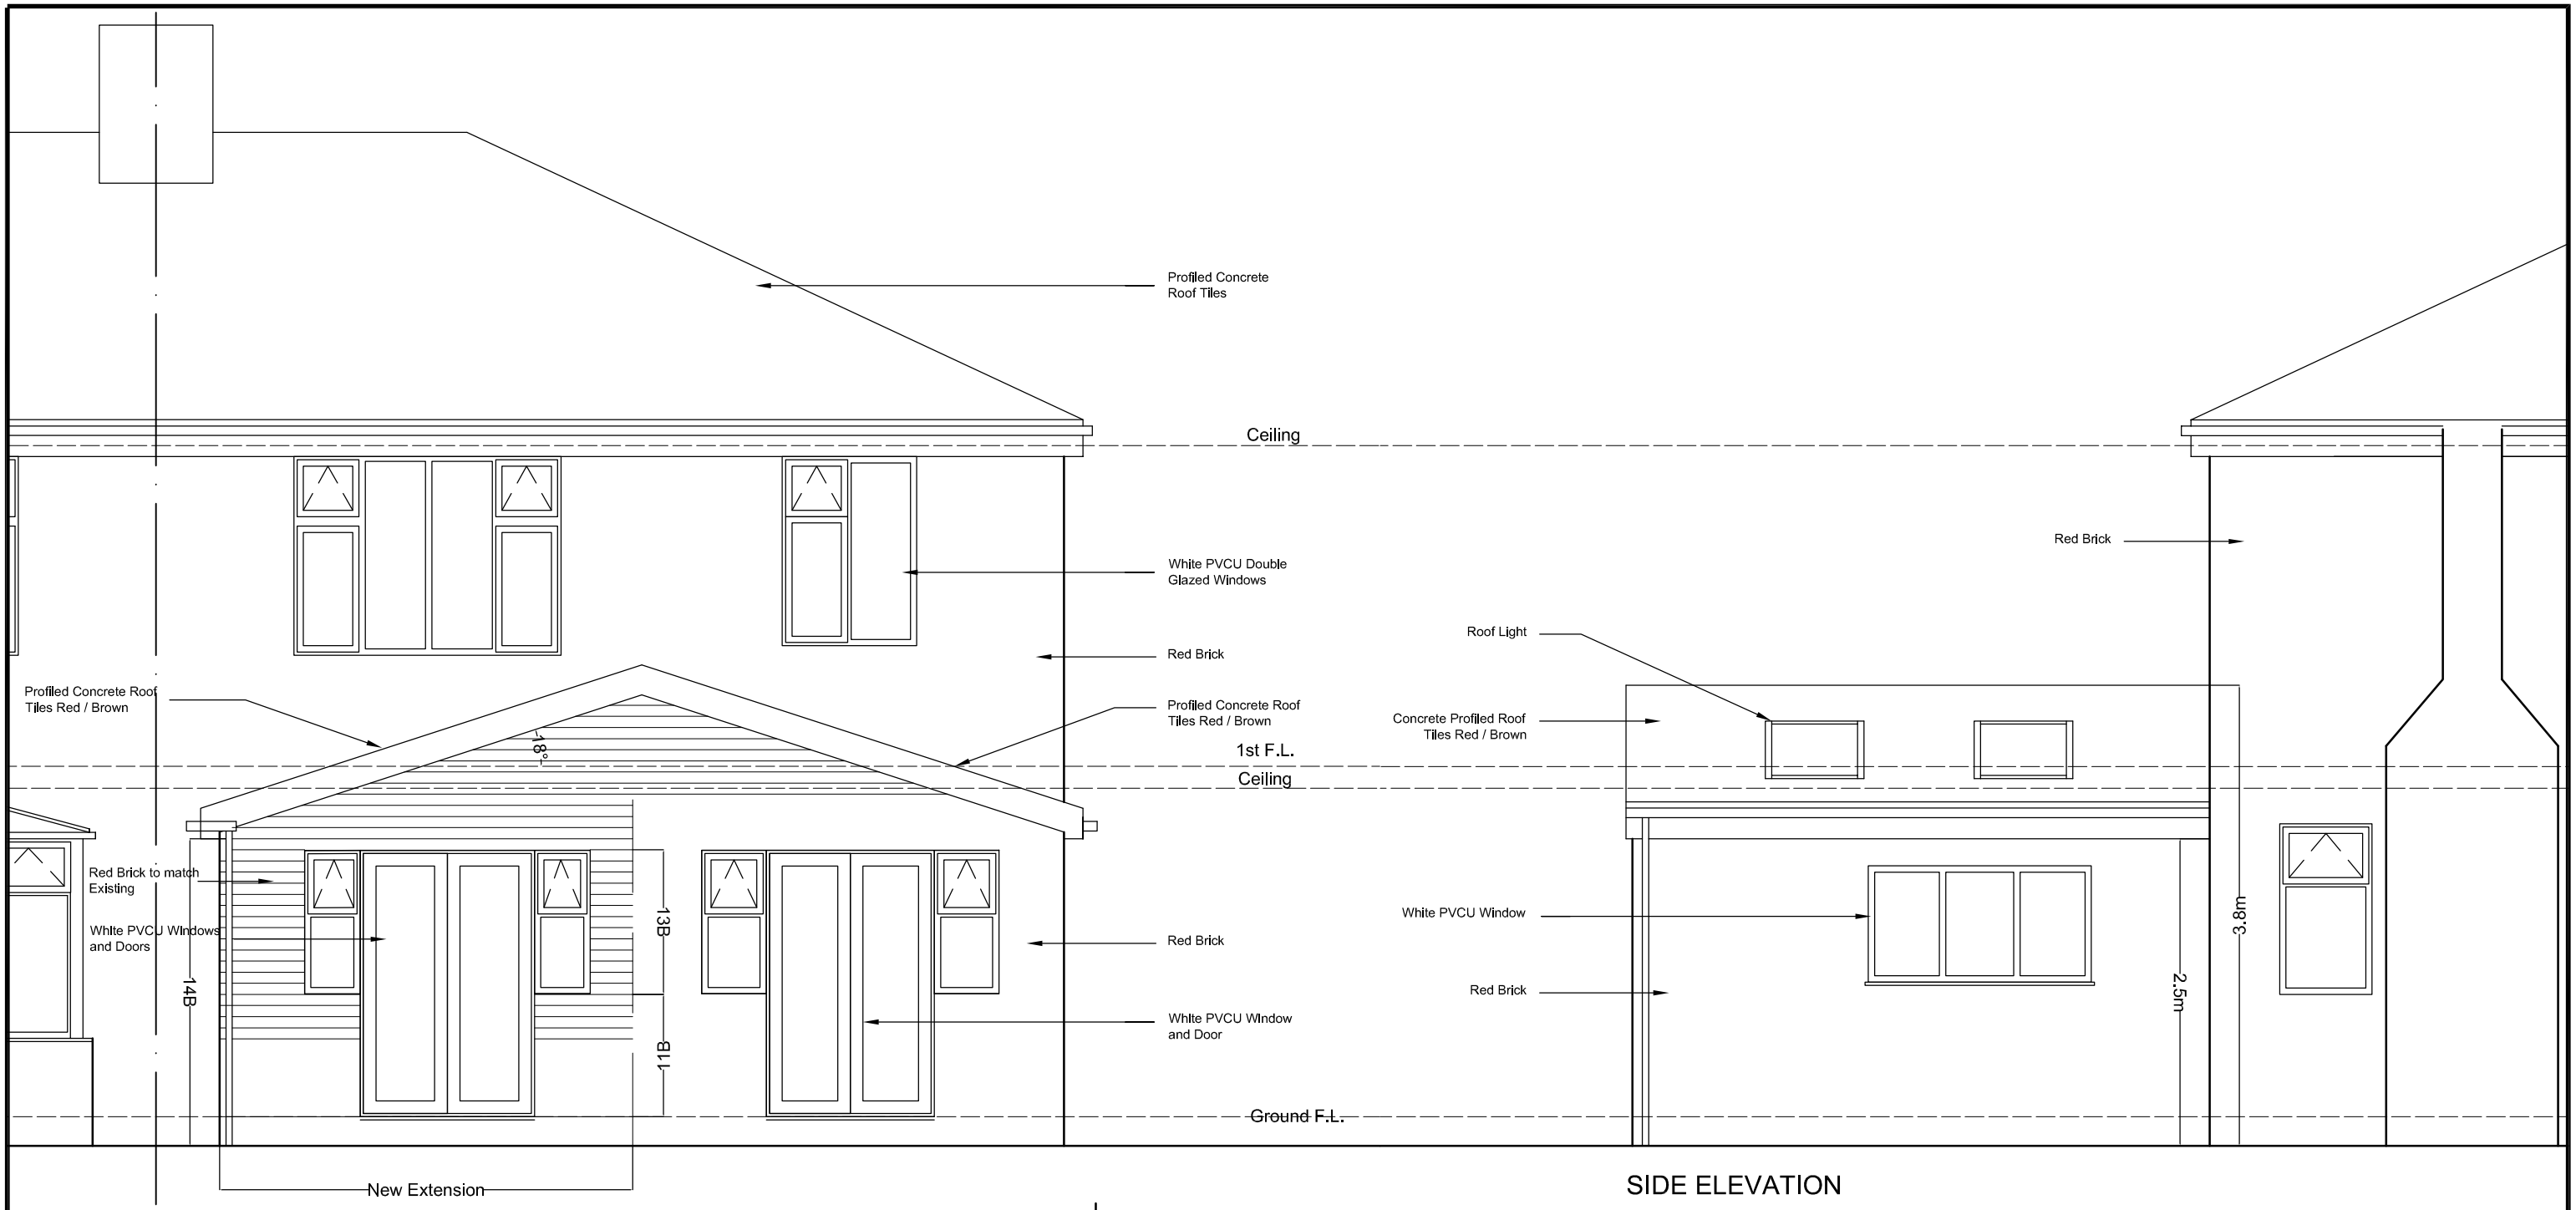

REAR ELEVATION

SIDE ELEVATION

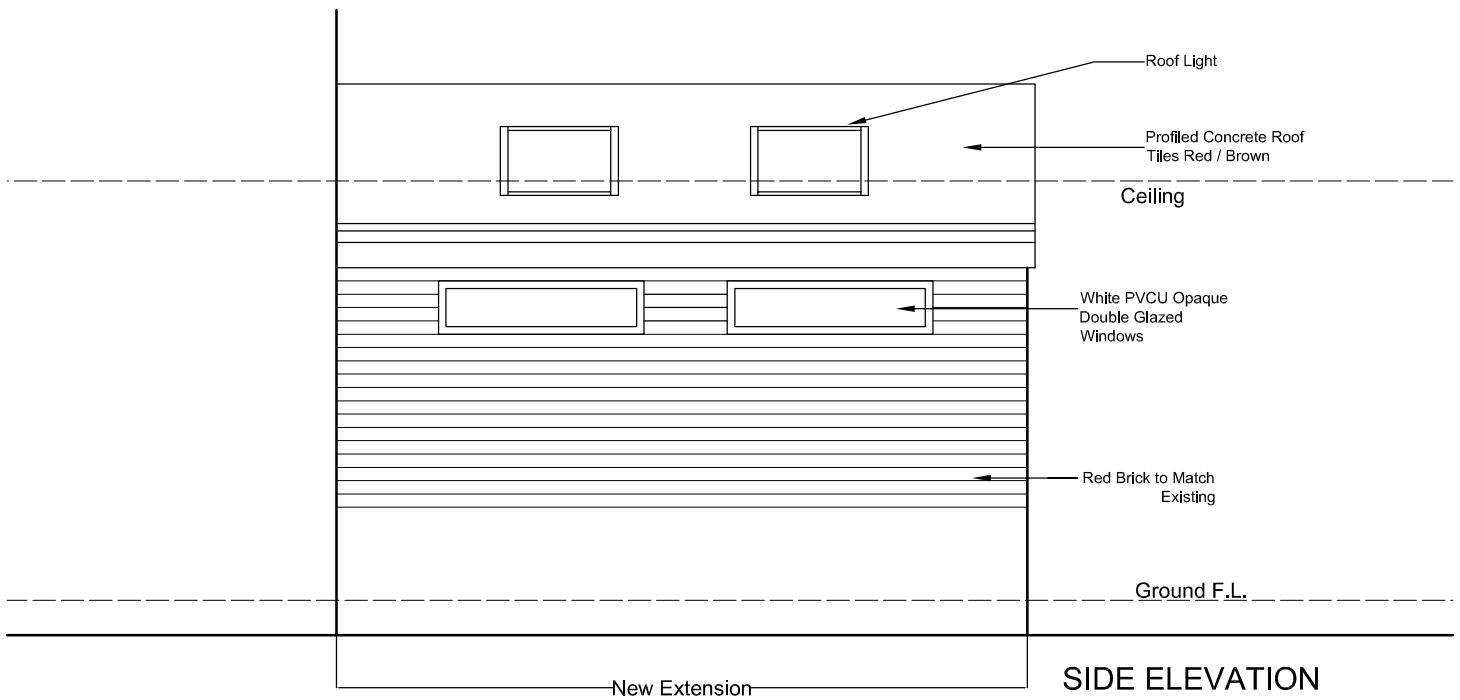

SIDE ELEVATION

428 PARRSWOOD ROAD

428 PARRSWOOD ROAD
PROPOSED ELEVATIONS
SCALE 1:100 Jun16 00-06 REV 0