© Copyright: All rights reserved. This drawing must not be reproduced without permission.
Do not scale from this drawing. All dimension are in millimetres unless otherwise stated.
Any discrepancies should be reported to the Architect.

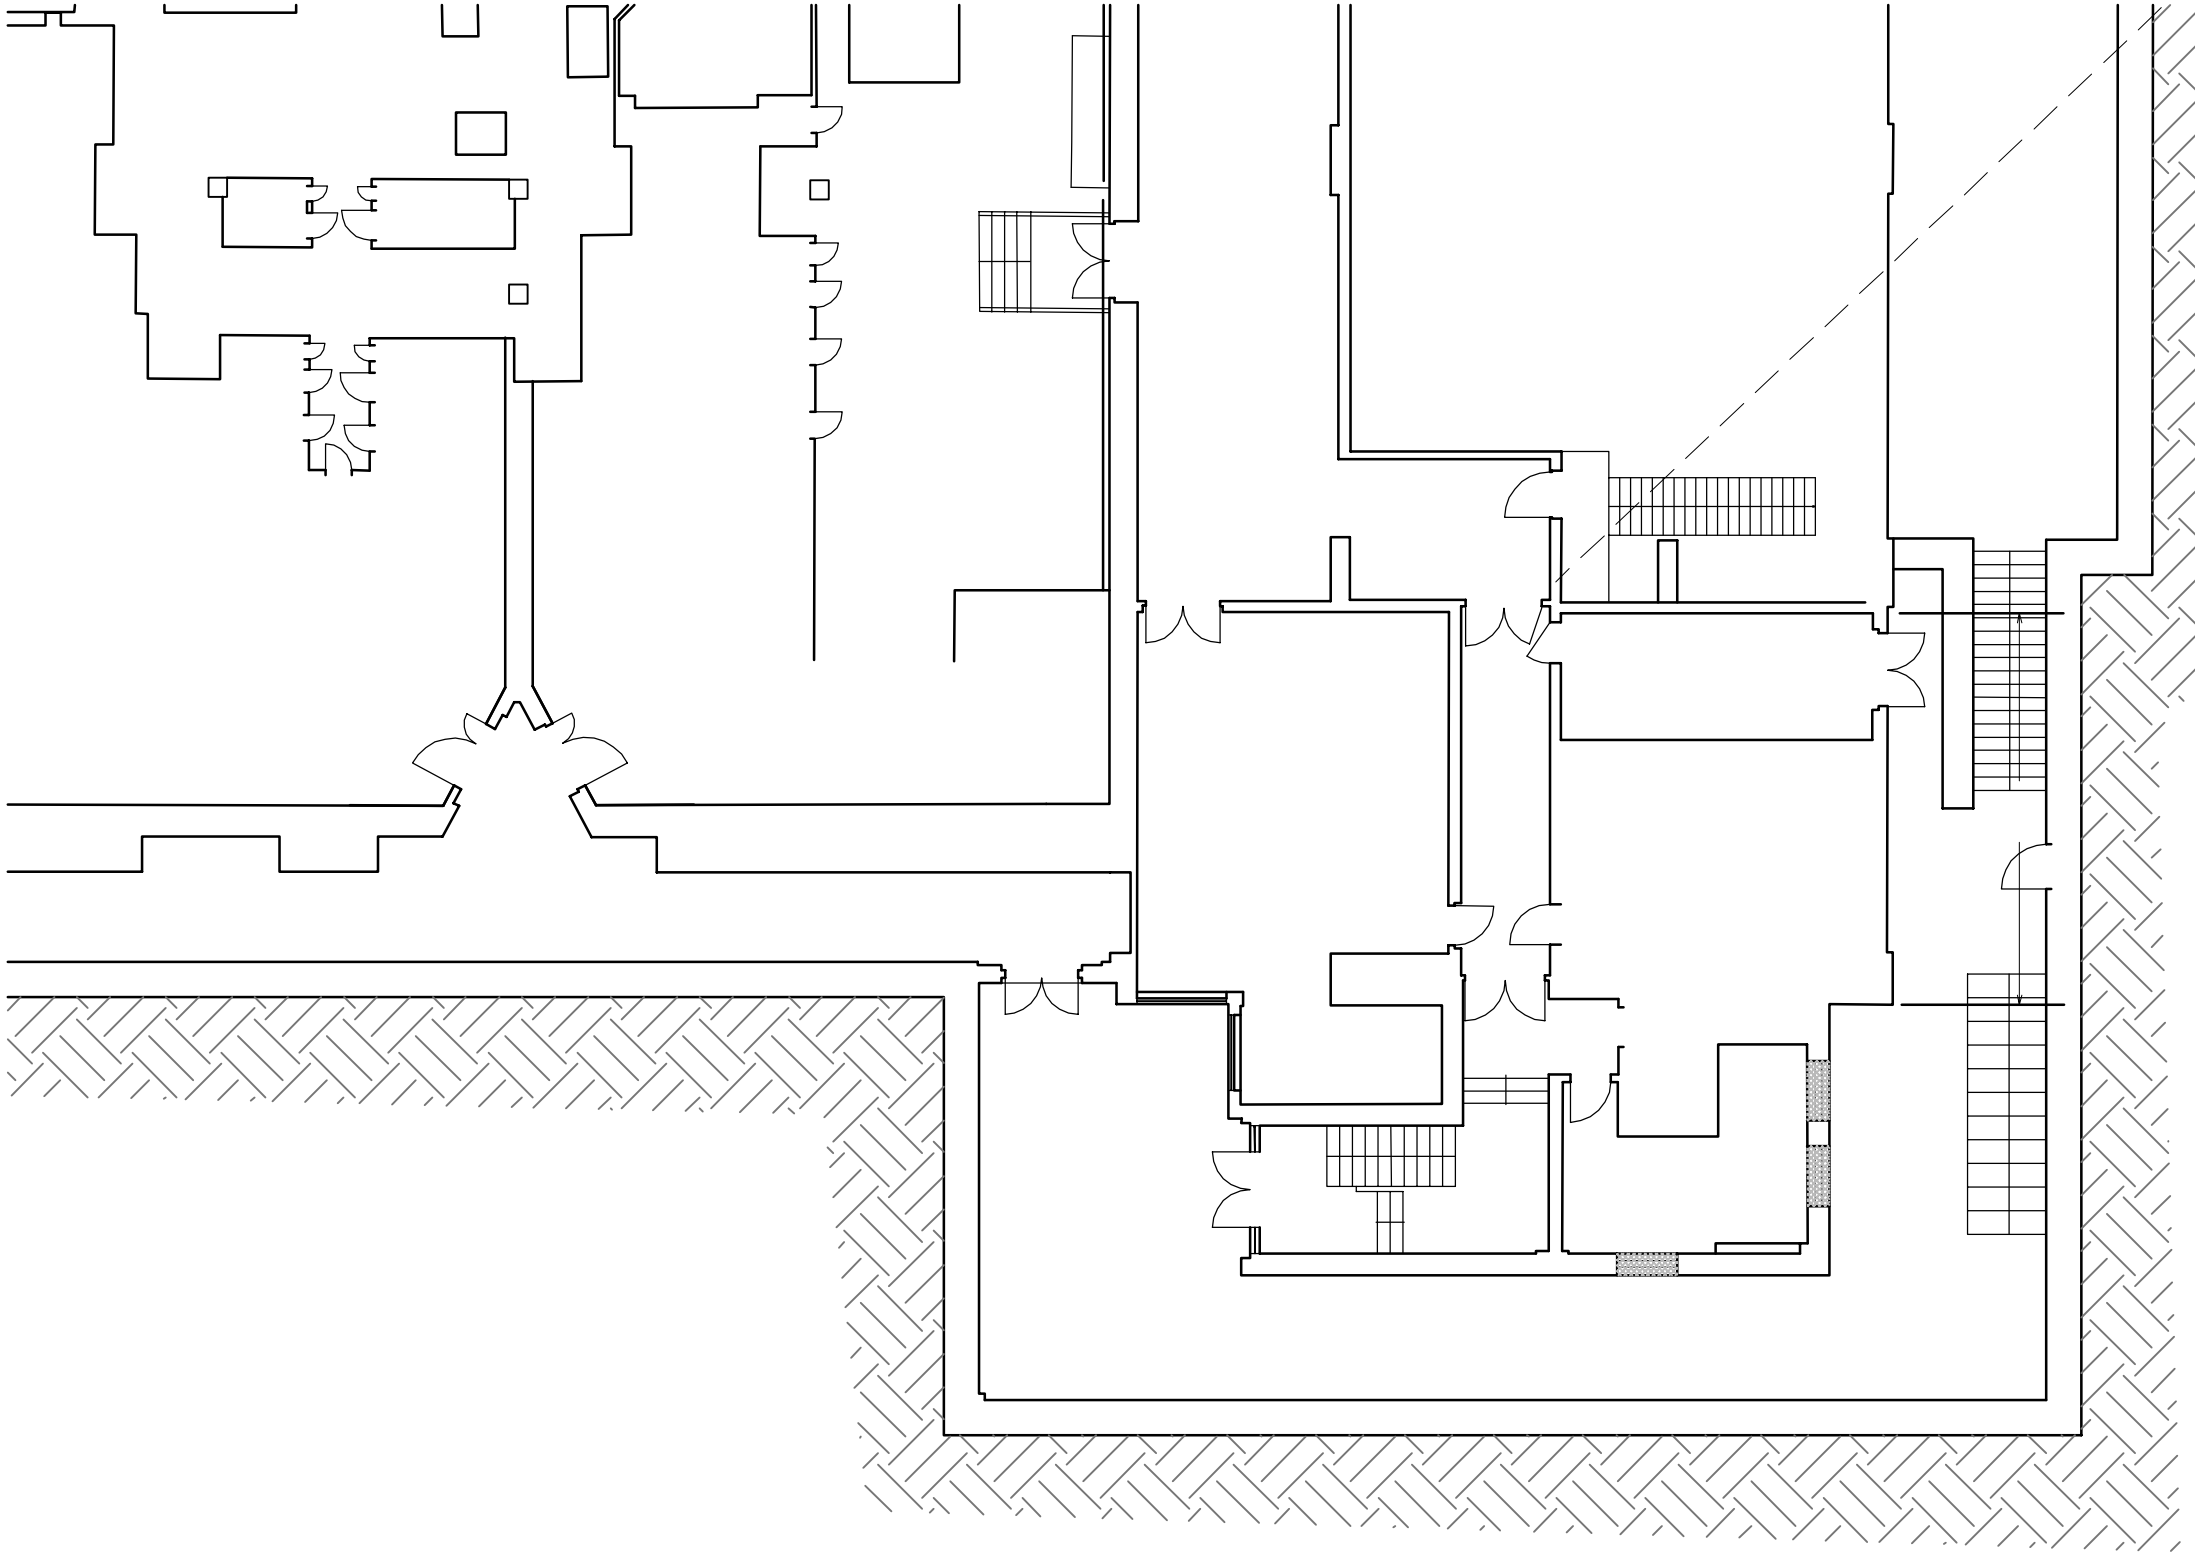

BASEMENT PLAN PROPOSED

1:150 @ A3

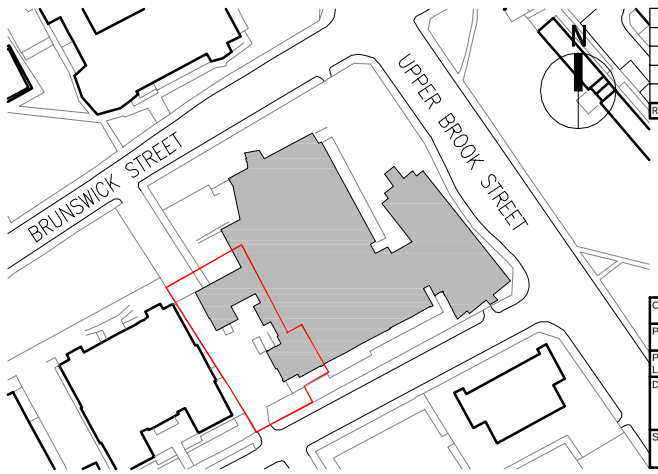

Revision	Description	Date	Drawn	Checked
P1	Planning Issue. Issued for planning.	03.06.16	JC	OC
-	First Issue. Issued for Comment/Approval.			

PLANNING ISSUE

Halliday Meecham Architects Limited

111 Piccadilly Manchester M1 2HY
+44 (0)161 661 5566

4 Devonshire Street London W1W 5DT
+44 (0)203 440 5175

hma@hallidaymeecham.com
www.hallidaymeecham.com

HALLIDAY MEECHAM ARCHITECTS

Client:	University of Manchester
Project:	Nitrogen Works
Phase/ Location:	Chemistry Building
Drawing:	Basement Plan 02 PROPOSED

Scale @ A1	Scale @ A3	Date:	Drawn:	Checked:	Job No.	Drawing No.	Revision
1:75	1:150	19.04.16	JC	OC	4727	5376-HMA-02-B-DR-05-00214	P1