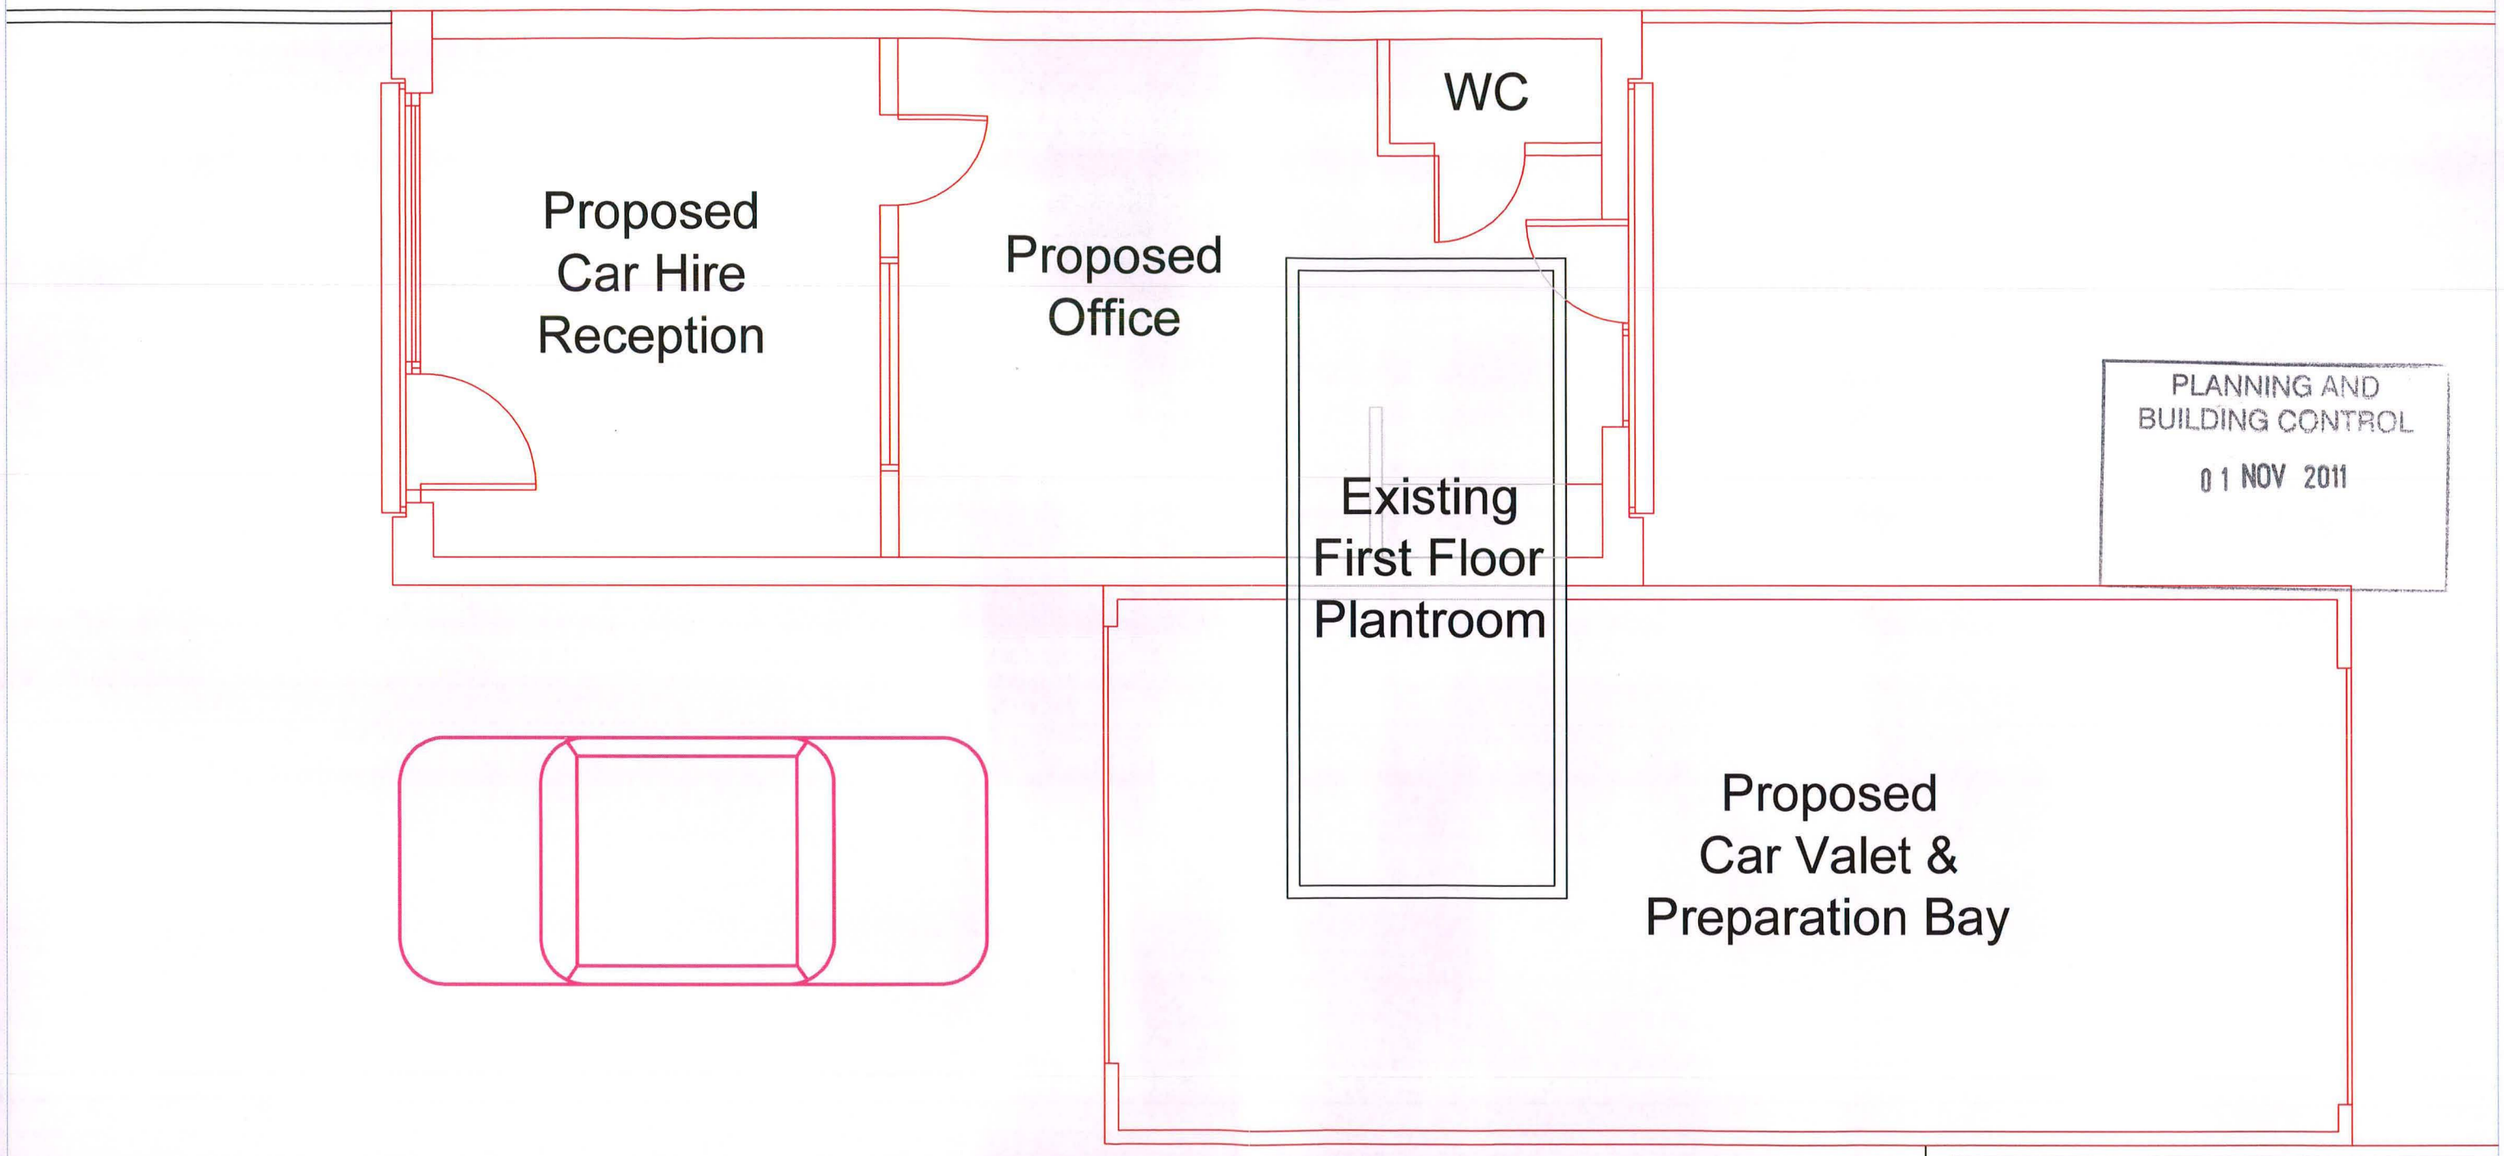


PLANNING AND
BUILDING CONTROL
01 NOV 2011

Mohammed Khan
BSc (Hons) MNAEA
Building Surveyor & Property Consultant
22 Buttermere Road, Gatley, Cheadle, SK8 4RH
Tel: 0161 428 8652 Mobile: 07890 269580


Project Name:
Proposed Conversion of Commercial Unit & Use Class Change

Project Address:
691- 697 Stockport Road
Longsight,
Manchester, M12 4QN

Project Ref:	21.10.01
Date:	21.10.11
Scale:	1:50
Paper Size:	A3


Sheet: 02

Rev:

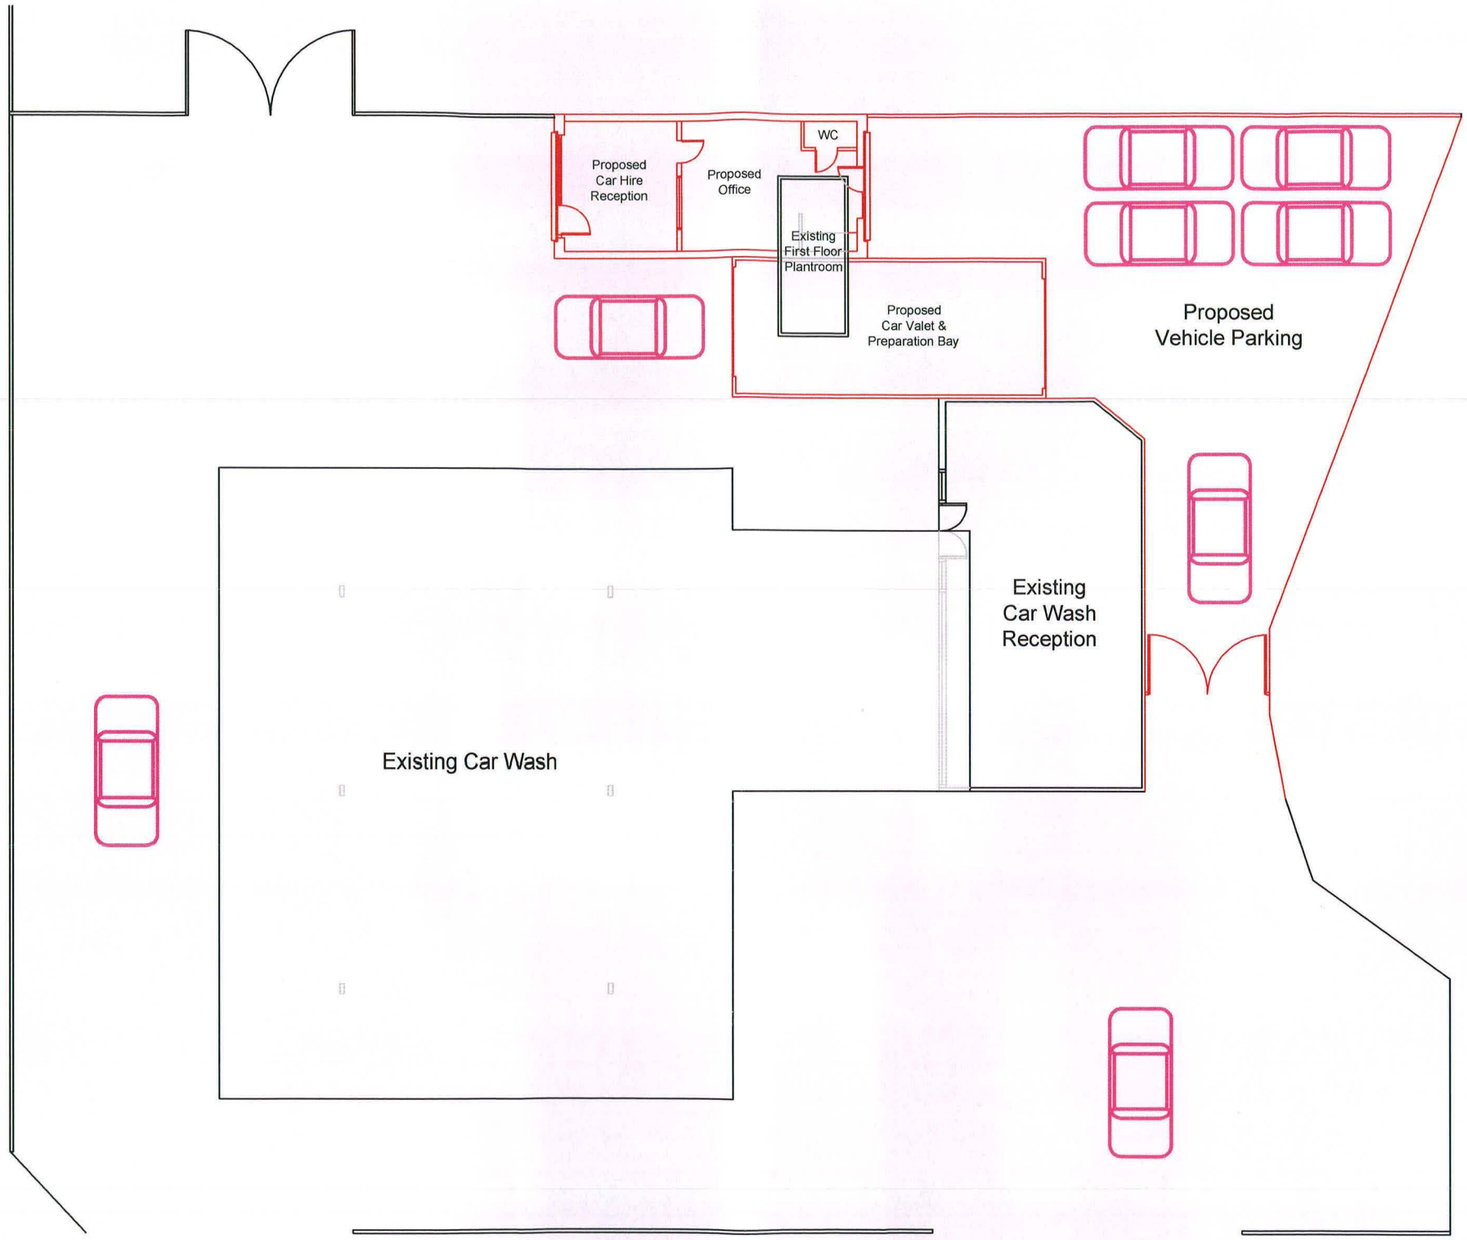

PLANNING AND
BUILDING CONTROL
01 NOV 2011

Mohammed Khan BSc (Hons) MNAEA Building Surveyor & Property Consultant 22 Buttermere Road, Gatley, Cheadle, SK8 4RH Tel: 0161 428 8652 Mobile: 07890 269580	Project Name: Proposed Conversion of Commercial Unit & Use Class Change	Project Address: 691- 697 Stockport Road Longsight, Manchester, M12 4QN	Project Ref: 21.10.01 Date: 21.10.11 Scale: 1:200 Paper Size: A3	Sheet: 06 Rev:

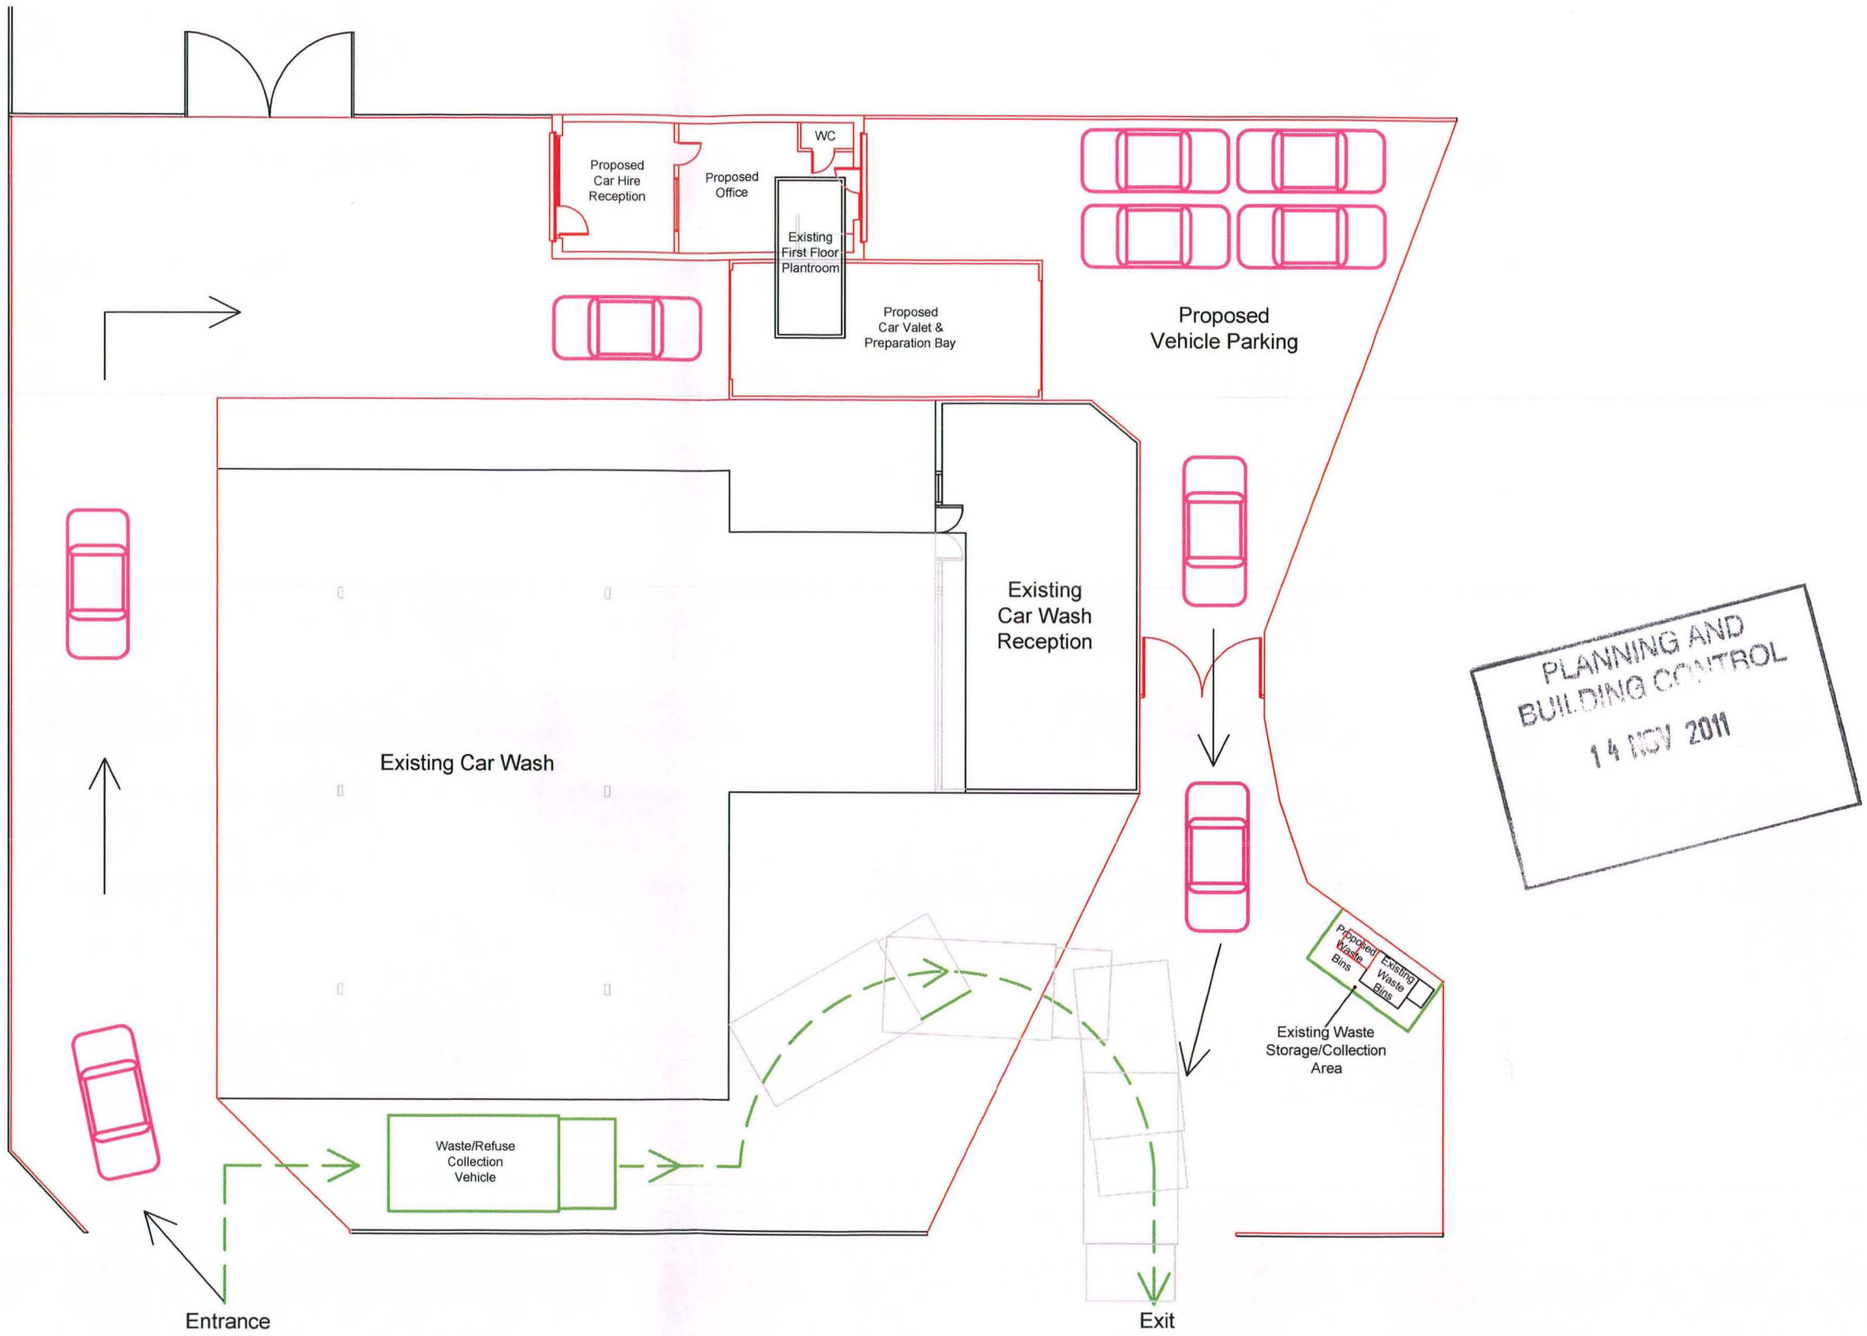

PLANNING AND
BUILDING CONTROL
14 NOV 2011

Mohammed Khan
BSc (Hons) MNAEA
Building Surveyor & Property Consultant
22 Buttermere Road, Gatley, Cheadle, SK8 4RH
Tel: 0161 428 8652 Mobile: 07890 269580

Project Name:
Proposed Conversion of Commercial Unit & Use Class Change

Project Address:
691- 697 Stockport Road
Longsight,
Manchester, M12 4QN

Project Ref:	21.10.01
Date:	07.11.11
Scale:	1:200
Paper Size:	A3

Sheet: 06

Rev: 01