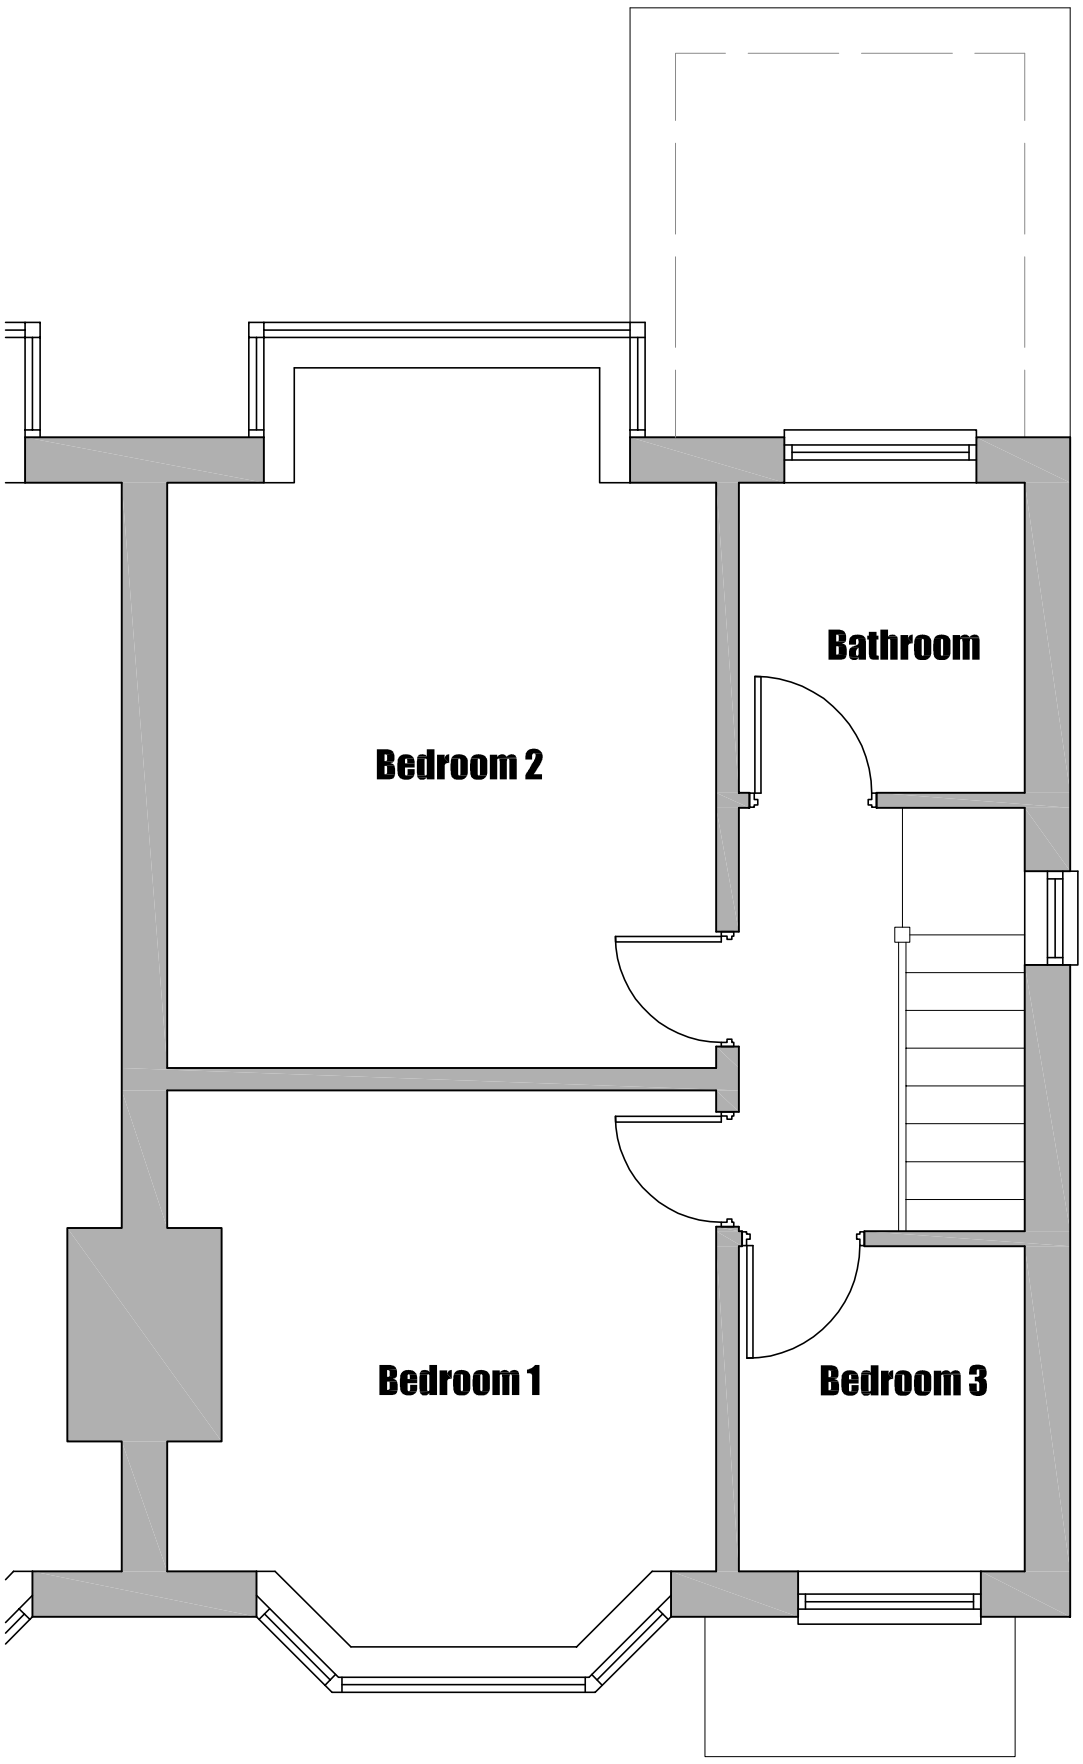

JOB TITLE : Proposed Single And 2 Storey Extensions
ADDRESS : 14 Rathbourne Avenue, Blackley
DRAWING TITLE : Existing First Floor Plan
SCALE : 1:50 @ A3
DRAWN : xxx
DATE : 08-09-16

JOB NO./
DWG NO. 101-03