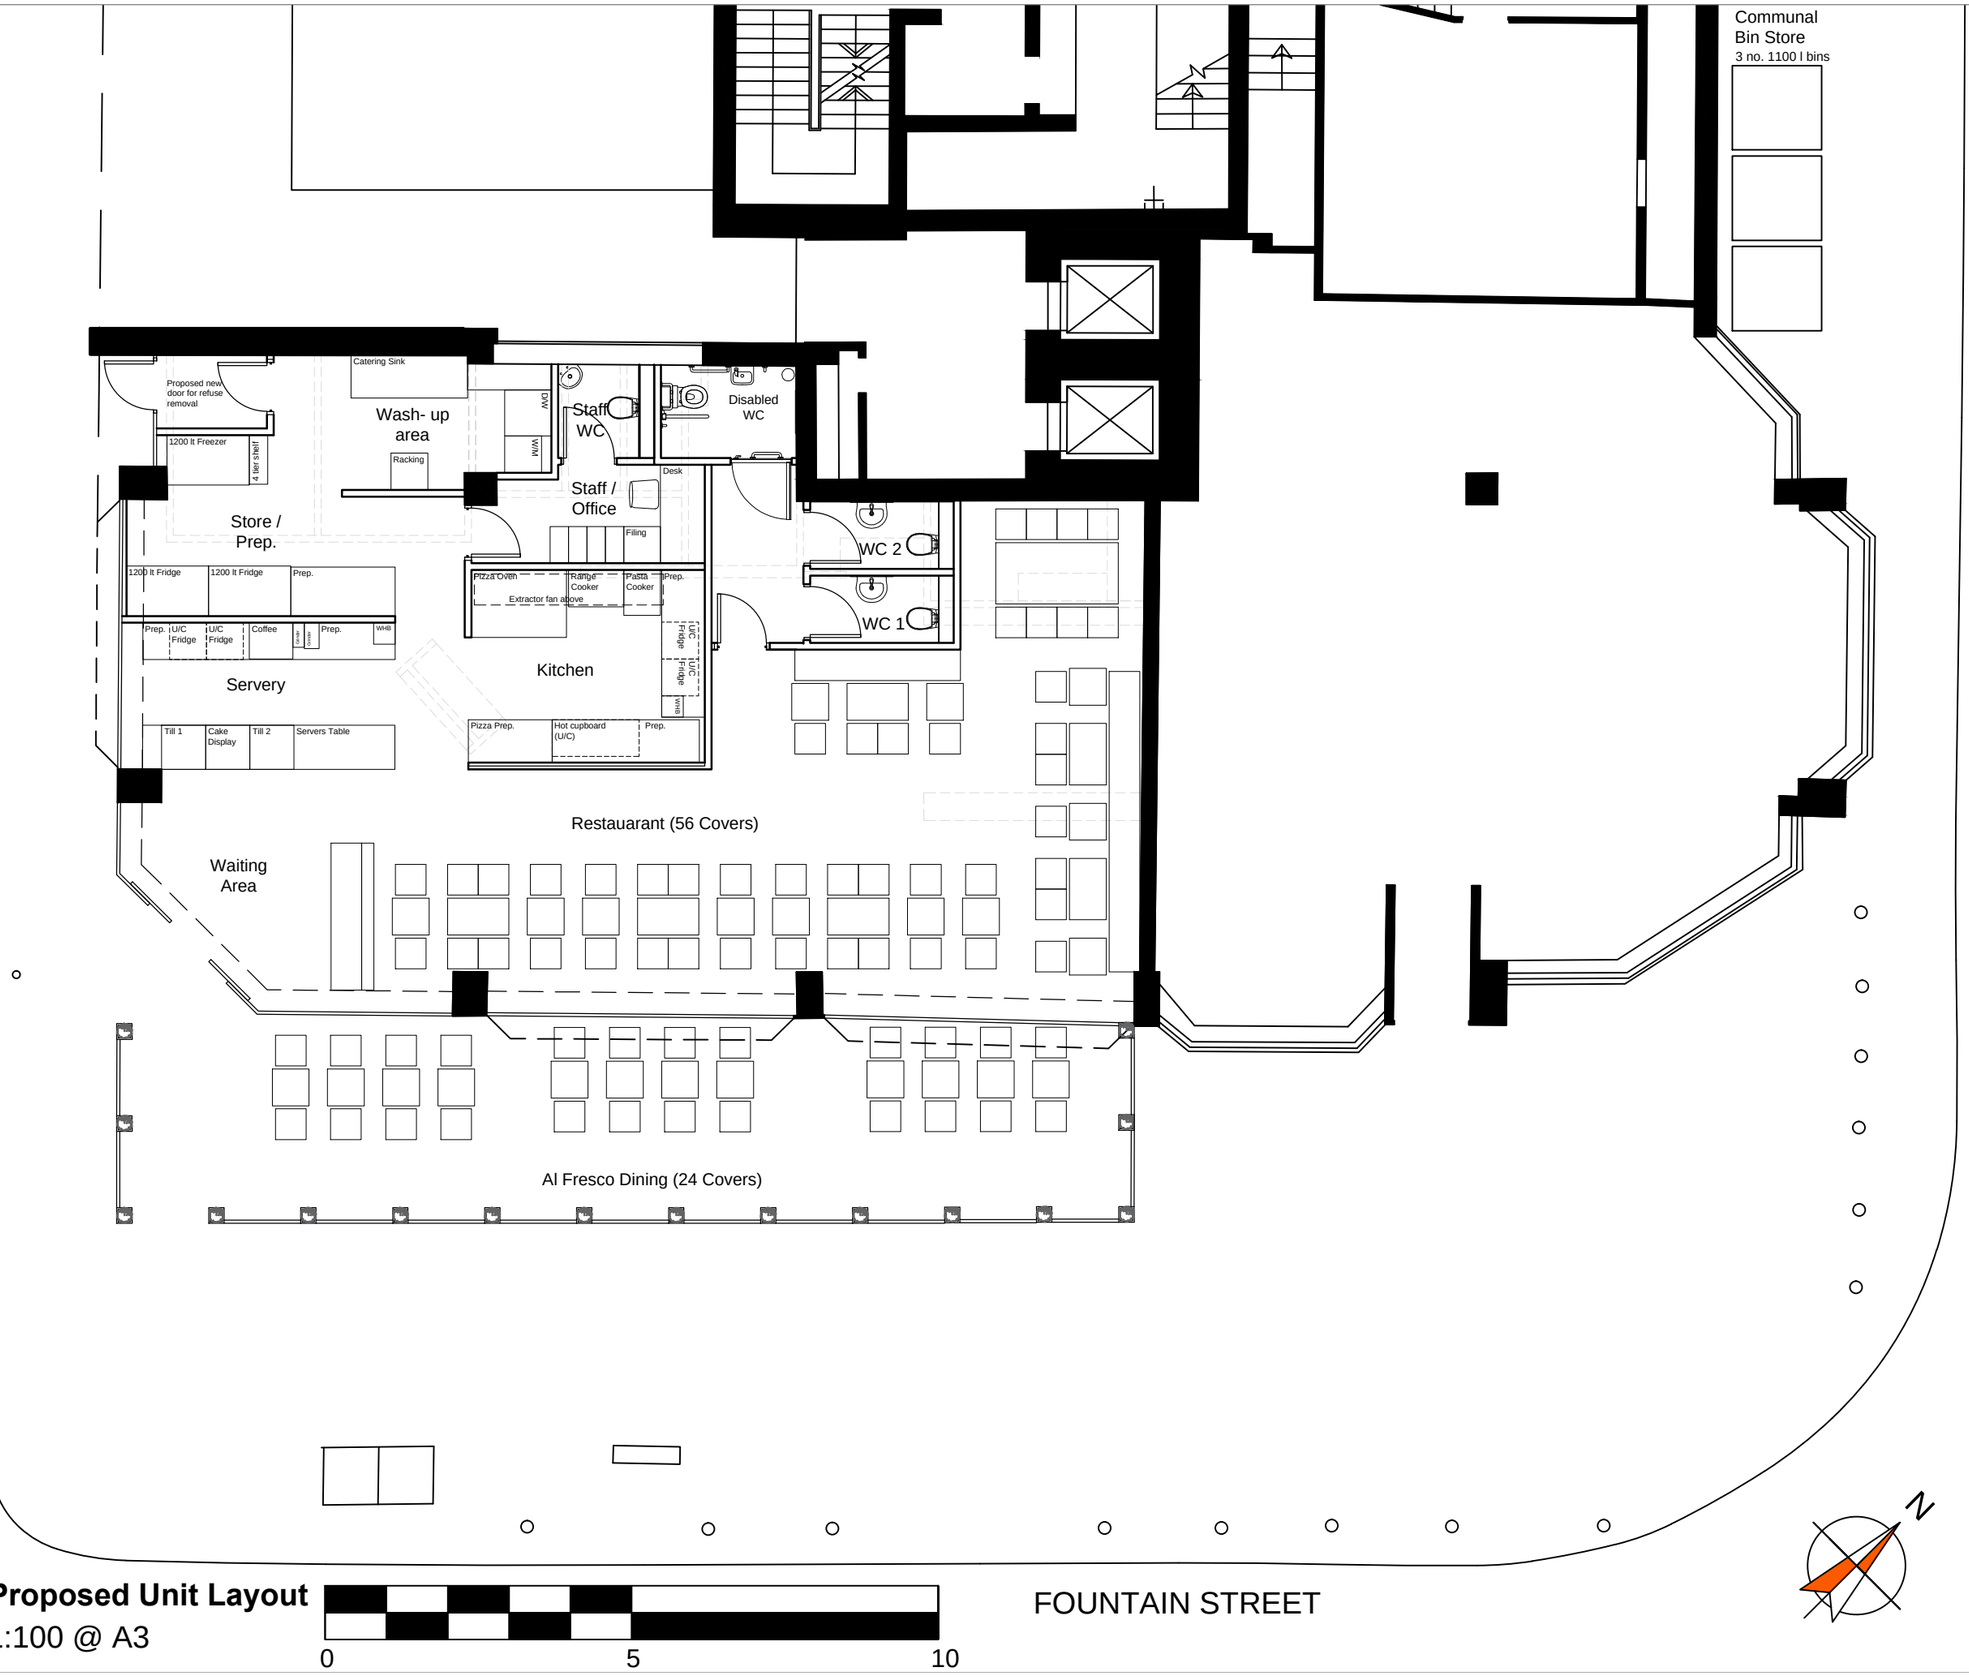


Proposed Unit Layout
1:100 @ A3

0 5 10

FOUNTAIN STREET

© this drawing and the building works depicted are the copyright of **idp** and may not be reproduced or amended except by written permission. no liability will be accepted for amendments made by other persons.

all dimensions to be checked on site and architect notified of any discrepancies prior to commencement.
do not scale.

Notes:

58 Covers, with additional 8 seat waiting area and 24 covers to 'Al Fresco' dining area.

Example Al Fresco Dining



Example External Barriers



rev:	date:	comment(s):	name:	check:
F	05.08.16	Boundary lines omitted	NH	ZM
E	11.07.16	Additional annotation	NH	ZM
D	15.04.16	Annotation amended.	ZM	DD
C	31.03.16	Revised in line with comments received.	ZM	DD
B	08.03.16	Revised in line with comments received.	ZM	DD
A	08.03.16	Revised in line with comments received.	ZM	DD

ARCHITECTS.
URBAN DESIGNERS.
PLANNERS.
PROJECT MANAGERS.
WE ARE IDP.

status: INFORMATION RIBA Stage: 2

client: Enzo

job: Enzo Restaurant, Fountain Street

title: Proposed Unit Layout

drawn: ZM date: July 2016

checked: DD scale @ a3: 1:100

job no: CXXXX drg no: XXXX-03-003 Rev F

IDP GROUP SPACEONETHREE 12 HILTON STREET MANCHESTER M1 1JF
T: **+44 (0)161 233 7958** E:info@idpgroup.com
www.**we**are**idp**.com