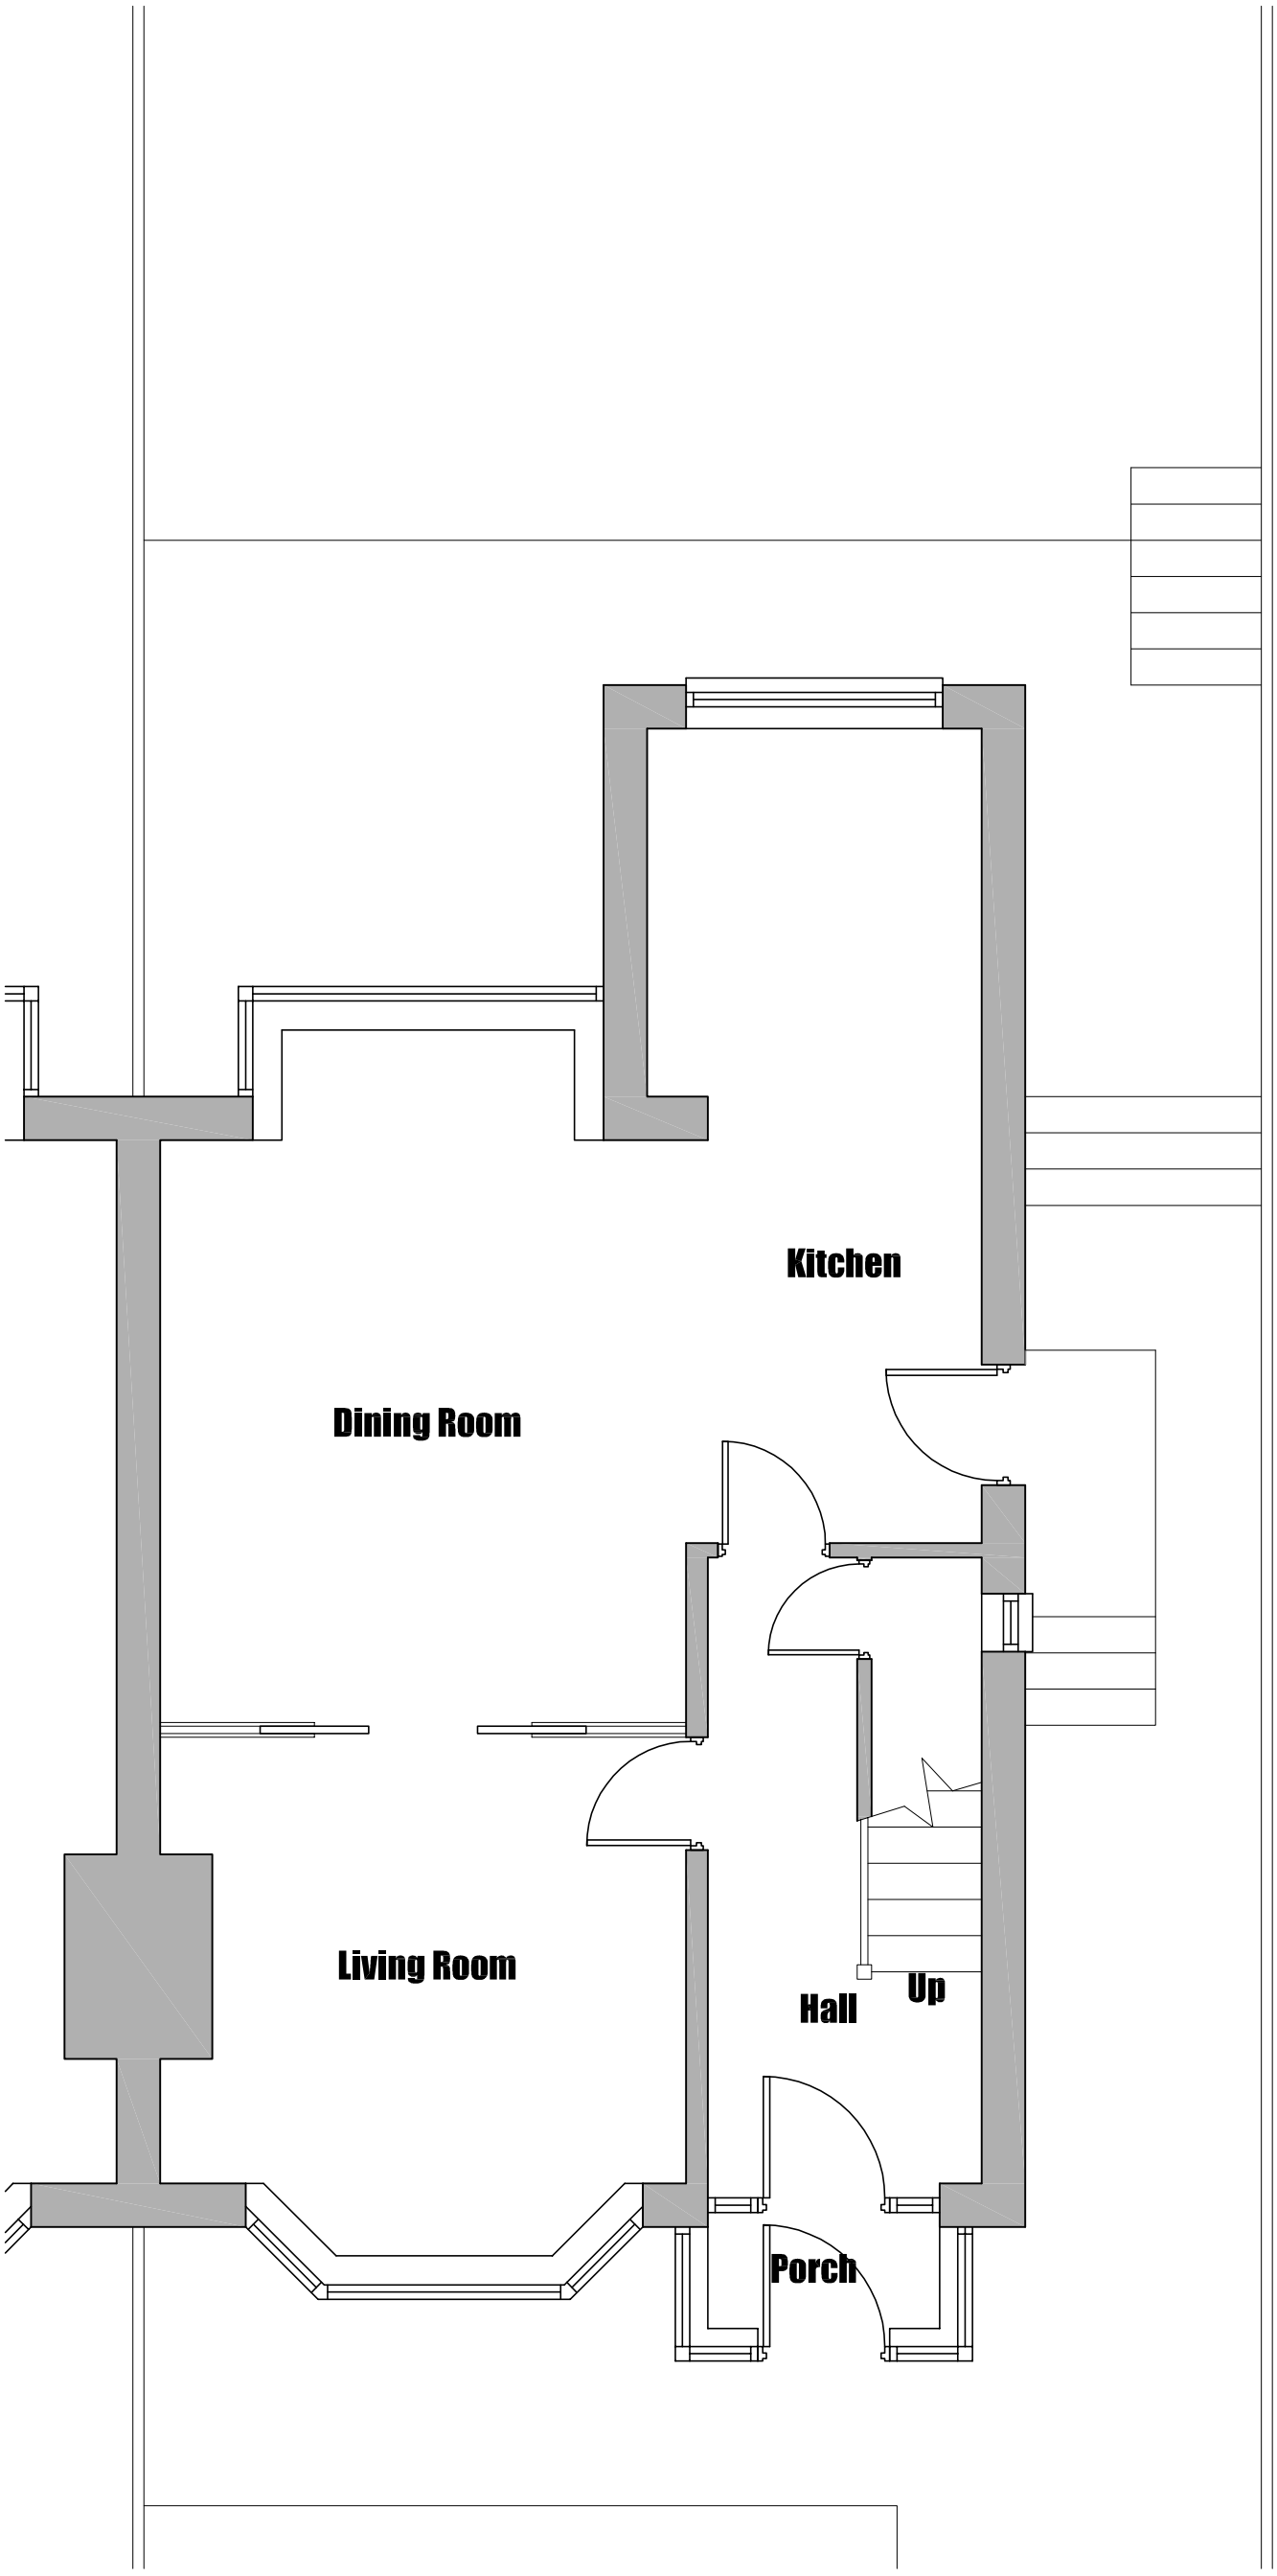

JOB TITLE : Proposed Single And 2 Storey Extensions

ADDRESS : 14 Rathbourne Avenue, Blackley

DRAWING TITLE : Existing Ground Floor Plan

SCALE : 1:50 @ A3

DRAWN : xxx

DATE : 08-09-16

JOB NO./

DWG NO. 101-02