

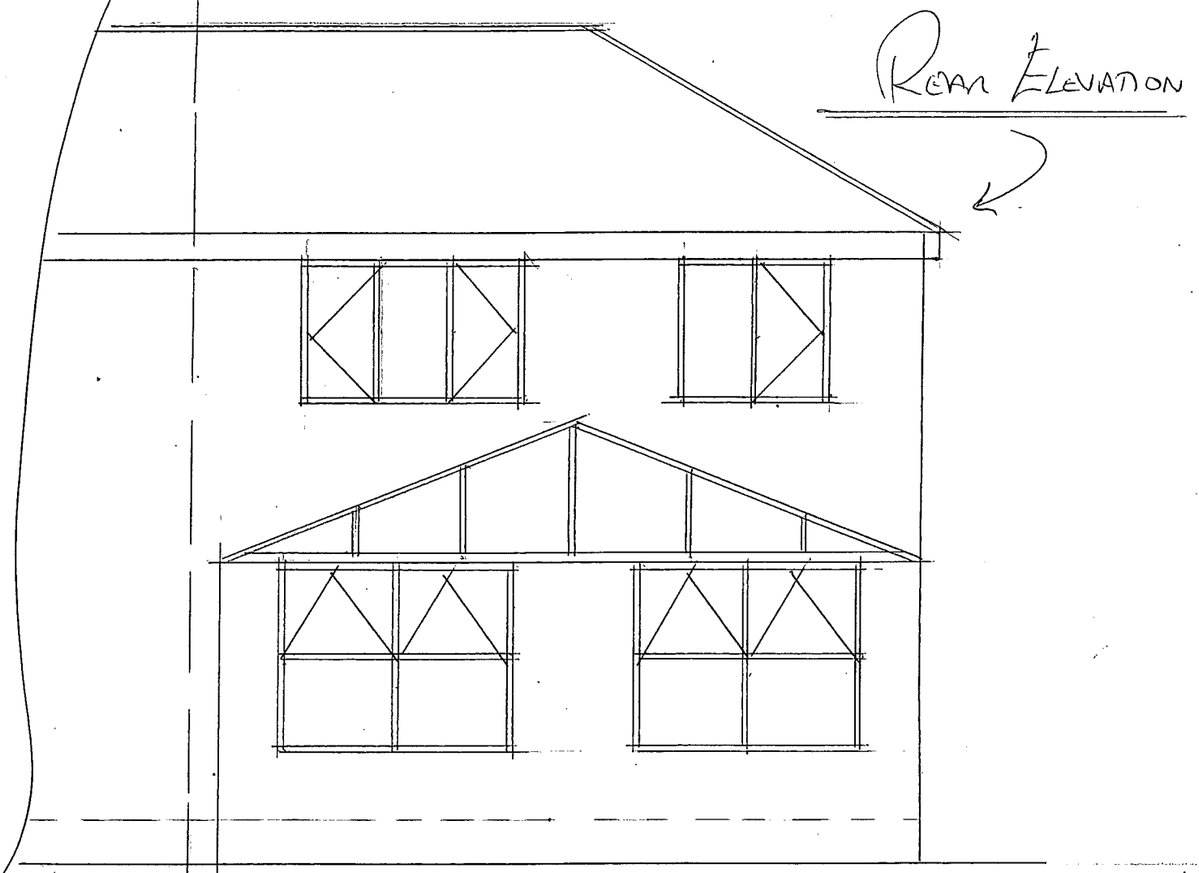


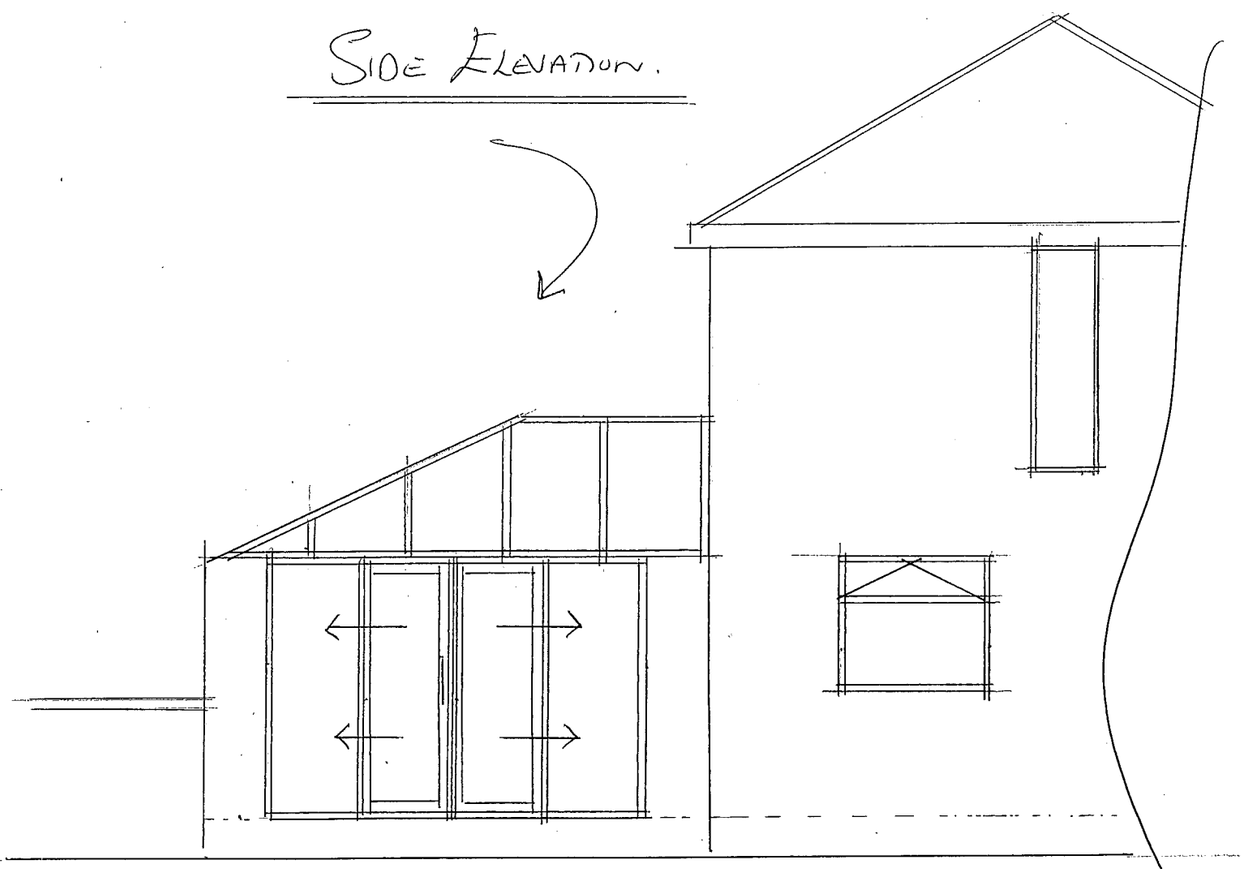

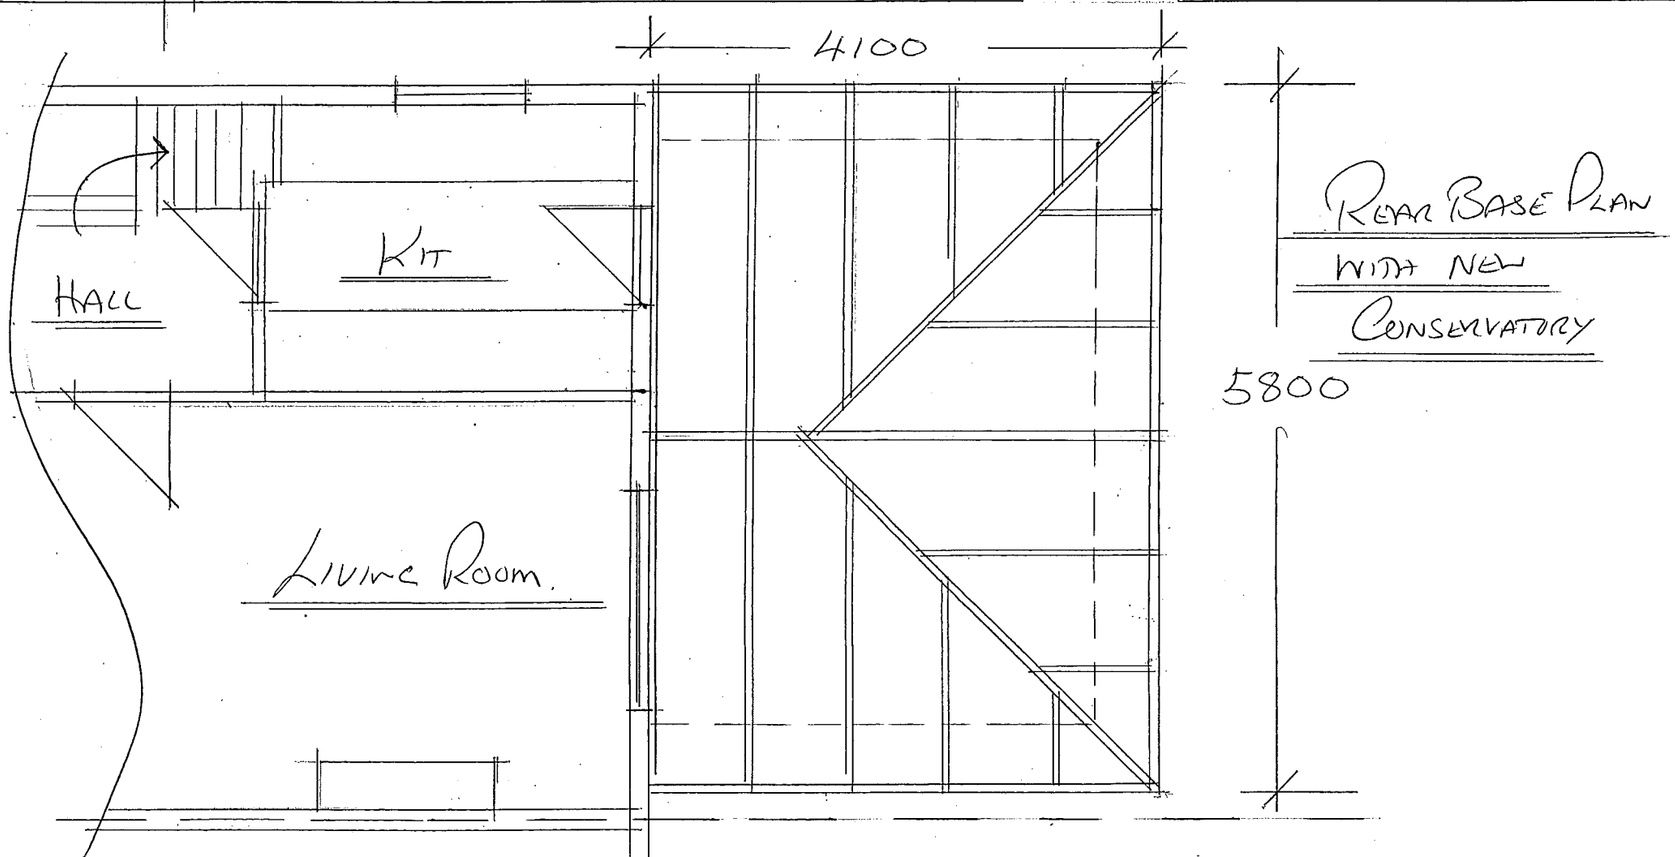

Project Conservatory @ 62, Wilton Road, Crumpsall, Manchester, M8 4EP.

Drawing Title: Proposed Planes & Elevations.

Date- 14/07/2016. Scale 1:50 &

Proposed, Edwardian Conservatory to be 5800 X 4100 overall height from
Ground level 3600 Proposed Conservatory to be in Rosewood on white finish doubled glazed PVC-u frames,
Clearview Blue+ self-clean glass to roof. Supplied and erected by Clearview Home Improvements, Preston, Lancs.
Dwarf walls and brick pillars to be in face brick finish to match as closely as possible in colour and texture those used on the existing dwelling.